# Southwest Passage
# Topographic Work Map
# Existing Conditions

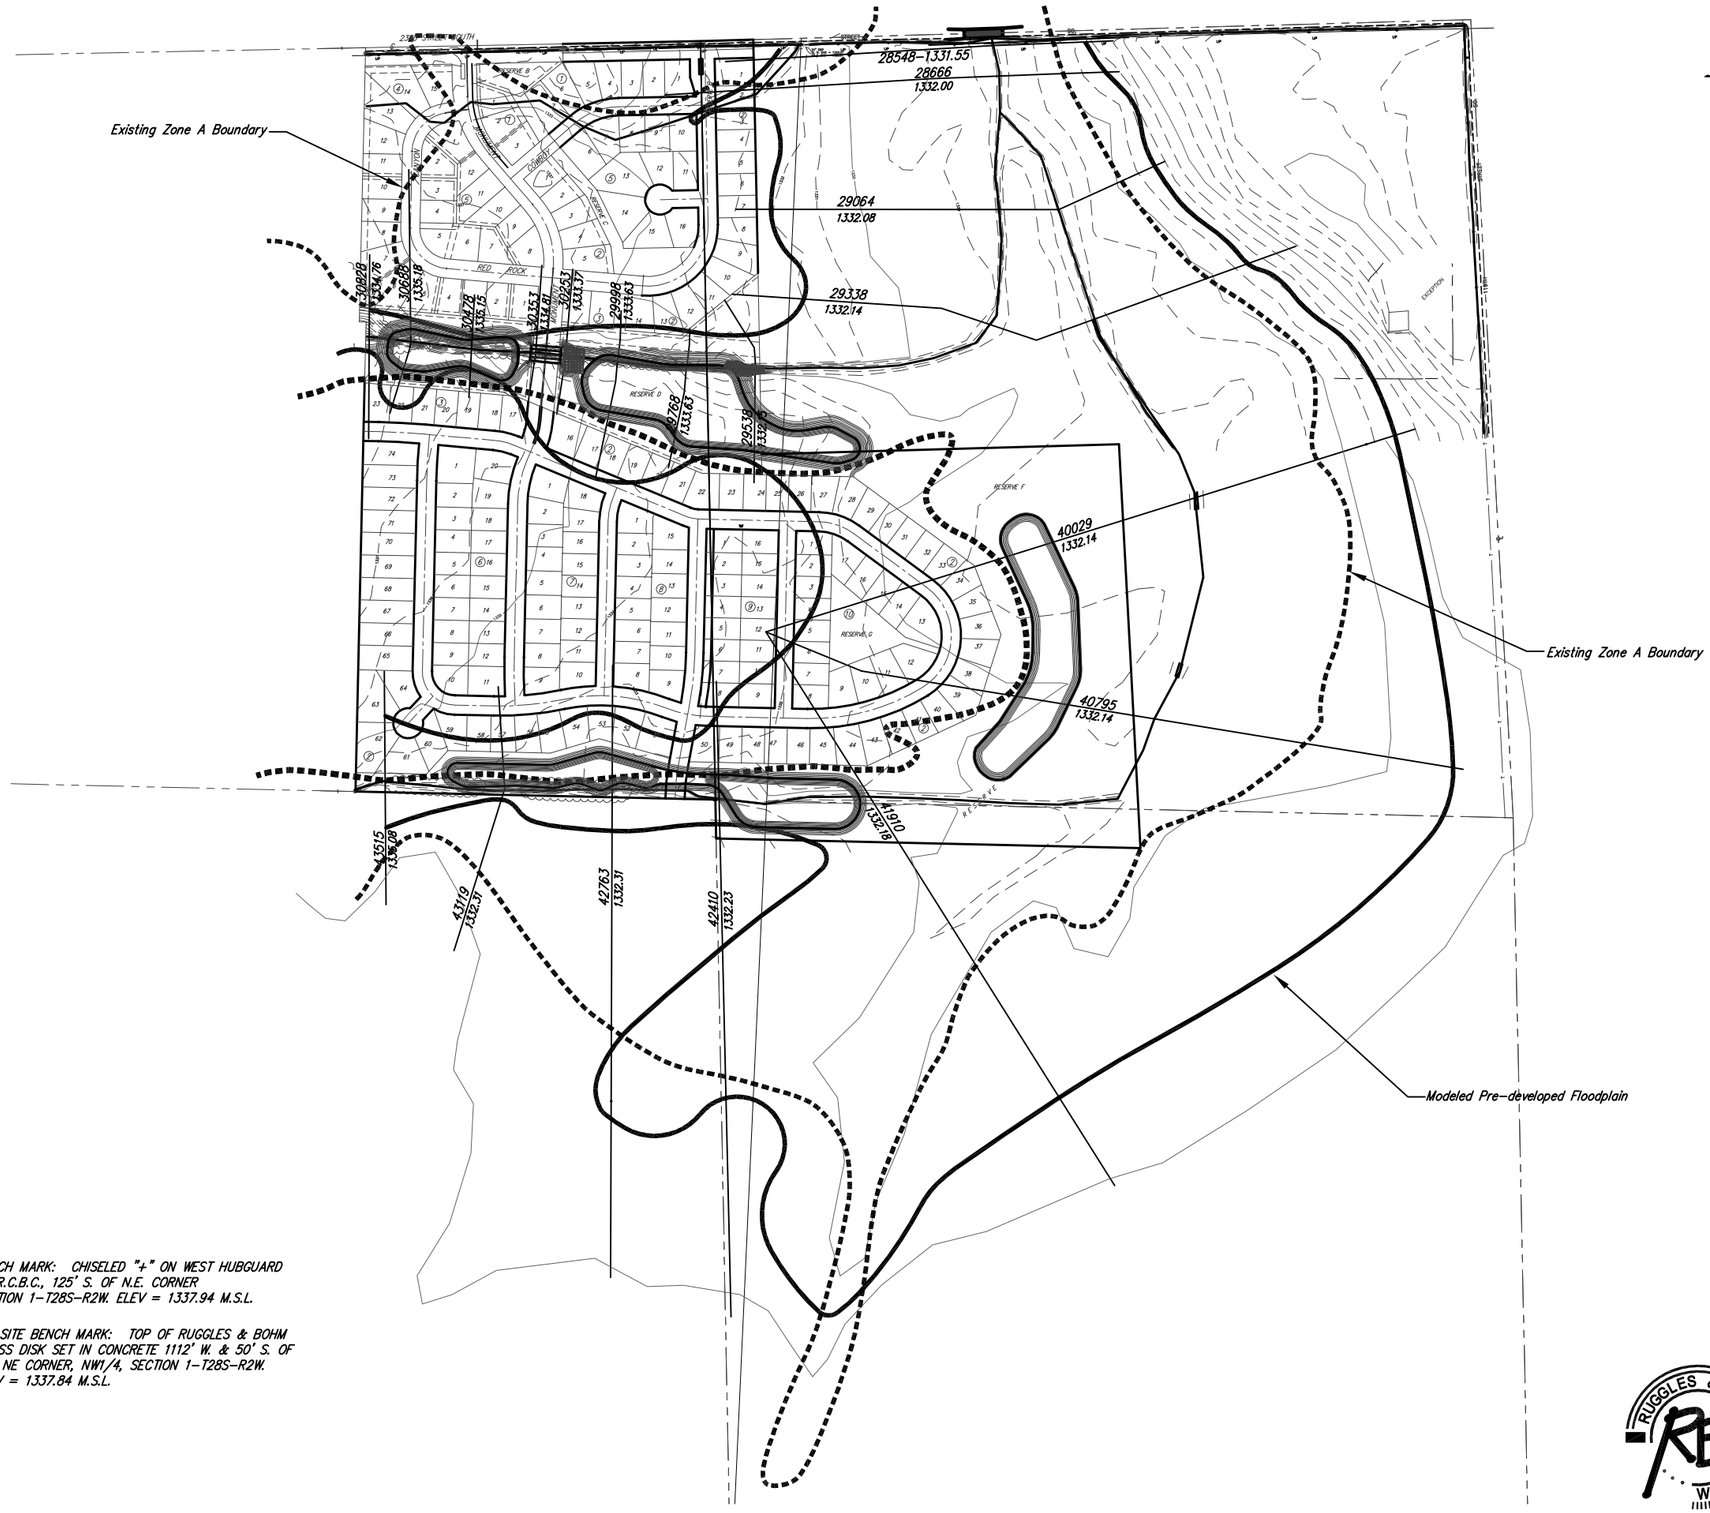


SCALE
1" = 500'

Zone A Limits are from Firm Panel 200321 0200A. June 3, 1986

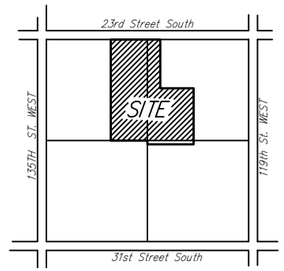


VICINITY MAP

BENCH MARK: CHISELED "+" ON WEST HUBGUARD OF R.C.B.C., 125' S. OF N.E. CORNER SECTION 1–T28S–R2W. ELEV = 1337.94 M.S.L.

ON–SITE BENCH MARK: TOP OF RUGGLES & BOHM BRASS DISK SET IN CONCRETE 1112' W. & 50' S. OF THE NE CORNER, NW1/4, SECTION 1–T28S–R2W. ELEV = 1337.84 M.S.L.


Ruggles & Bohm, P.A.
Engineering, Surveying, Land Planning
924 North Main
Wichita, Kansas 67203
www.rbkansas.com
(316) 264-8008
(316) 264-4621 fax
E-mail: info@rbkansas.com