SYSTEM 300 PROFILE

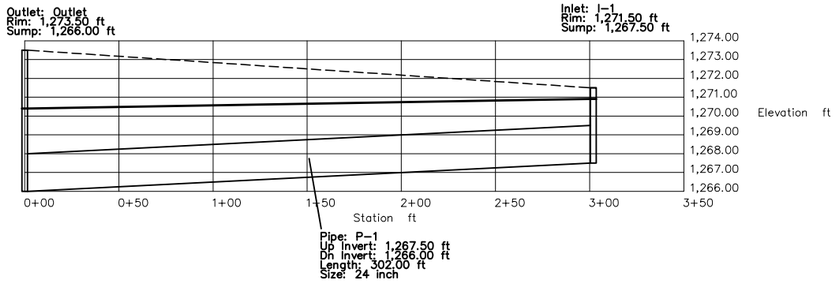

SYSTEM 400 PROFILE

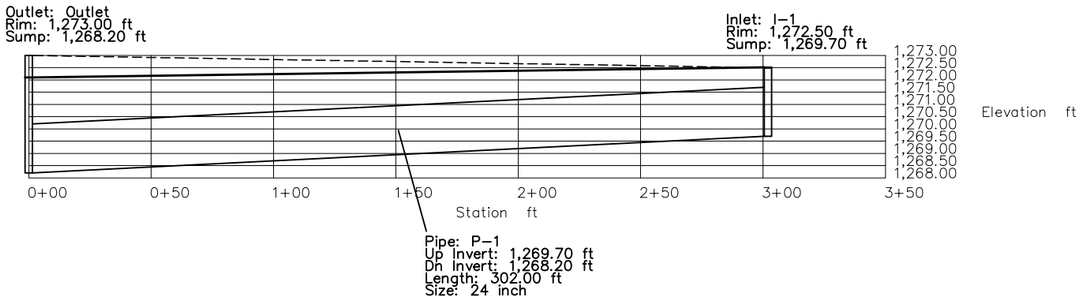

SYSTEM 500 PROFILE

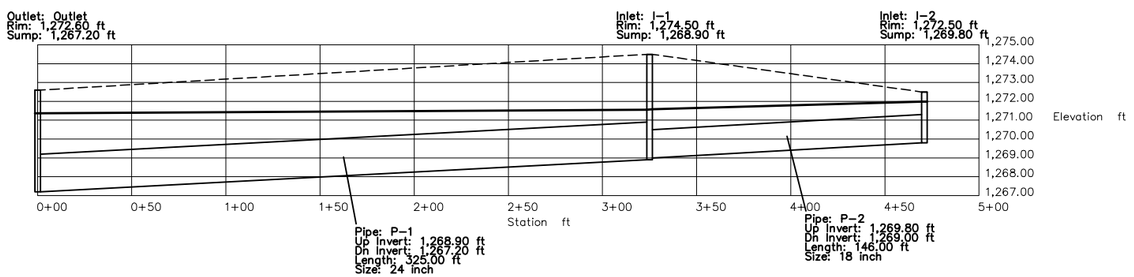

SYCAMORE POND
SWS SYSTEM PROFILES

Ruggles & Bohm, P.A.
Engineering, Surveying, Land Planning
924 North Main
Wichita, Kansas 67203
www.rbkansas.com
(316) 264-8008
(316) 264-4621 fax
E-mail: info@rbkansas.com

DESIGN: CMB
DRAWN: CMB
REVIEW:
UTILITY:
DATE: 3-4-06
RB JOB:
SHEET: OF
DRAWING FILE: Storm Water Profiles
PROJECT NUMBER: