11TH STREET CHURCH OF GOD
1701 E. 11TH ST., WICHITA
ZONED A

JACK FREEMAN C/O ZINA FREEMAN
641 N. WOODLAWN, WICHITA
ZONED A

24" WATER
18" SEWER
K.G. & E.

N.E. COR. S. ½ N.E. ¼ SEC. 36, T26S, R16

N

Scale: 1" = 100'

LEGEND

Proposed Water Line
Proposed Sanitary Sewer

WOODLAWN DEVELOPMENT CO.
ZONED A UNDER C.U.P.

NOTES:

"RESERVE A" OPEN SPACE, LANDSCAPING, ENTRY MONUMENTS AND UTILITIES
"RESERVE B" OPEN SPACE, LANDSCAPING, ENTRY MONUMENTS.
"RESERVE C" OPEN SPACE, LANDSCAPING, ENTRY MONUMENTS, UTILITIES, DRAINAGE, RECREATIONAL IMPROVEMENTS.
SETBACKS AS PER C.U.P.

MIN. PAD ELEV. 172.0

B.M. ELEV. 174.52-CITY OF WICHITA DATUM:
DISC IN SOUTH END OF EAST HUBGUARD OF RCB. 317
18' & 24' OF S.E. COR. N.E. ¼ SEC. 36, T26, R16

F.L. OF R.C.B. 160.1

END OF 12" PIPE

WOODBURY
FARMSTEAD
SIEFKIN
KIMBERLY
WOODLAWN
EAST HAMPTON DRIVE
FARMSTEAD CT.
EAST HAMPTON CT.
EAST HAMPTON CIR.
EAST HAMPTON CT.
KIMBERLY CT.
RESERVE "A"
RESERVE "B"
RESERVE "C"
RESERVE "D"
50' DRAINAGE EASEMENT
20' UTIL. ESM'T.
EXISTING TREES
EXISTING HOOD ROW
COMPLETE ACCESS CONTROL
CHISHOLM CREEK
N.89°18'50"E.
1923.02'
S.89°14'26"W.
1923.02'
S.E. COR. N.E. ¼ SEC. 36, T26S, R16

CHISHOLM CREEK PARK
BOARD OF PARK COMMISSIONS
455 N. MAIN, WICHITA
ZONED A

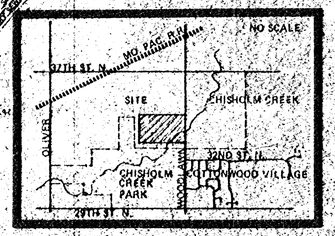

AREA MAP

EAST HAMPTON DRAINAGE CONCEPT

Design
Drawn by
Checked by
Date MAY, 1985
Job No.

MID-KANSAS ENGINEERING CONSULTANTS PA
3500 NORTH ROCK ROAD
BUILDING 1800
WICHITA, KANSAS 67226
682-6561

Sheet 1 of 1