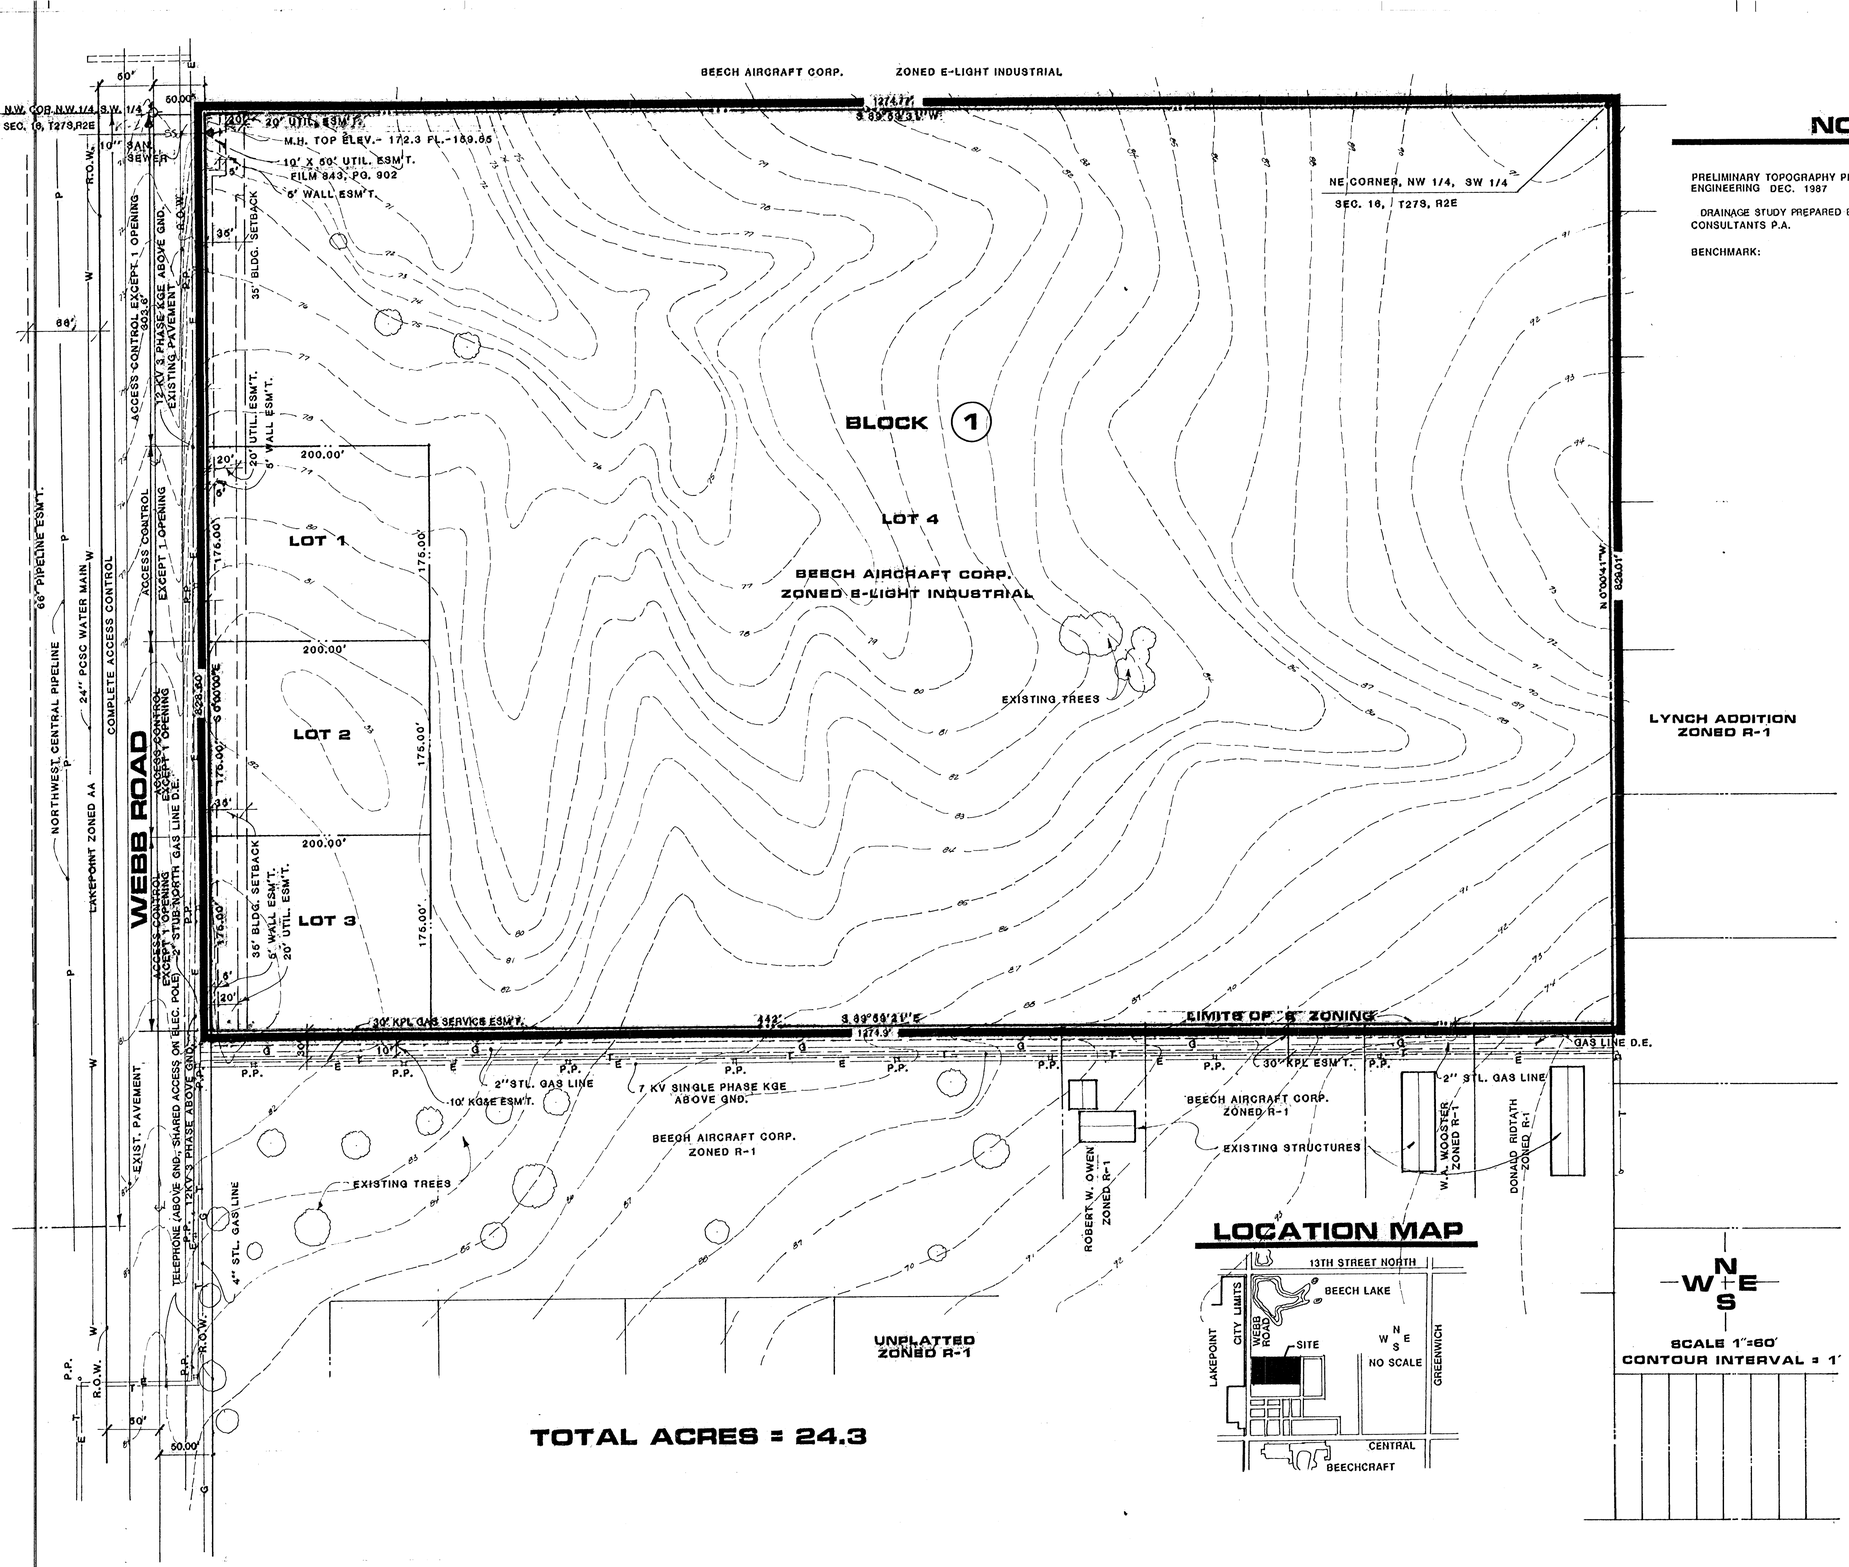

NOTES

PRELIMINARY TOPOGRAPHY PREPARED BY DOBLER SURVEYING AND ENGINEERING DEC. 1987

DRAINAGE STUDY PREPARED BY MID-KANSAS ENGINEERING CONSULTANTS P.A.

BENCHMARK:

PRELIMINARY PLAT
EAST SIDE DEVELOPMENT

OWNER: BEECH AIRCRAFT CORP. P.O. BOX 85 WICHITA, KS. 67201

BILL G. YUNG DESIGN
4912 E. 29TH STREET NORTH, WICHITA, KS 67220
316-683-5567

date JAN. 28, 1988
rev.

sheet 1 project EAST SIDE DEVELOPMENT sheet title PRELIMINARY PLAT of 1