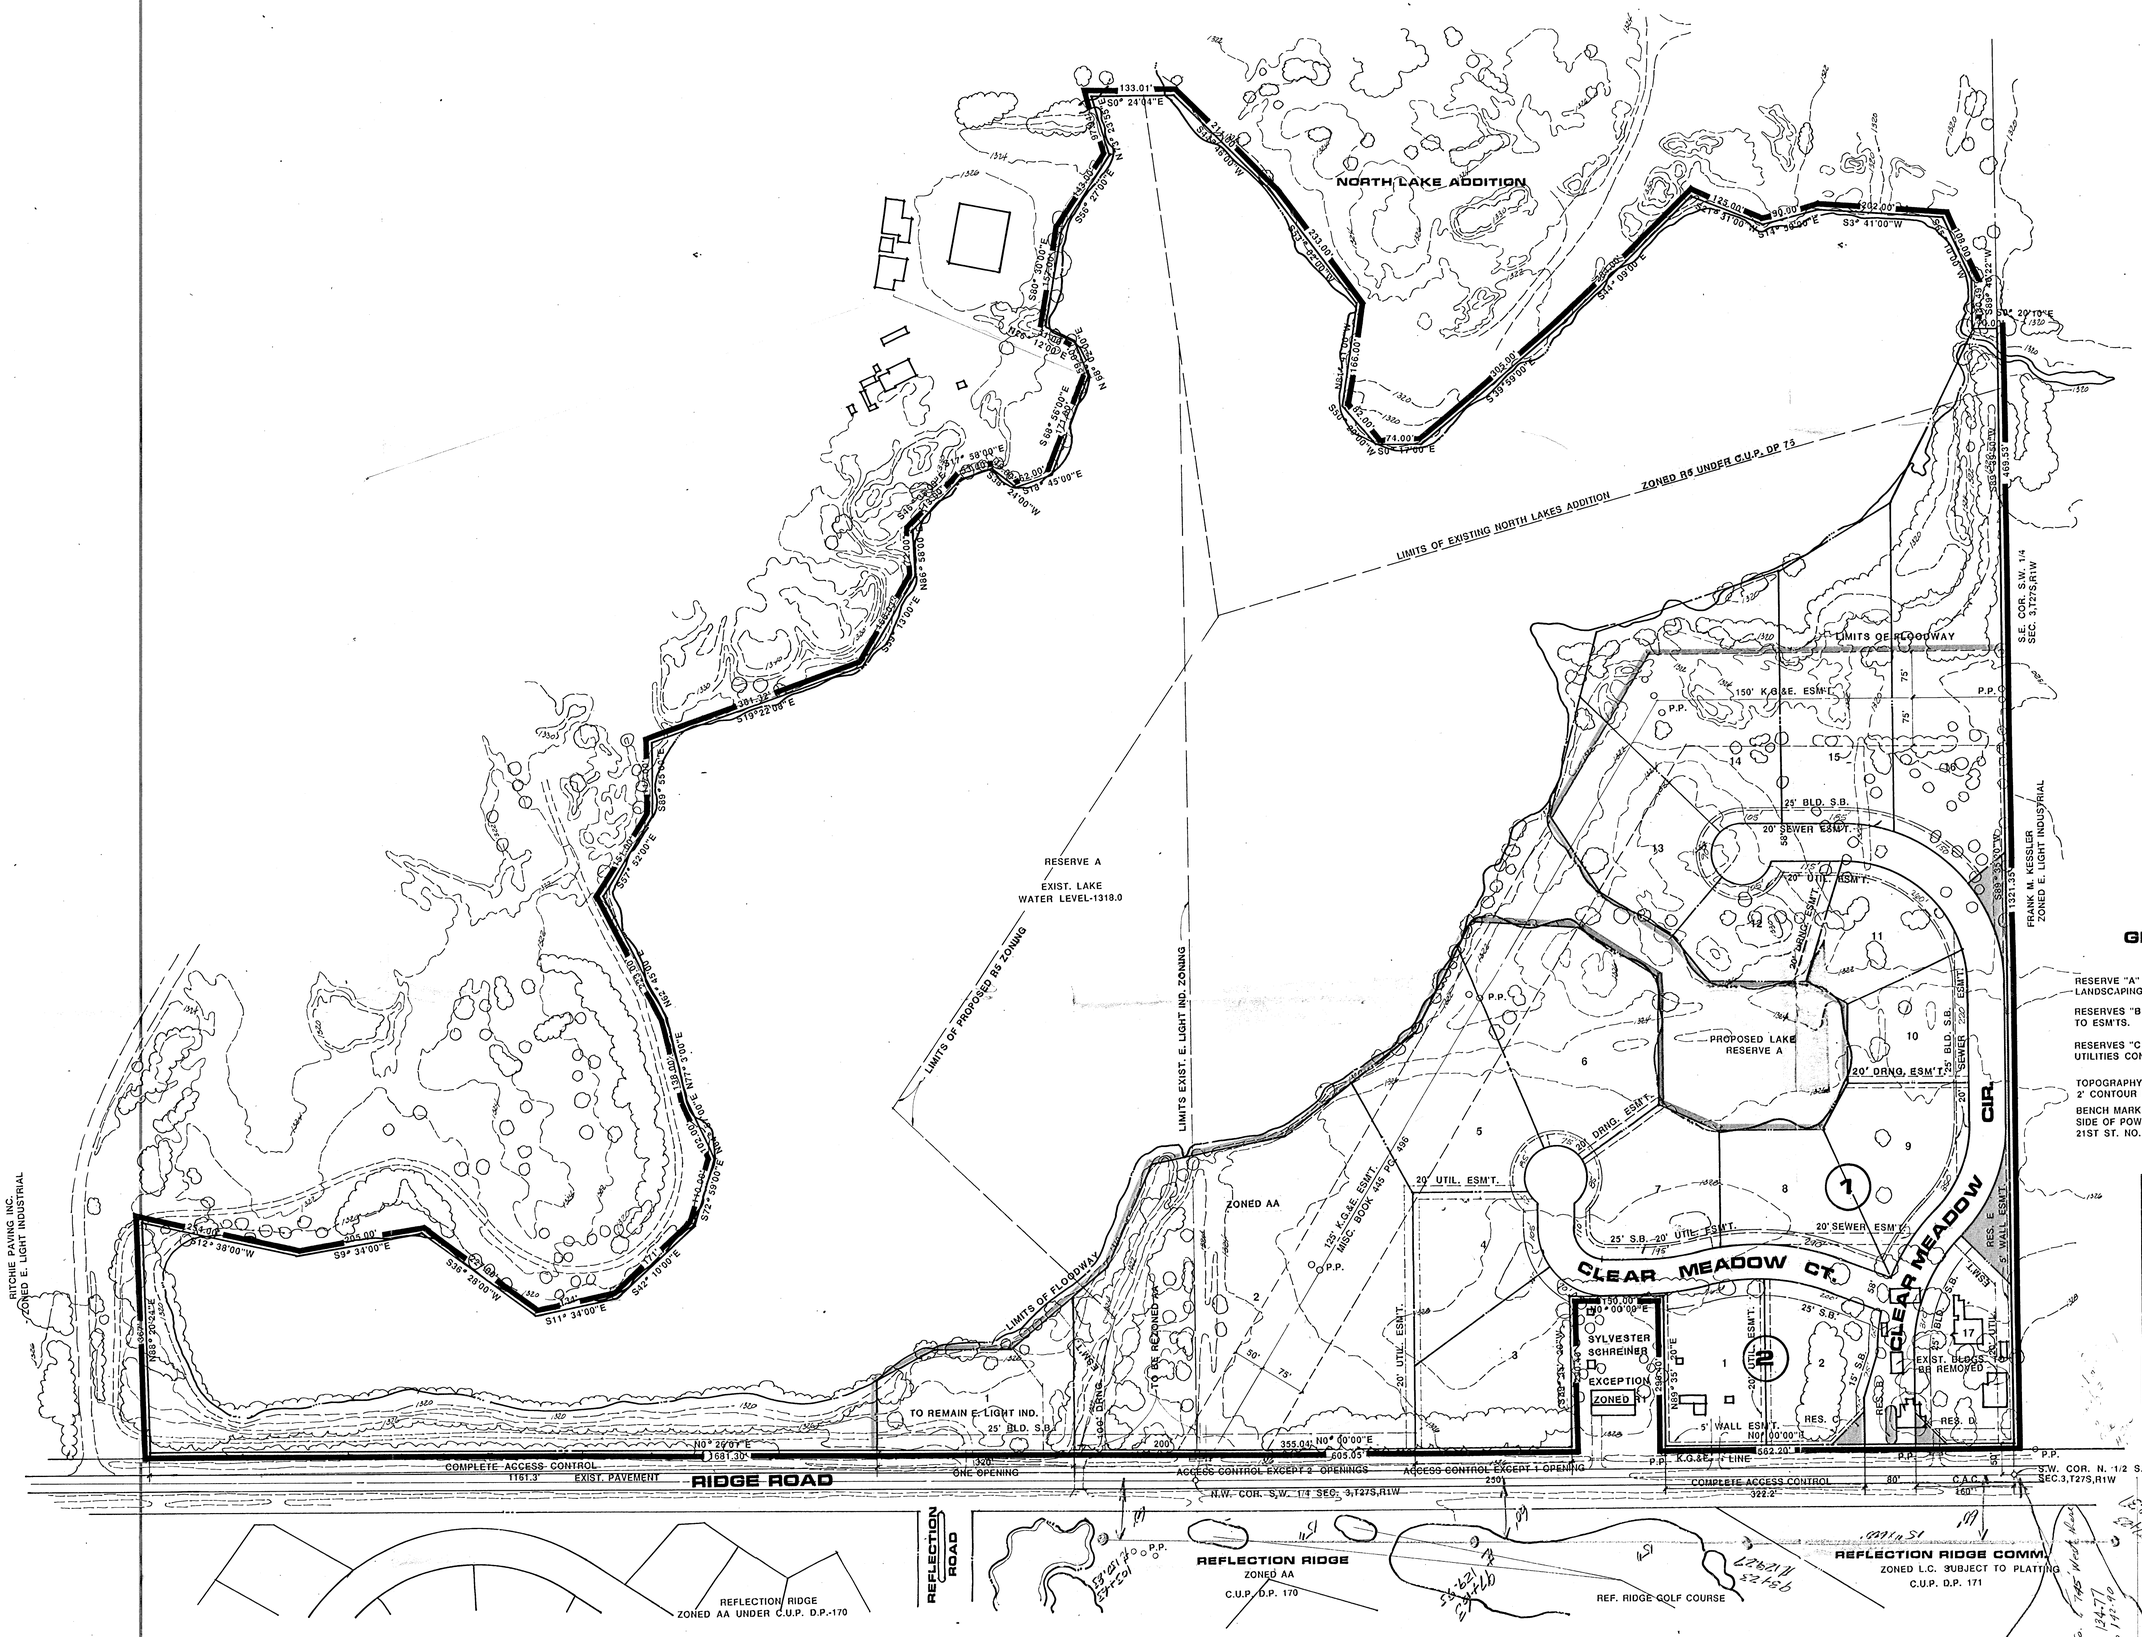

GENERAL NOTES:

RESERVE "A" IS FOR LAKE, BOAT DOCKS, RECREATION FACILITIES, LANDSCAPING, JOGGING PATHS, FLOODWAY

RESERVES "B & E" ARE FOR LANDSCAPING, IRRIGATION AND UTILITIES CONFINED TO ESM'TS.

RESERVES "C & D" ARE FOR ENTRY MONUMENTS, LANDSCAPING, IRRIGATION AND UTILITIES CONFINED TO EASEMENTS.

TOPOGRAPHY PLOTTED FROM AERIAL PHOTOGRAPH OBTAINED 25 FEB. 1986
2' CONTOUR INTERVALS

BENCH MARK: N.E. CORNER OF RIDGE ROAD AND 21ST ST. NO. R.R. SPIKE IN S.W. SIDE OF POWER POLE 75' N. AND 58' E. OF THE CENTERLINE OF RIDGE RD. & 21ST ST. NO. ELEV.-1330.70

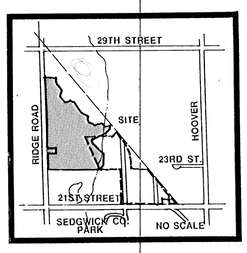

LOCATION MAP

PRELIMINARY PLAT

LES ECK ADDITION

OWNER: LES ECK 601 POWELL WICHITA, KS 67230

BILL G. YUNG DESIGN
4912 E. 29TH STREET NORTH WICHITA, KS 67220 316-683-5667