PRELIMINARY PLAT
ELPYCO CHURCH ADDITION
SEDGWICK COUNTY, KANSAS

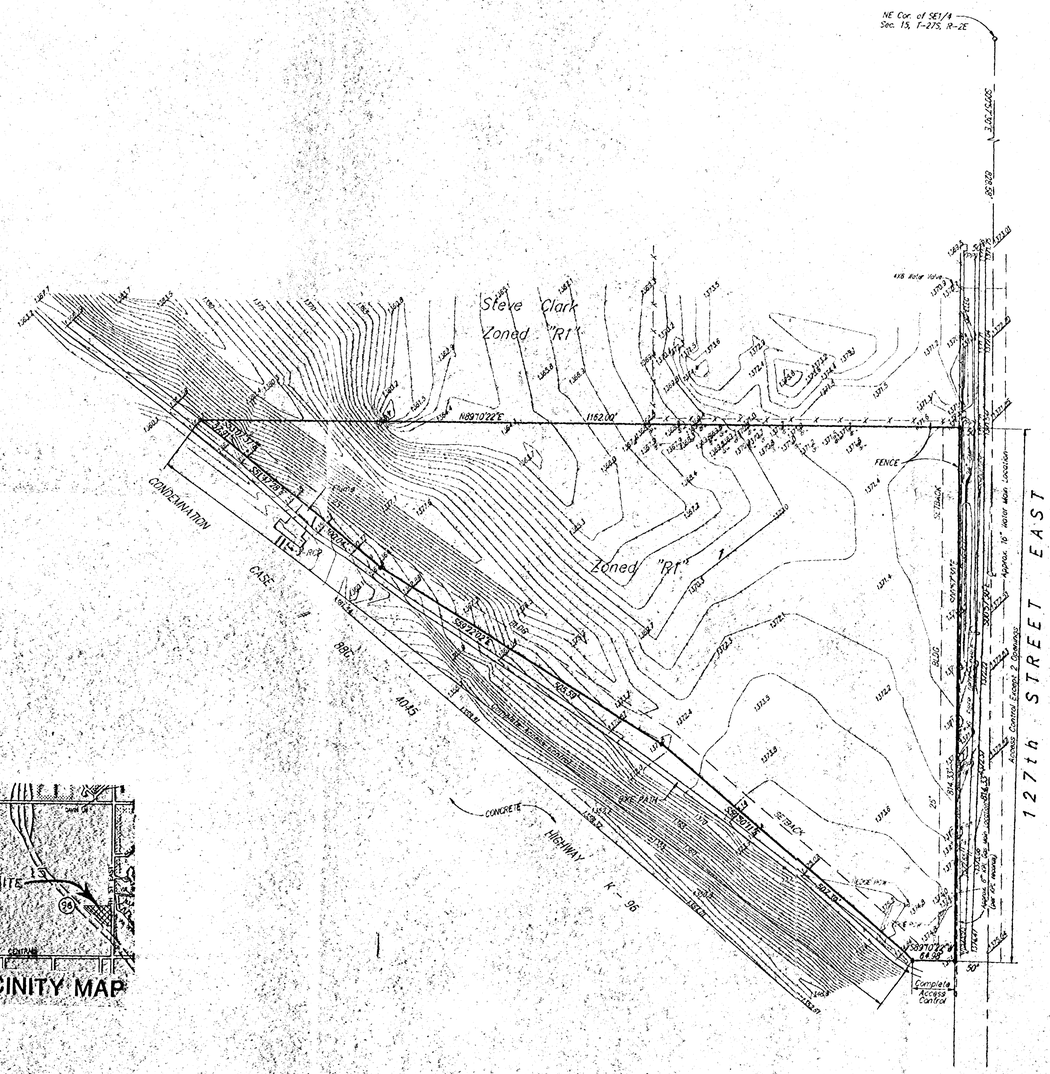

SCALE
1" = 100'
● = Iron
○ = 1/4 Sec. Cor. Monument (found)
CONTOURS @ 1' INTERVALS

LEGEND
-SIGN
-MAILBOX
-POWER POLE

OWNER
Elpyco Church of Christ
Attn: Bob Reeves
1739 Elpyco
Wichita, KS 67218
(316) 684-3123

LEGAL
That part of the N. 1643 feet to the SE 1/4 of Sec. 15, Twp. 27-S, R12-E of the 6th P.M. Sedgwick County, Kansas, lying south of the N. 20 acres of said SE 1/4 and lying W. of K-96 Highway Right-of-Way as condemned in Case 88-1045, except the N. 500 feet thereof.

BENCHMARK
"V" on top of curb on the N side of island, 280 feet N. and 45 feet E of 1/4 Cor.
Elev. = 1374.04 (MSL)

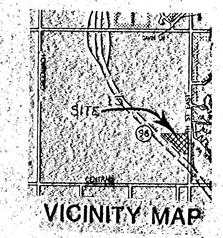

VICINITY MAP