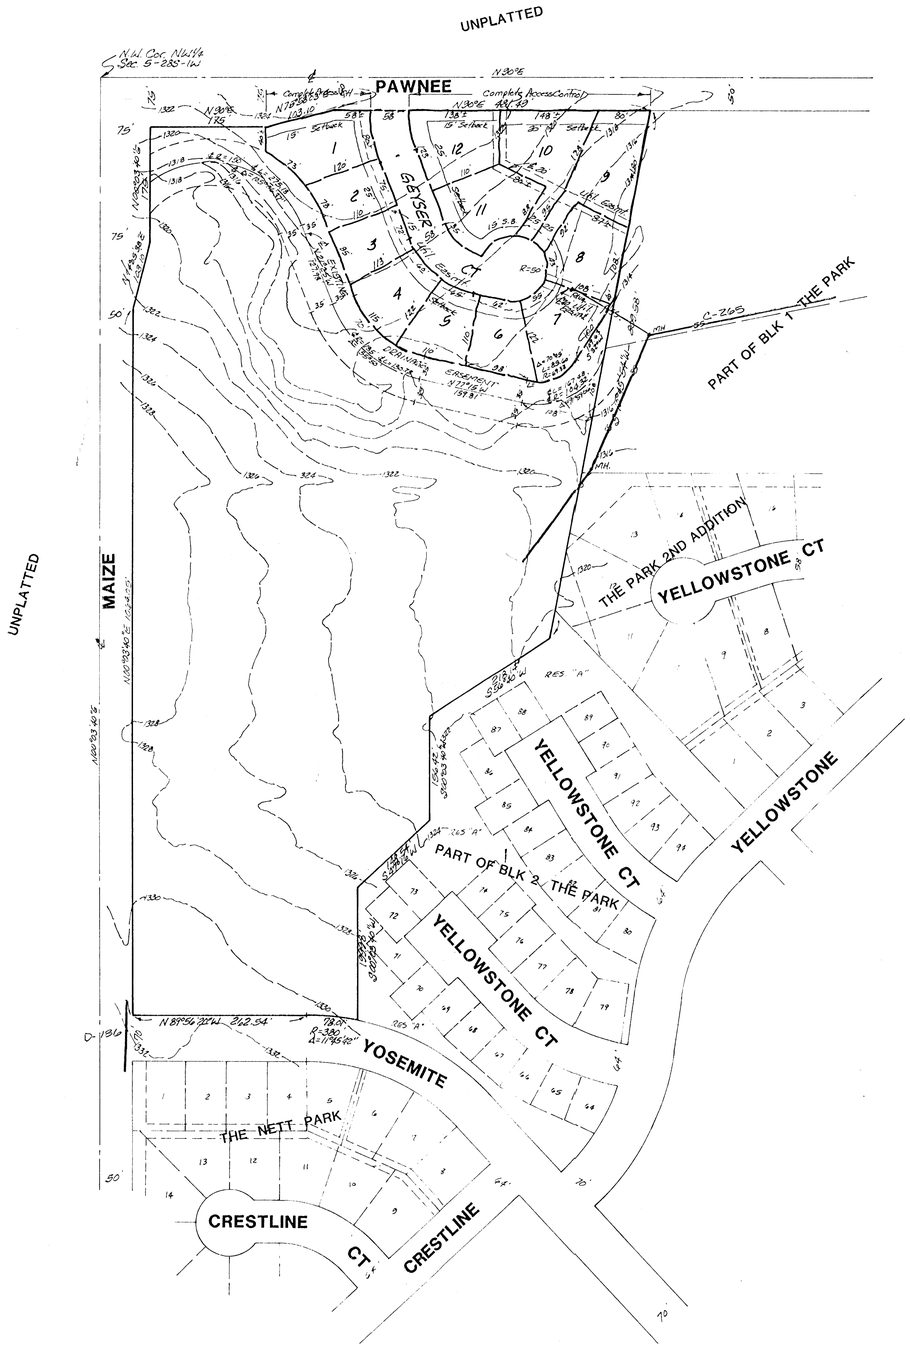

REVISED

PRELIMINARY PLAT

WILDERNESS AT THE PARK

PART OF TH PART OF BLOCK 2, THE PARK

WICHITA, SEDGWICK COUNTY, KANSAS

A J SOERRIES REAL ESTATE, INC.

THE PARK HOMEOWNERS ASSOCIATION NO. 1

1" = 100'
ELEV = M.S.L.
(Aerial Topo by others)

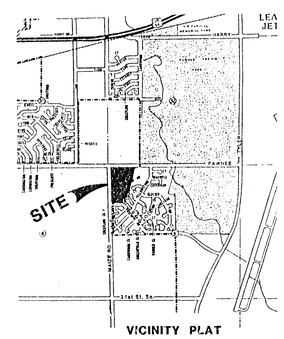

VICINITY PLAT

BAUGHMAN COMPANY, P.A.
SURVEYING & ENGINEERING
316/262-7271 • 315 ELLIS • WICHITA, KANSAS 67211

REV. 14 APR 90
29 MAR 90