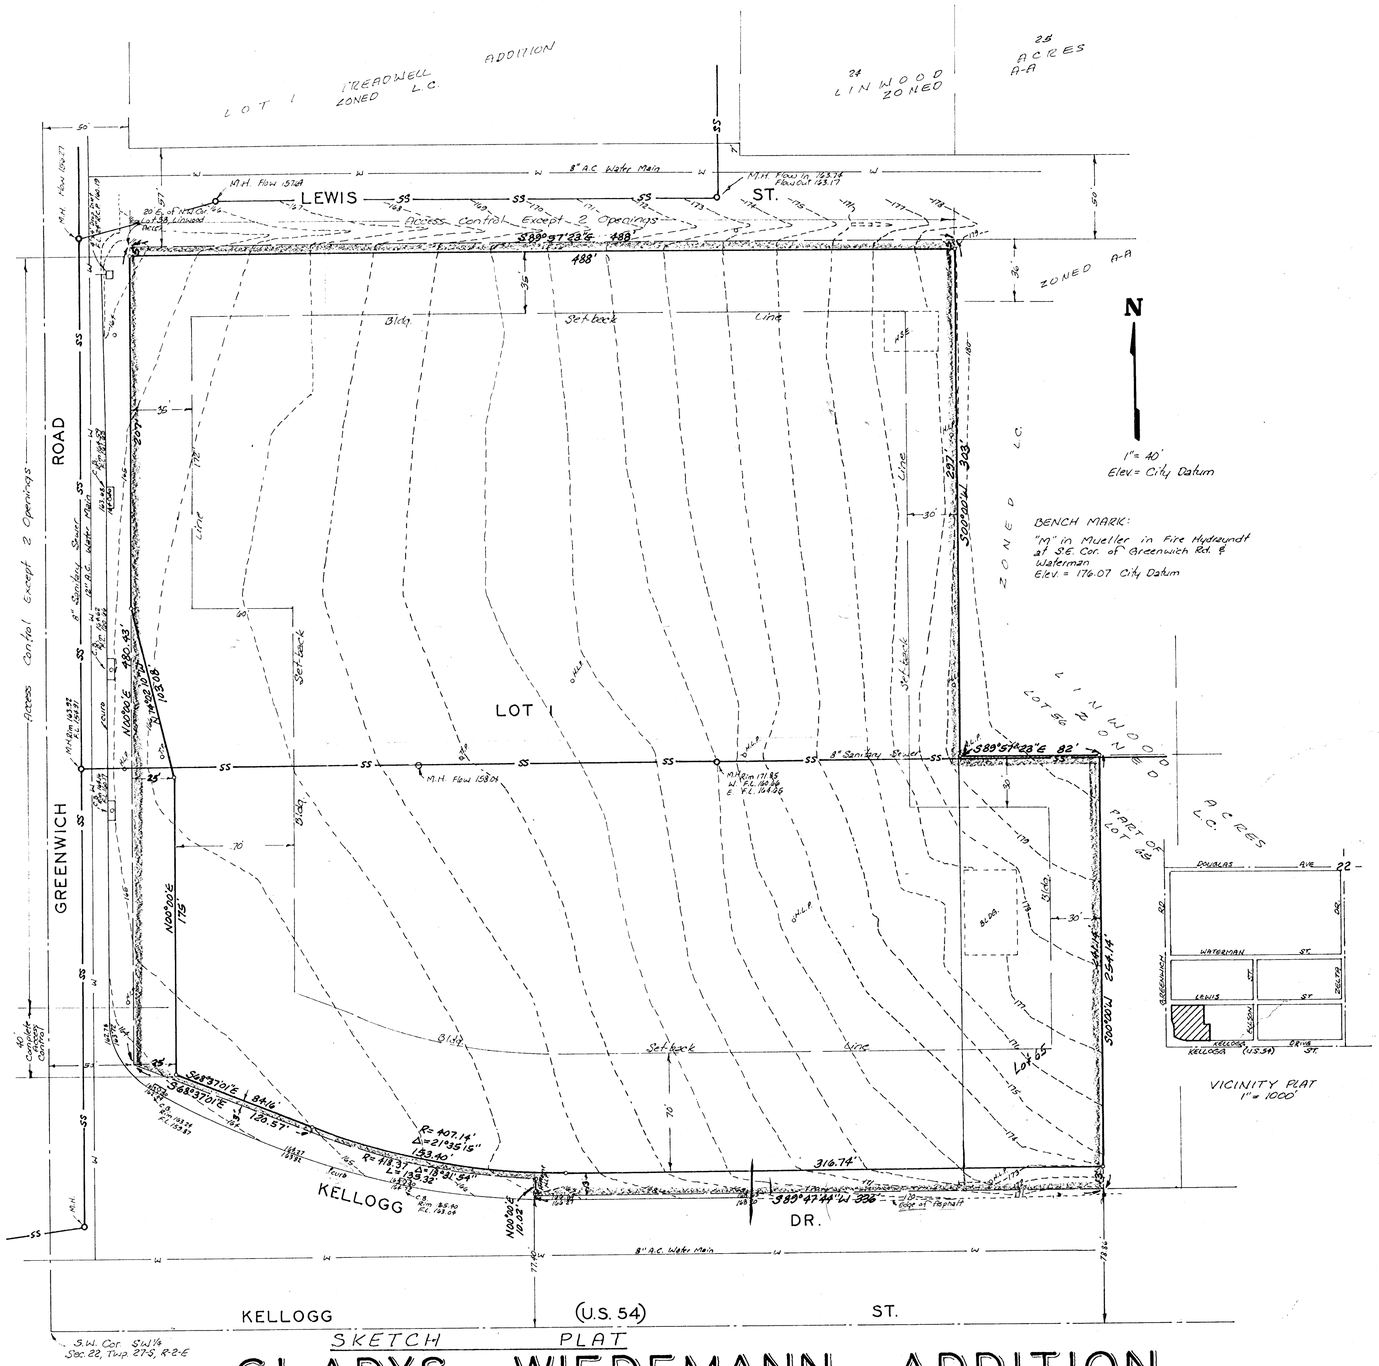

SKETCH PLAT

GLADYS WIEDEMANN ADDITION

LOTS 57, 58, 59, 60, 61, 62, 63, 64 AND THE WEST 82 FEET OF LOT 65, EXCEPT THAT PART TAKEN FOR HIGHWAY AND STREET PURPOSES, LINWOOD ACRES, SEDGWICK COUNTY, KANSAS.

K.T. WIEDEMANN TRUST

NOTE:
Building Setbacks and Access Control are per the approved associated GLADYS WIEDEMANN Community Unit Plan

BAUGHMAN COMPANY, P.A.
SURVEYING & ENGINEERING
316/262-7271 • 330 LAURA • WICHITA, KANSAS 67211

11 DEC 82