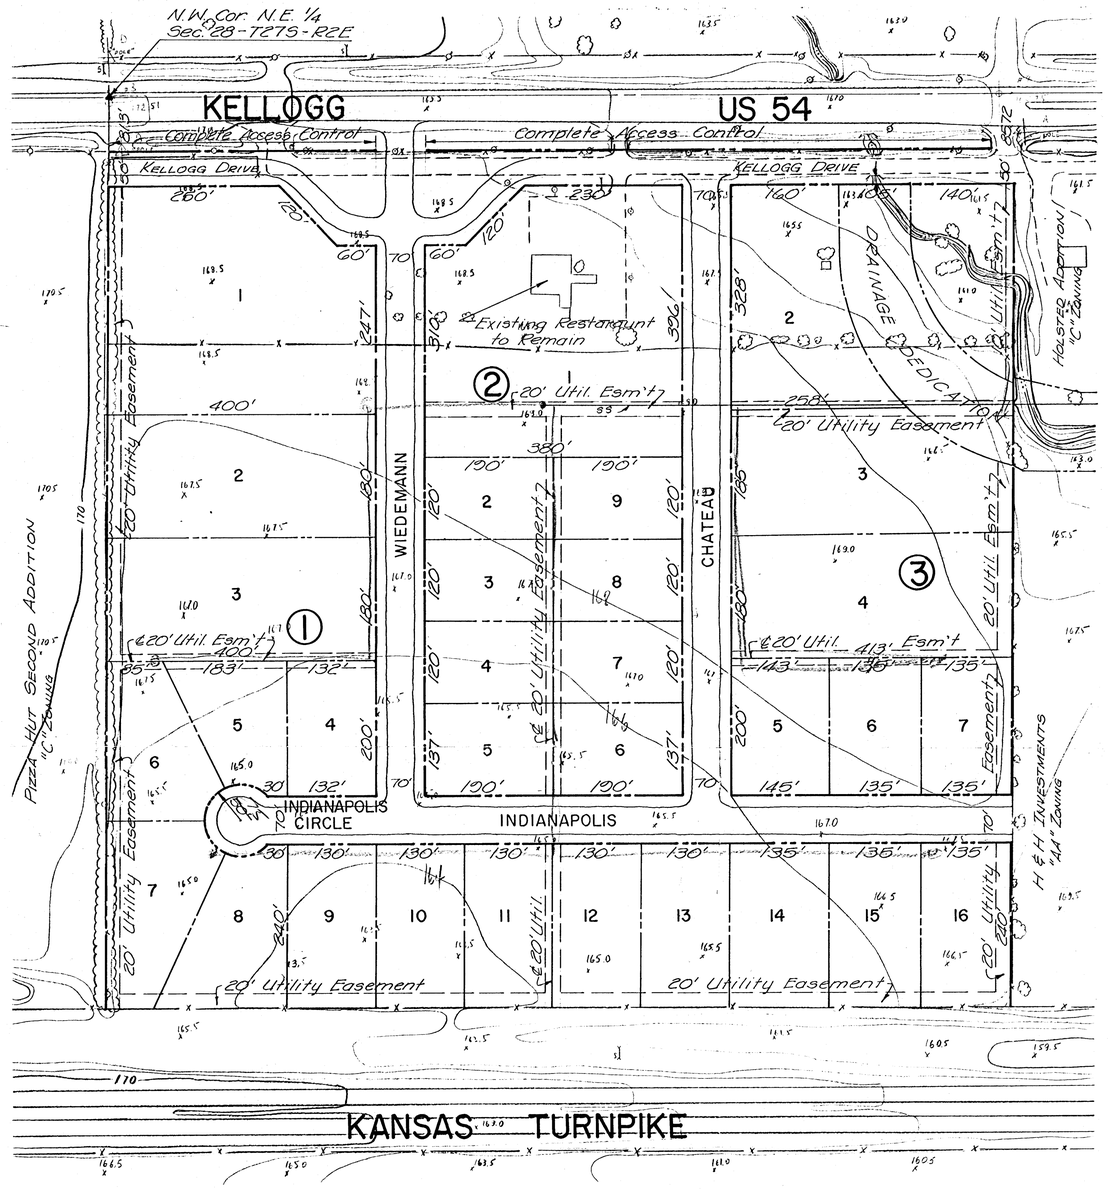

Scale: 1" = 100'
October 21, 1978

PRELIMINARY PLAT

K.T. WIEDEMANN BUSINESS PARK

OWNER: K.T. Wiedemann
DEVELOPER: Kellogg Associates

ENGINEER: Professional Engineering Consultants
1440 E. English

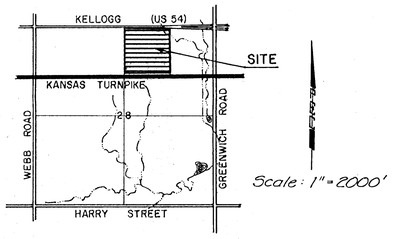

Scale: 1" = 2000'

VICINITY MAP