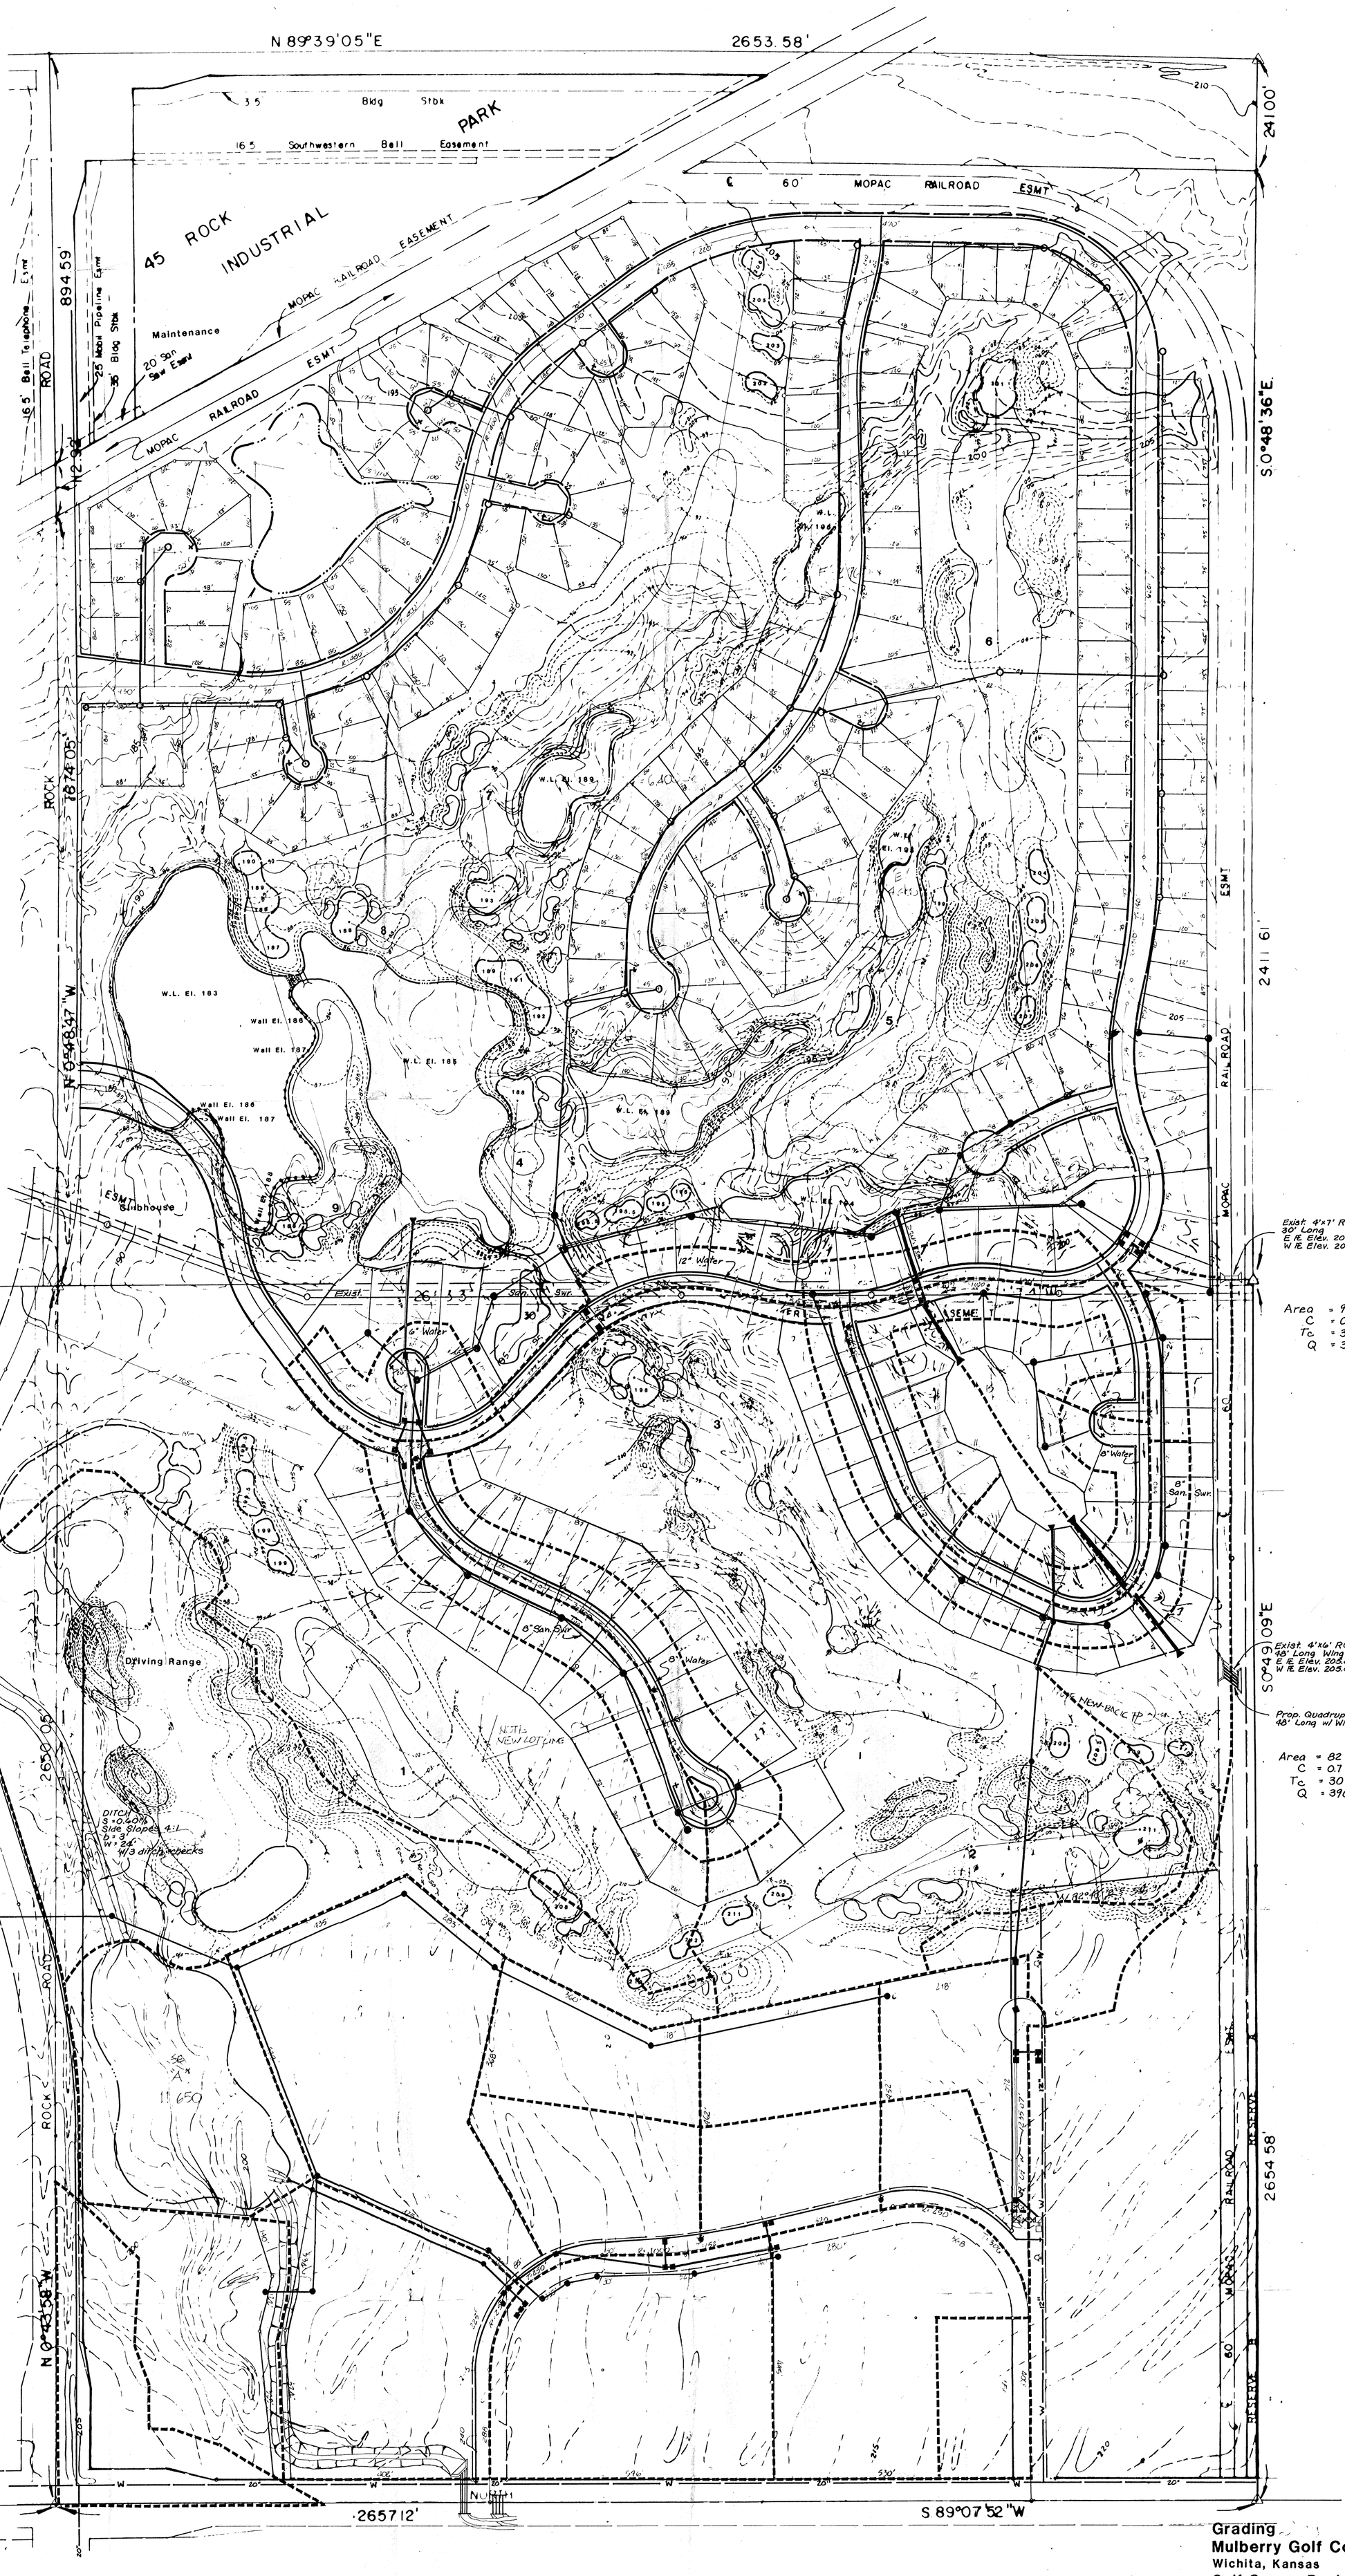

Grading
Mulberry Golf Course
Wichita, Kansas
Golf Course Designed by: Tom Weiskl
Plans Prepared by: Jay Morrish
Engineering by: 10820 East 45
Mid-Kansas Engineering Consultants, PA Tulsa, Ok 741
Land Planning by: Sheet 4 of 2

pittman·poe & associates, inc.
land planning · zoning · land development analysis
golf communities · landscape architecture

Scale in Feet
0 50 100

DRAINAGE AND UTILITY CONCEPT

MULBERRY GOLF COURSE COMMUNITY

GC-2	
019	BT-3