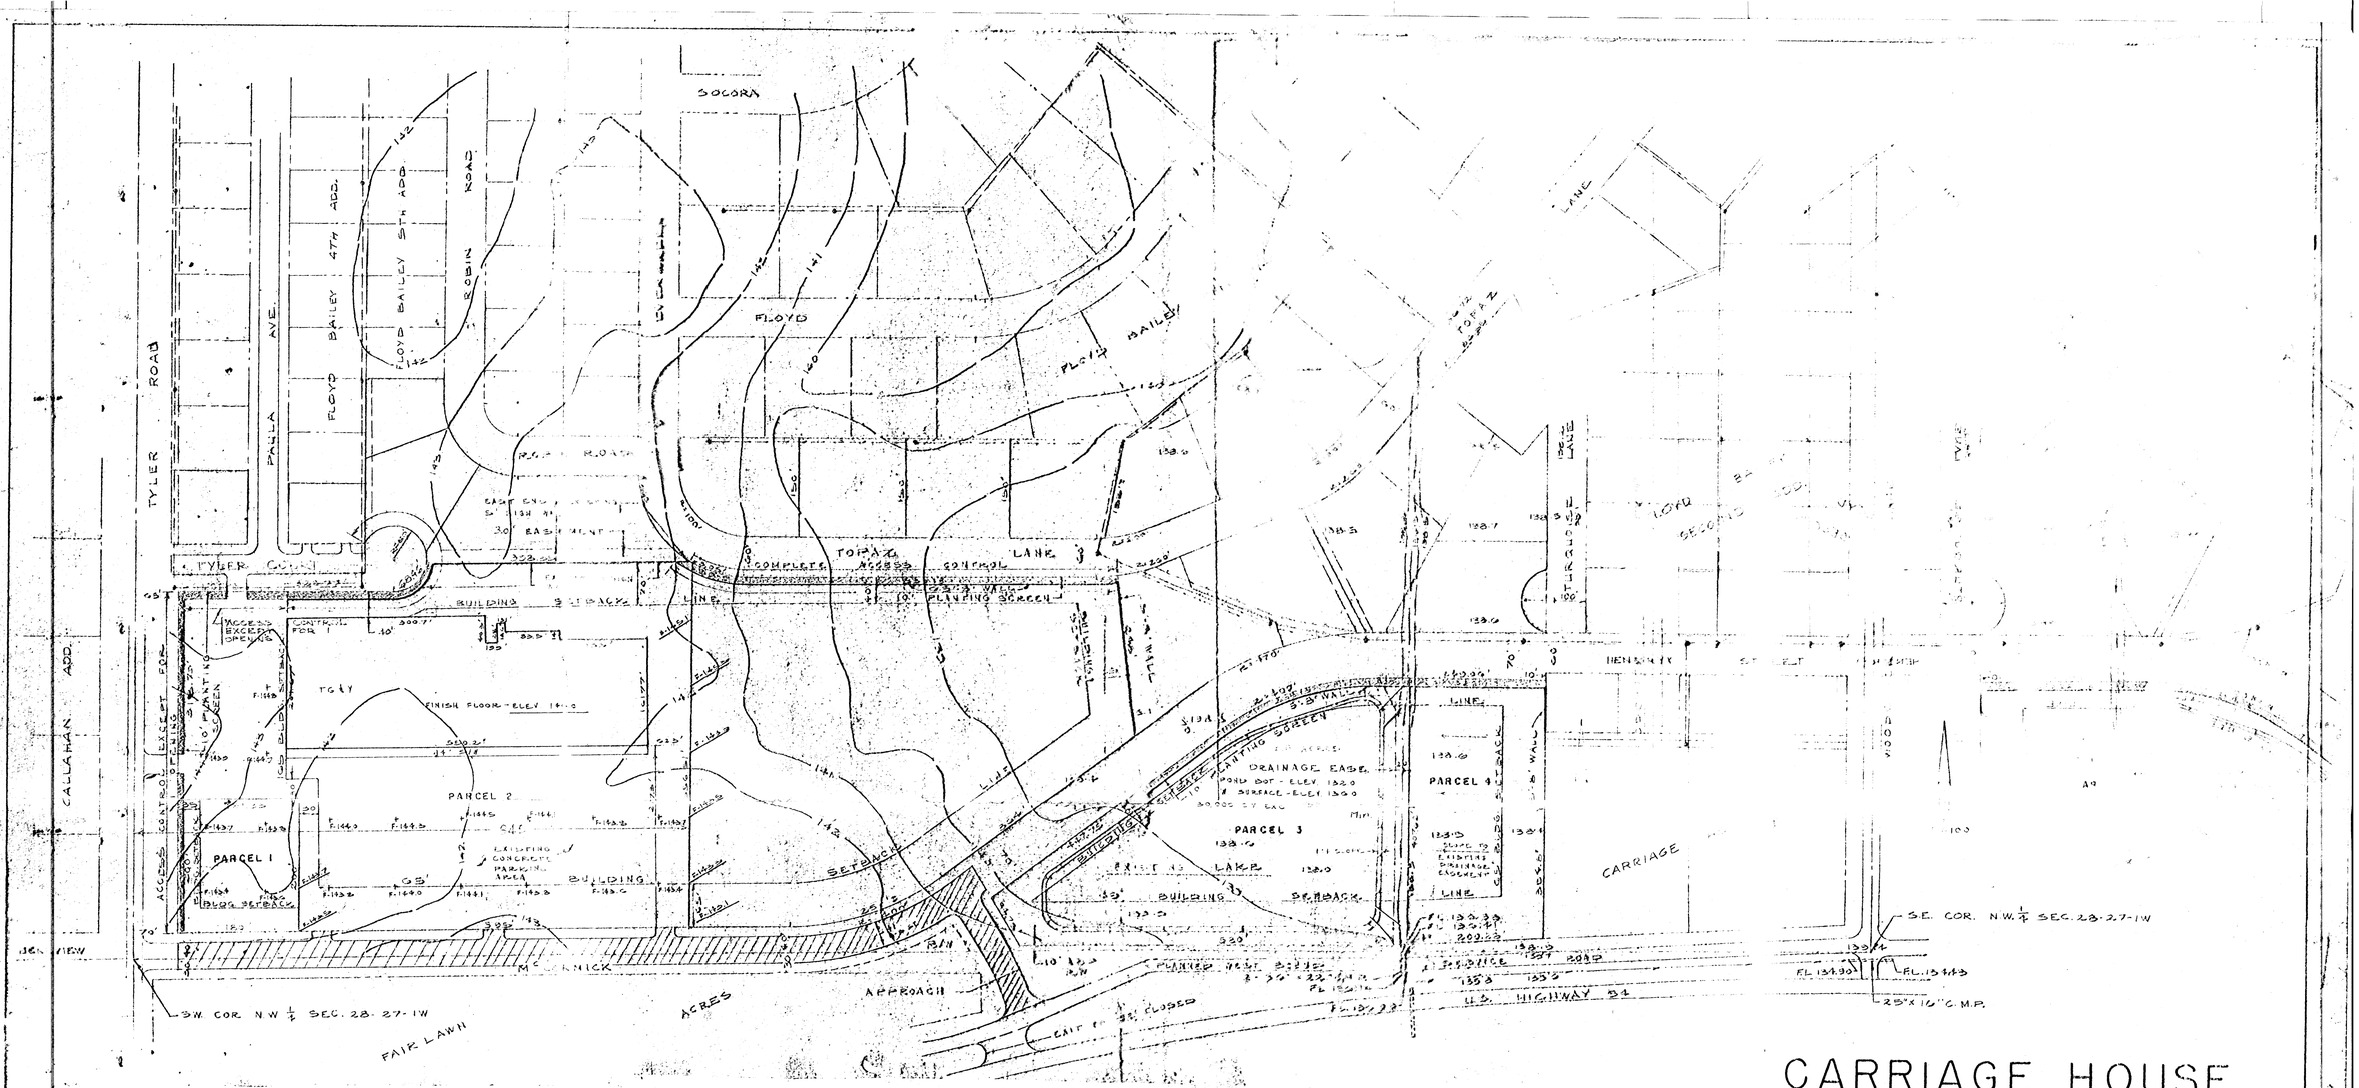

CARRIAGE HOUSE

COMMUNITY UNIT PLAN

OWNERS:
BILL MESKER BUD WHITE

drainage easement on Lake?
" into of town lake?

K.O. TAYLOR, P.E.
MARCH 6, 1975
REV. APRIL 23, 1975
REV. JULY 16, 1979