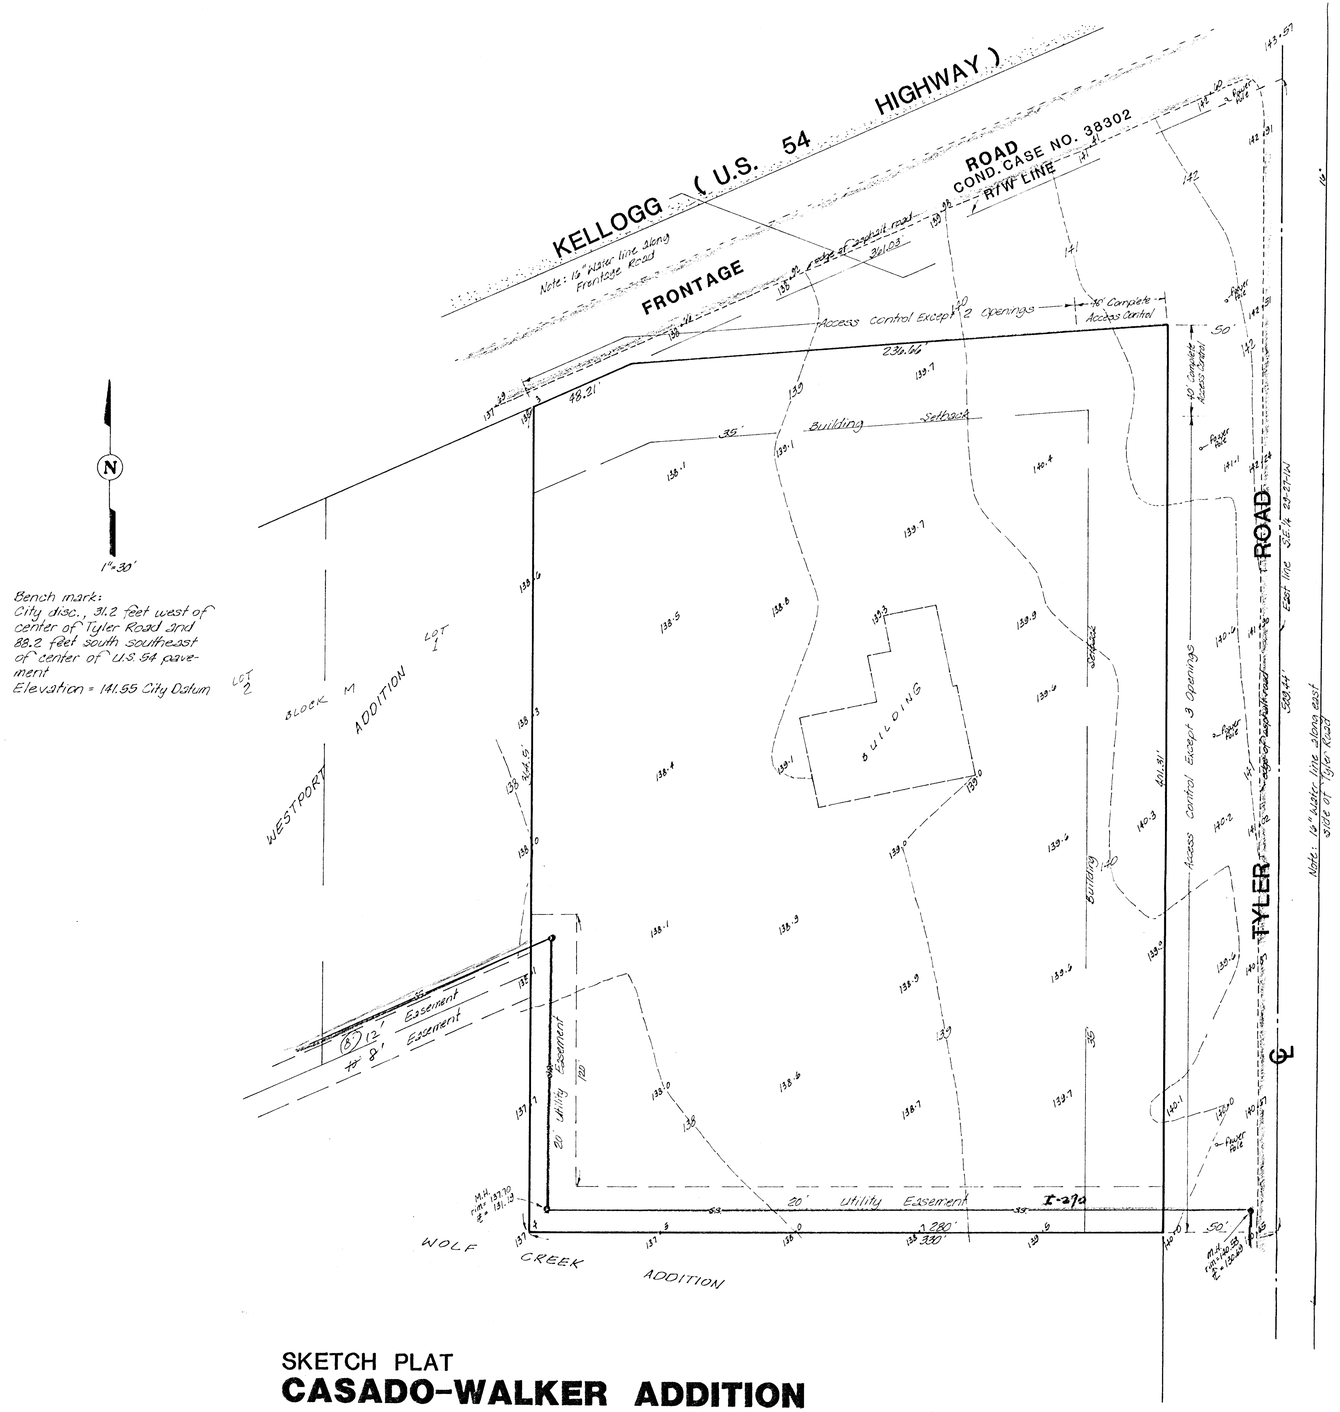

Bench mark:
City disc., 31.2 feet west of center of Tyler Road and 88.2 feet south southeast of center of U.S. 54 pavement
Elevation = 141.85 City Datum

SKETCH PLAT

CASADO-WALKER ADDITION

A TRACT IN THE S.E.1/4 OF SEC. 29, TWP. 27-S, R-1-W

OWNERS: CASADO INC.
WILBUR E. WALKER
BERNICE H. WALKER

BAUGHMAN COMPANY, P.A.
SURVEYING & ENGINEERING
316-262-7271 • 330 LAURA • WICHITA, KANSAS 67211