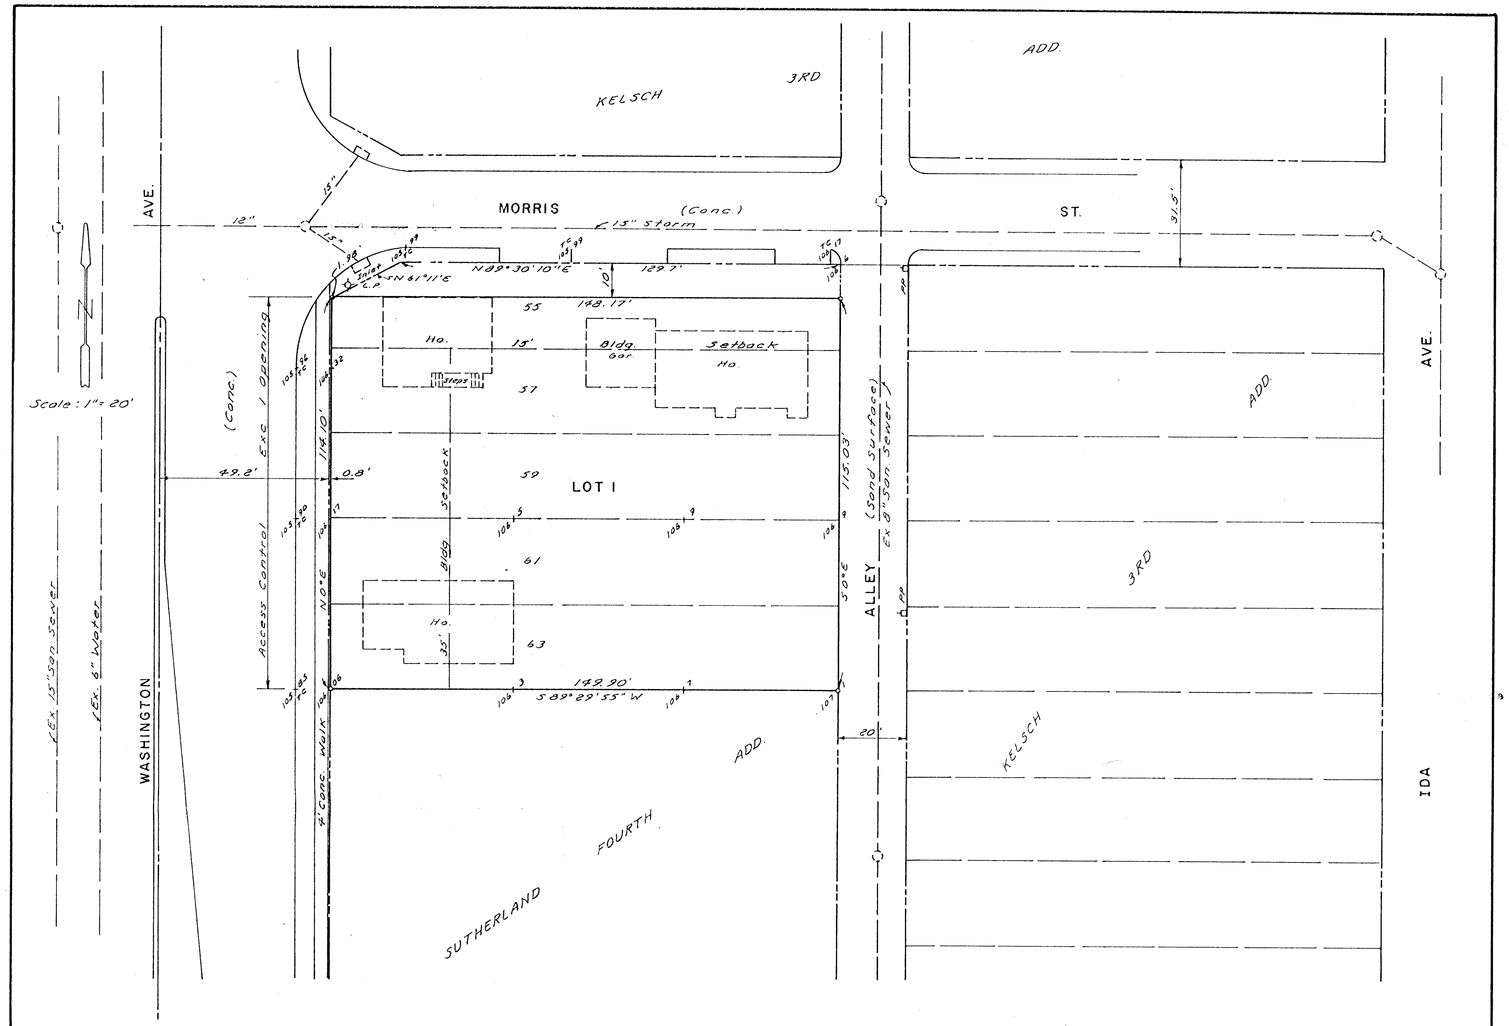

SKETCH PLAT

CAT LAND ADDITION

A REPLAT OF LOTS 55 THRU 63, KELSCH 3RD ADD.

B.M.- Top iron in thimble & Morris & EL. Washington El. 105.32

Feb. 14, 1984

BAUGHMAN COMPANY, P.A.
SURVEYING & ENGINEERING
316 262-7271 • 330 LAURA • WICHITA, KANSAS 67211