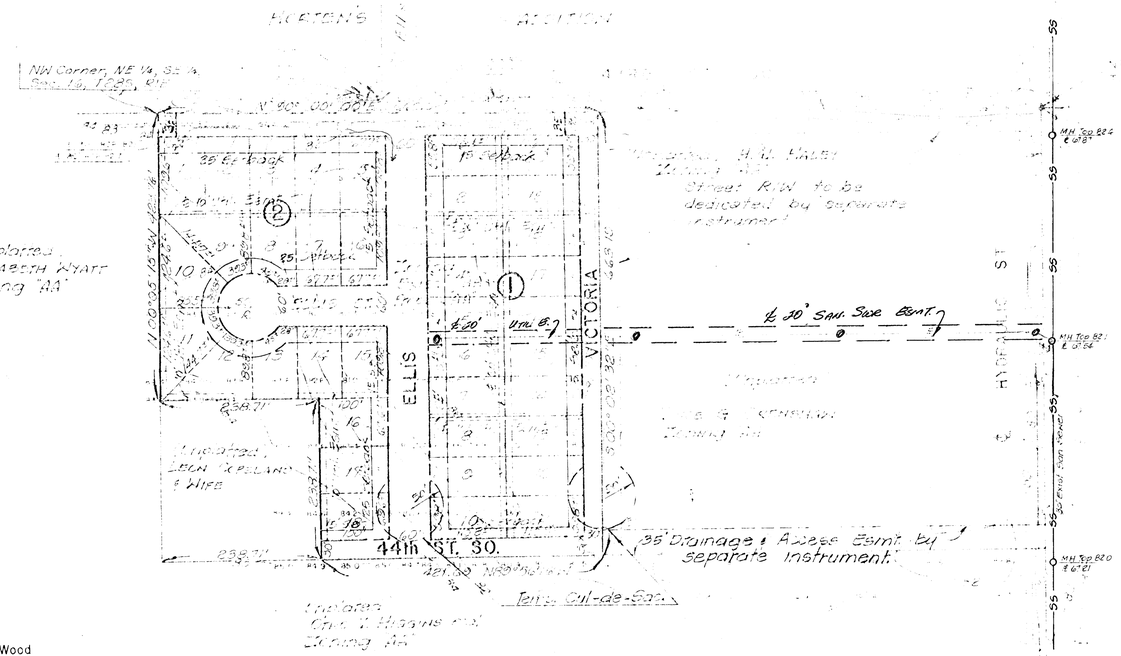

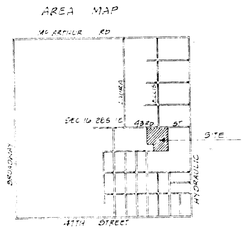

OWNER: Dale E. Wood
906 N. Arapaho
Wichita Ks.

SUBDIVIDER: William B. Livingston and Thomas R. Gossen
420 S. Emporia
Wichita Ks.

ENGINEER: Professional Engineering Consultants
1440 E. English
Wichita Ks.

CAROL JEAN 2ND ADDITION

PRELIMINARY PLAT

Utilities:
Electric: Kansas Gas & Electric Co.
Gas: Kansas Gas & Electric Co.
Water: 8" A.C. Water Main 8' South of N.E. Corner of Sec. (City of Wichita)
Telephone: Overhead Service on South side of 42nd Street (Southwestern Bell)
Sewer: As shown (City of Wichita)