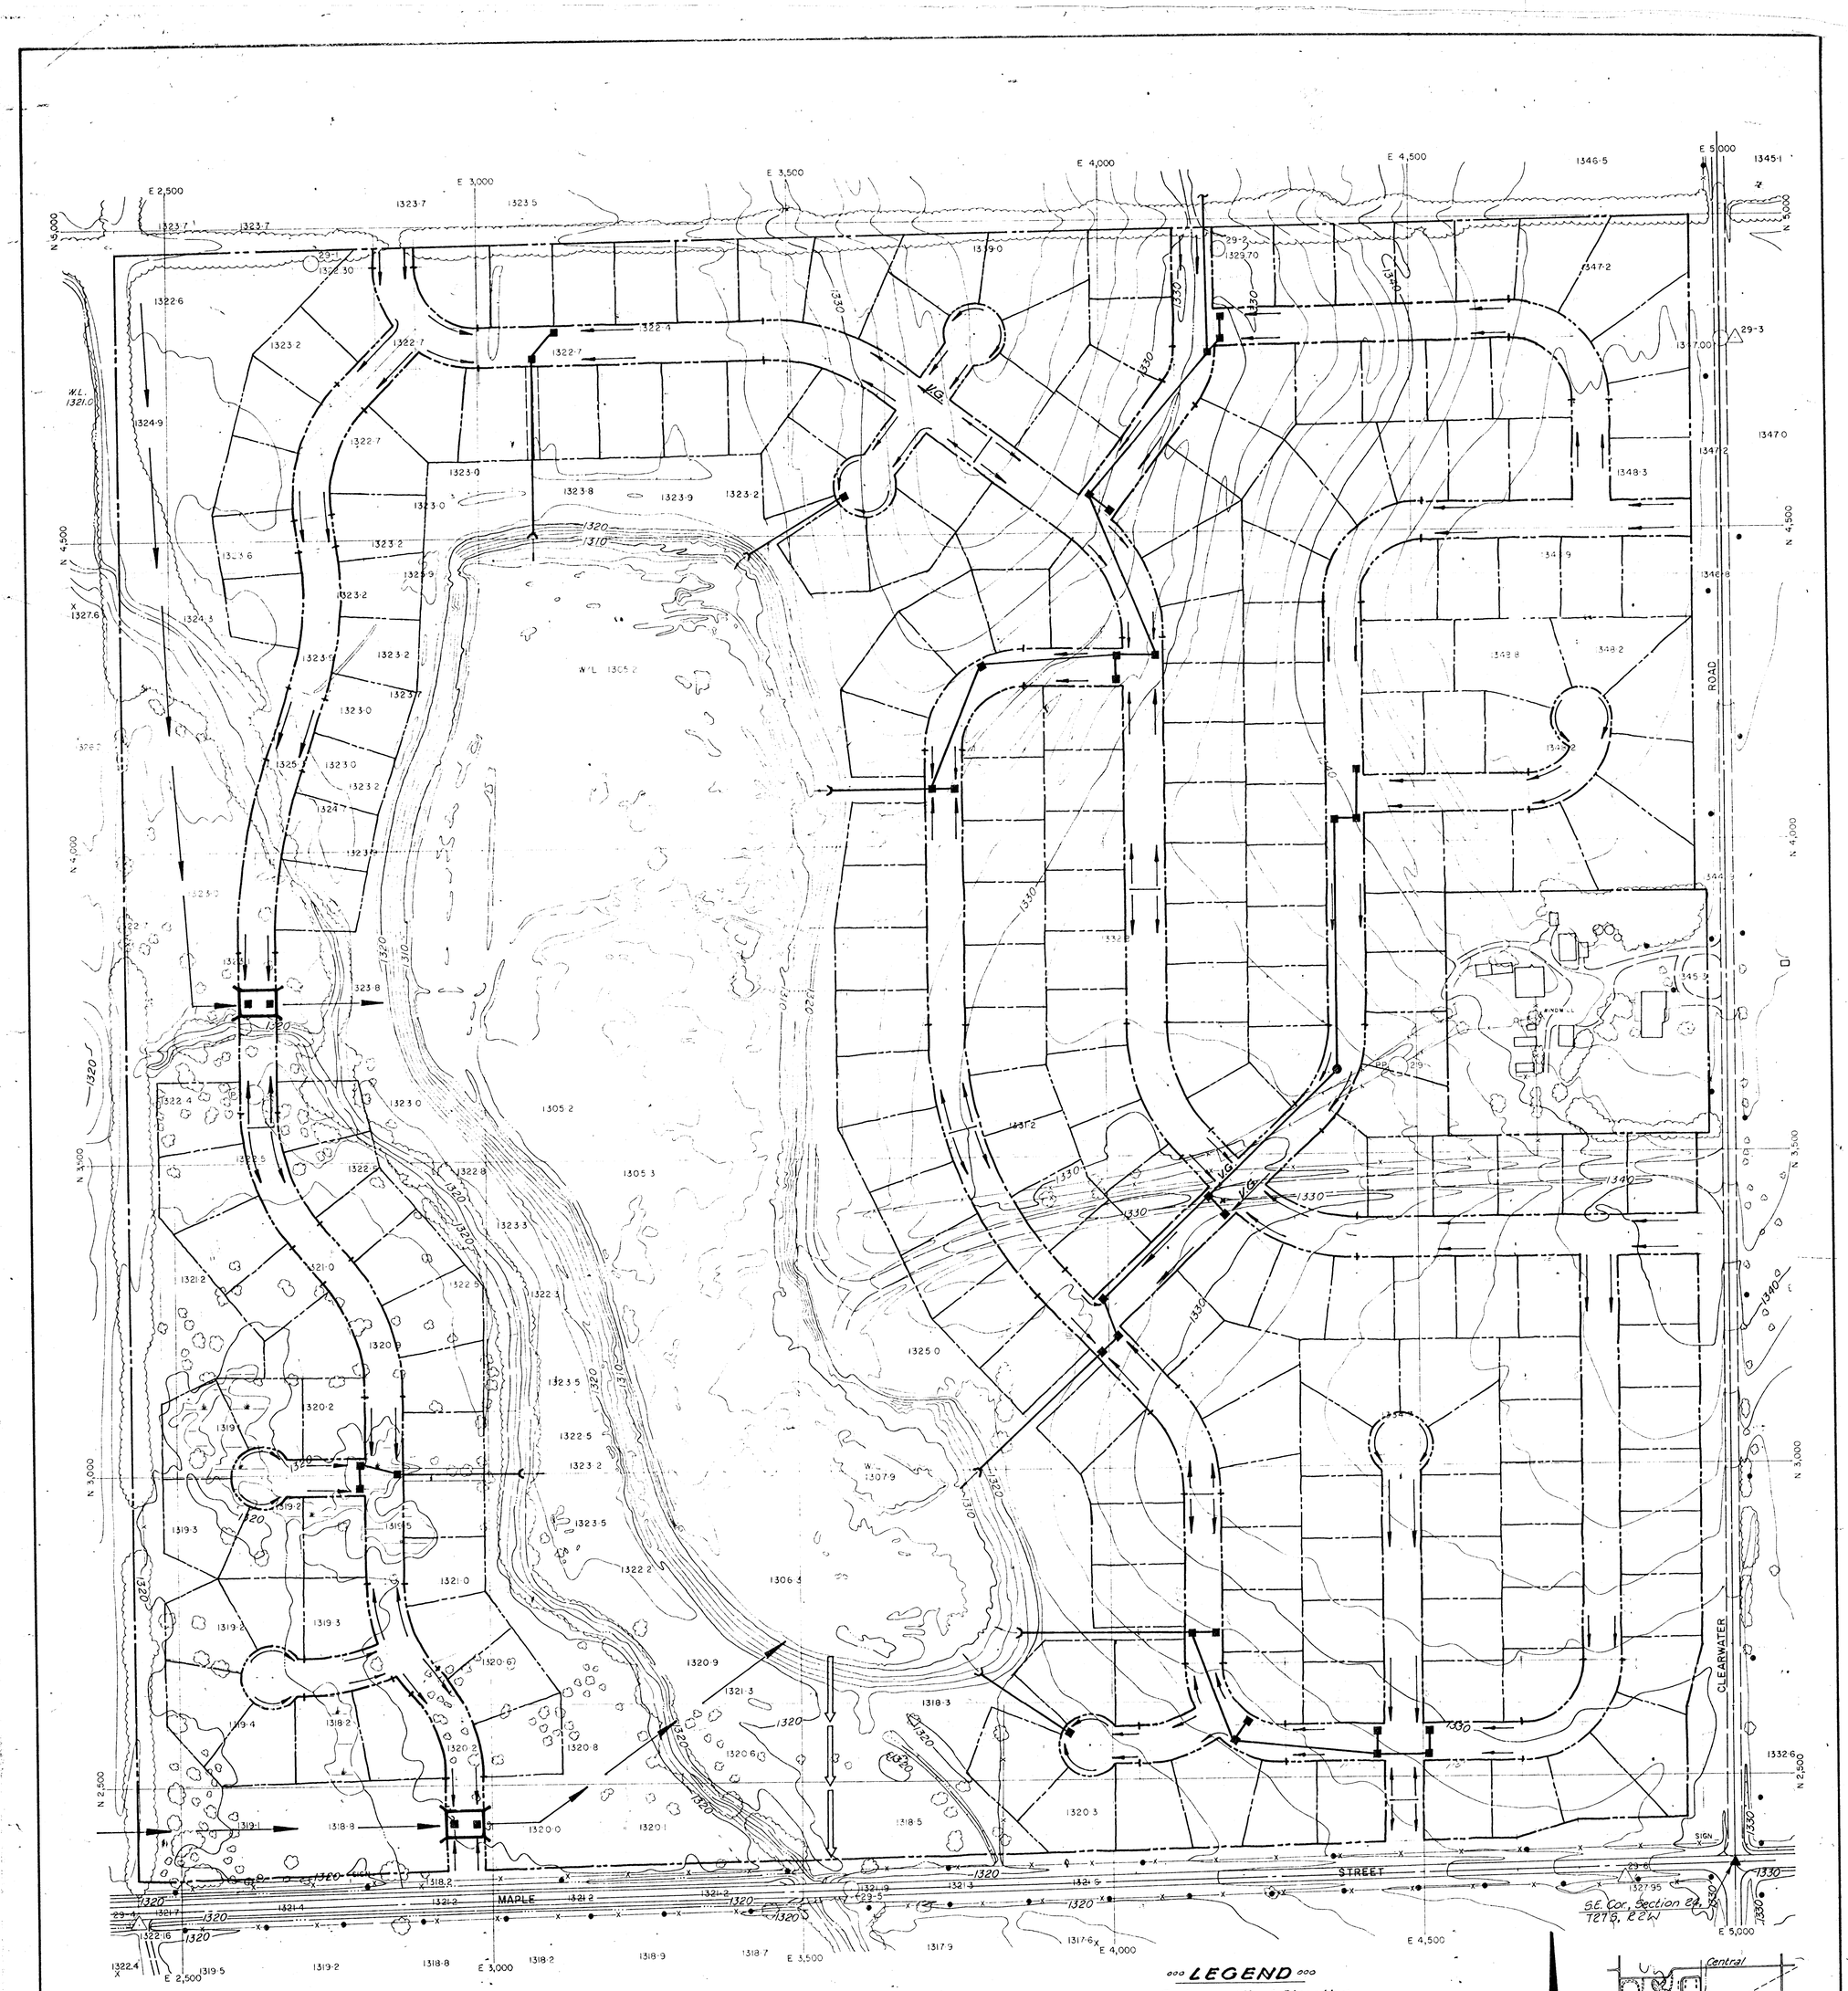

"DRAINAGE CONCEPT"

WEST LAKE ESTATES

JULY 10, 1981

PREPARED BY
MILES AIR PHOTO + SURVEY
PHOTOGRAMMETRIC SERVICES
DWIGHT, KANSAS 66849
(913) 482-3550 FILE NO. M-19-Ks

MAP REVISED USING PHOTOGRAPHY OBTAINED ON 14 DECEMBER 1980.

"LEGEND"

- = Drainage Flow Direction
- = Drainageway or Channel
- = Storm Drain & Inlet
- = Pond Outlet

July 2, 1981
Bench Mark: Maize Rd & Maple, C.O.W. bench mark disc, 43.5' south & 52.7' east & both. Elev. 133.19 City 1320.50 MSL

SCALE 1" = 100'

0 100' 200' 300' 400'

CONTOUR INTERVAL 2'
PHOTOGRAPHY DATE SEPT. 8, 1979

TOPOGRAPHIC MAP OF LANDS LOCATED
IN THE S.E. 1/4 OF SEC. 24
T. 27 S. R. 2 W., SEDGWICK COUNTY, KANSAS

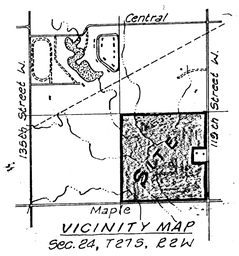

VICINITY MAP
Sec. 24, T27S, R2W

223 Lots