PRELIMINARY PLAT

COMOTARA VILLAGES SECOND ADDITION

REPLAT OF PART OF THE MEADOWS ADDITION

ALFRED A. CARO

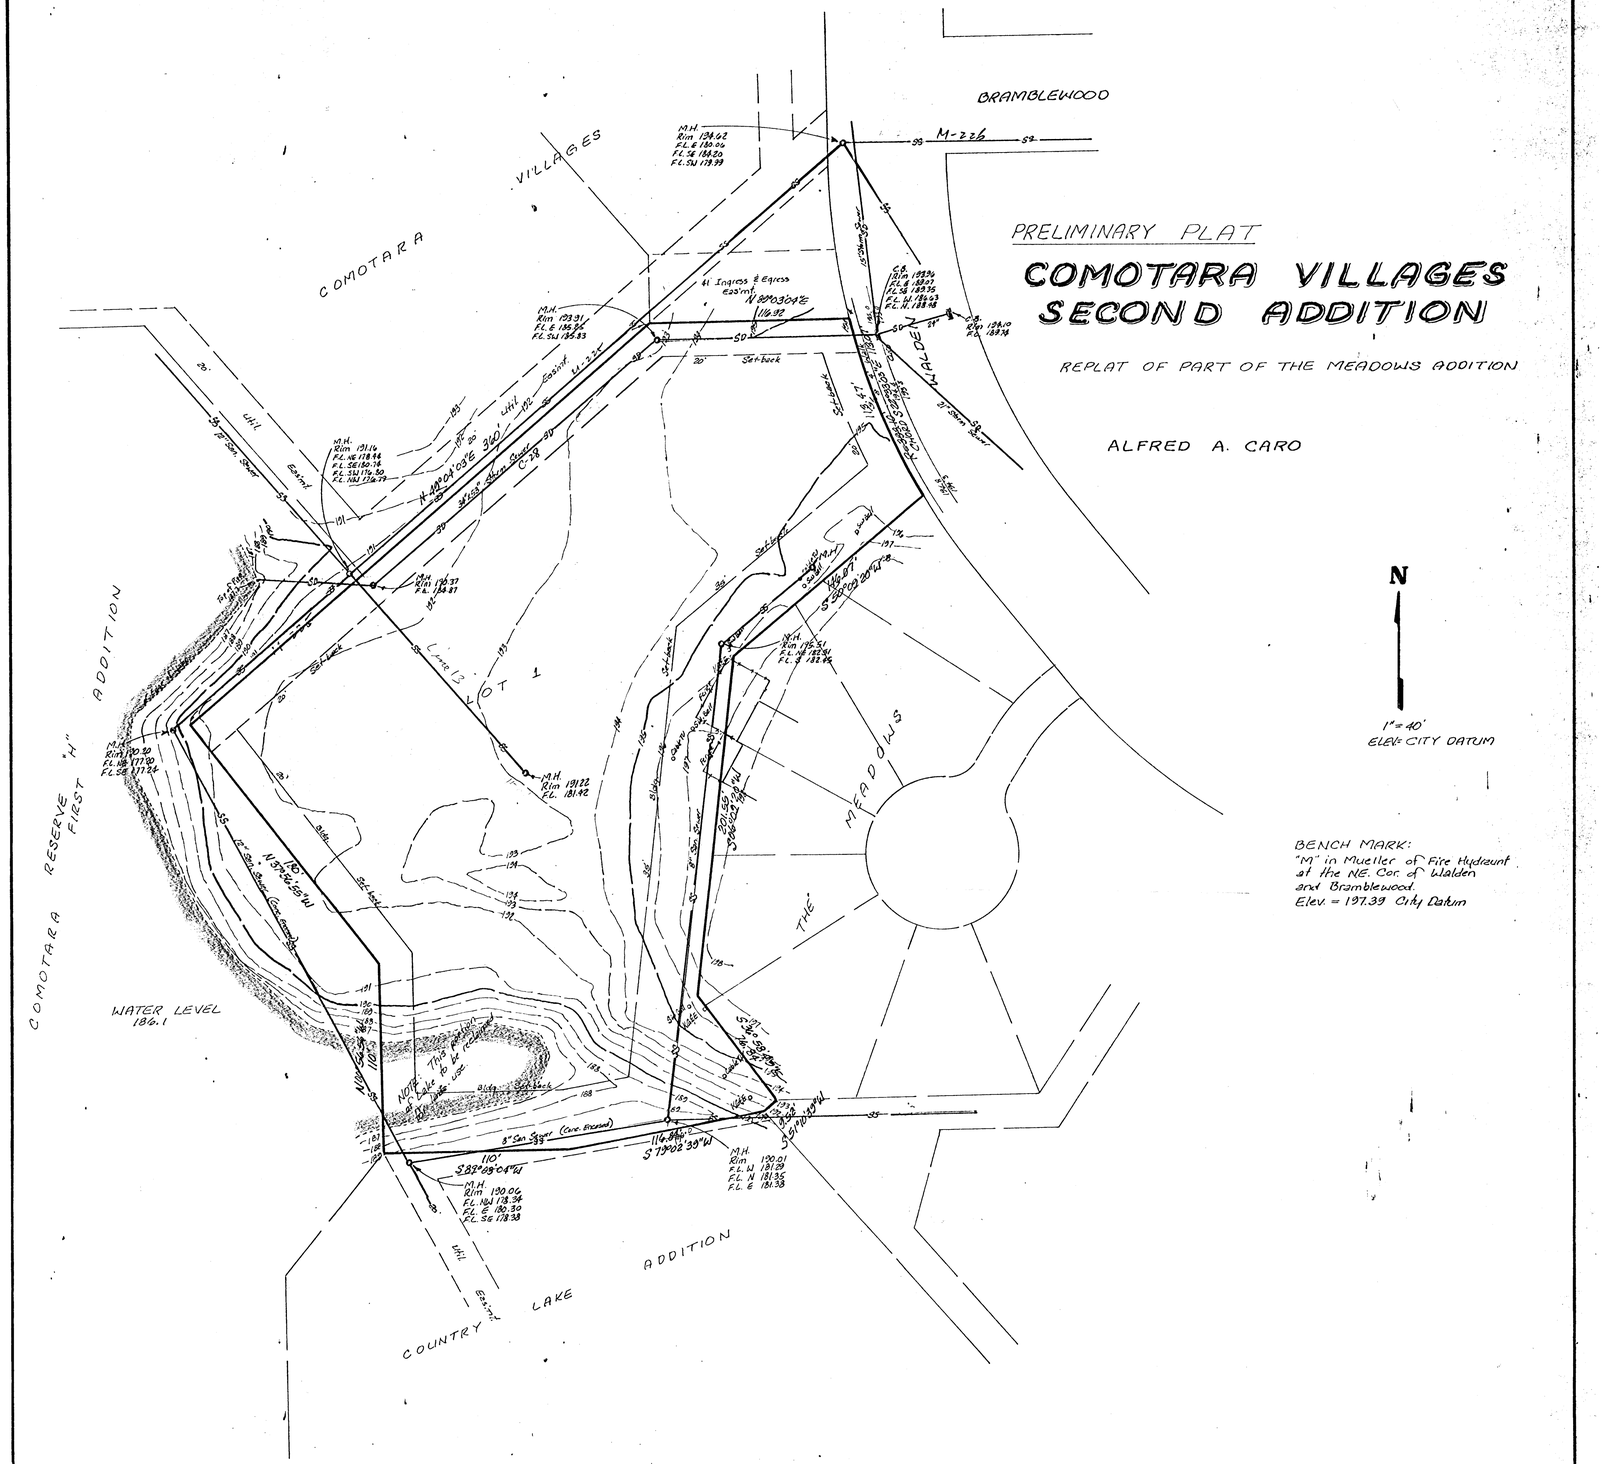

BAUGHMAN COMPANY, P.A.
SURVEYING & ENGINEERING
316-262-7271 • 330 LAURA • WICHITA, KANSAS 67211

13 FEB 84