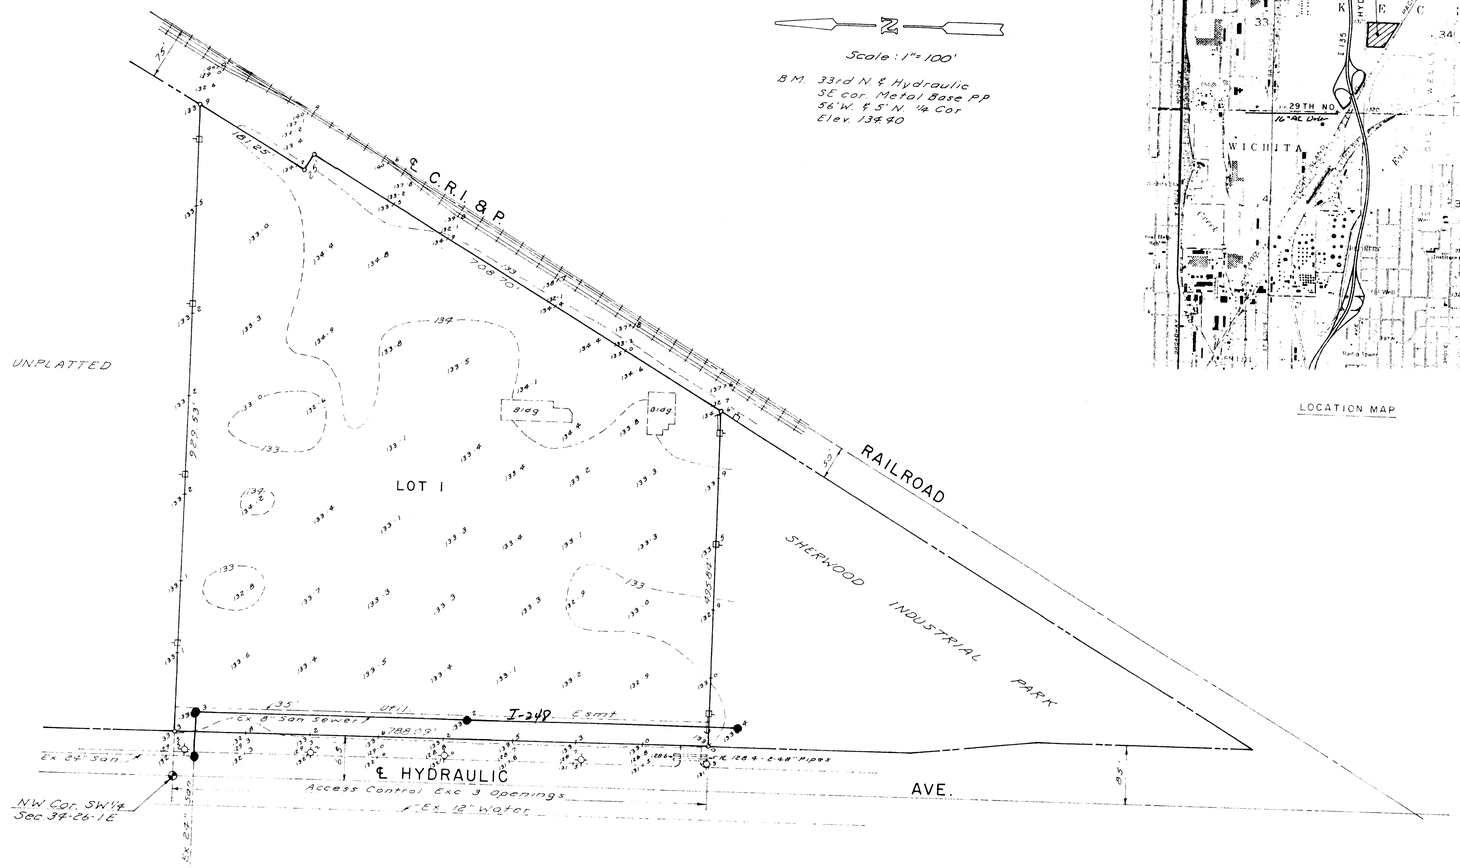

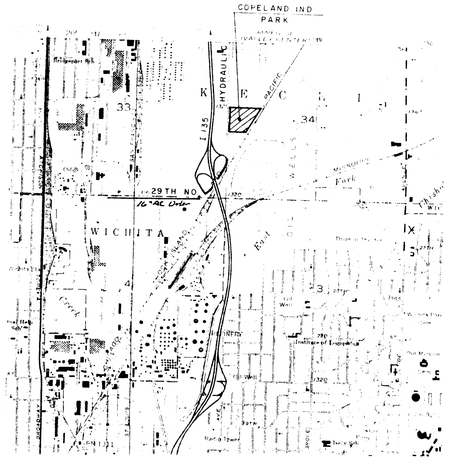

LOCATION MAP

PRELIMINARY PLAT

COPELAND INDUSTRIAL PARK

PART OF SW 1/4 SEC. 34-26-1E

Mar 27, 1985

BAUGHMAN COMPANY, P.A.
SURVEYING & ENGINEERING
316 262-7271 • 330 LAUHA • WICHITA KANSAS 67211