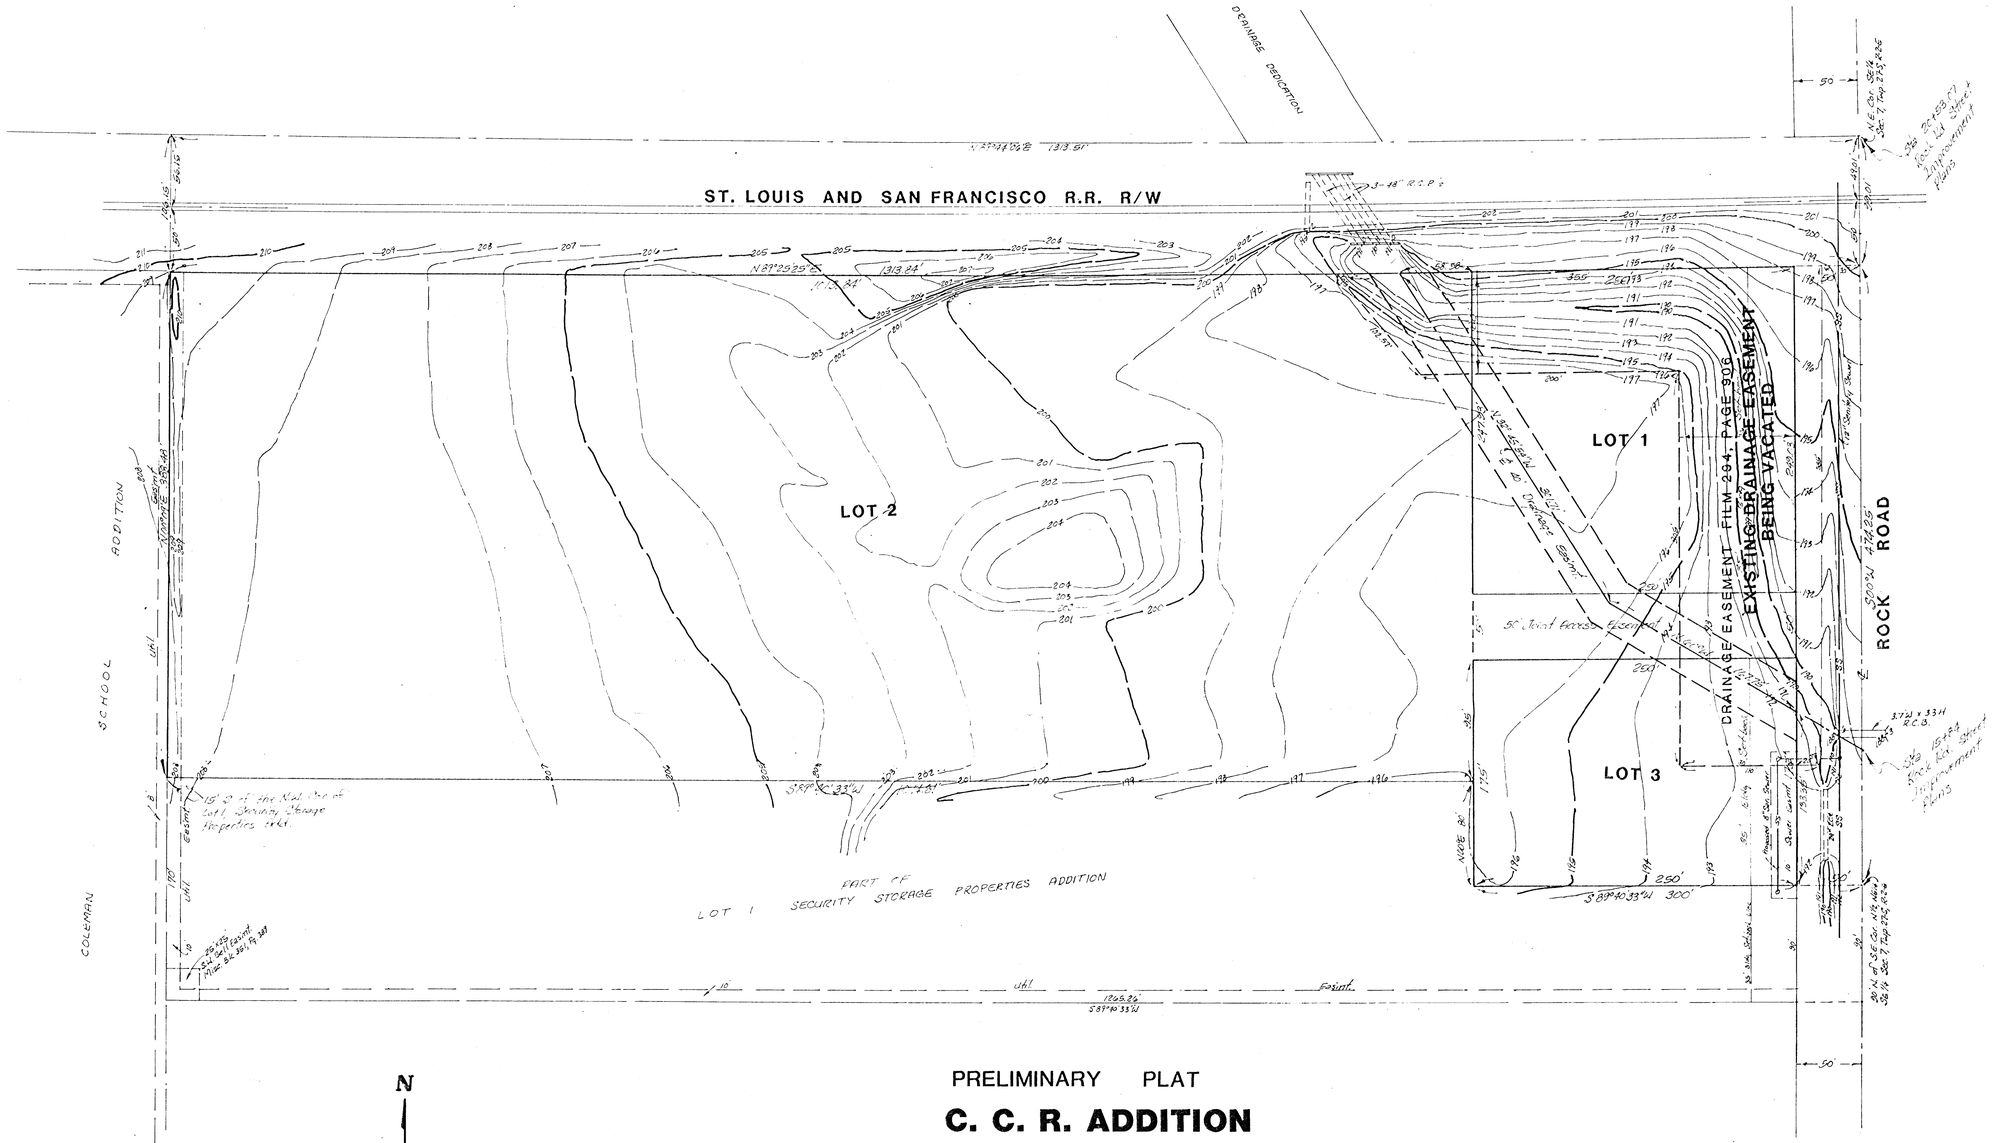

1" = 50'
Elev = City Datum

BENCH MARK:
City Standard DSE @ Rock Rd. &
(Ctr. SE 1/4) 28 E of ℄ Rock Rd. & 51'
N of ℄ of R.R. Tracks
Elev = 1192.701 City Datum

PRELIMINARY PLAT

C. C. R. ADDITION

PART OF THE SE 1/4 OF SEC 7 TWP 27-S R-2-E AND
PART OF LOT 1, SECURITY STORAGE PROPERTIES ADDITION

DOLESE BROS. CO.

STEVE CLARK

BAUGHMAN COMPANY, P.A.
SURVEYING & ENGINEERING
316/262-7271 • 330 LAURA • WICHITA, KANSAS 67211

10 APR 85
12 FEB 85