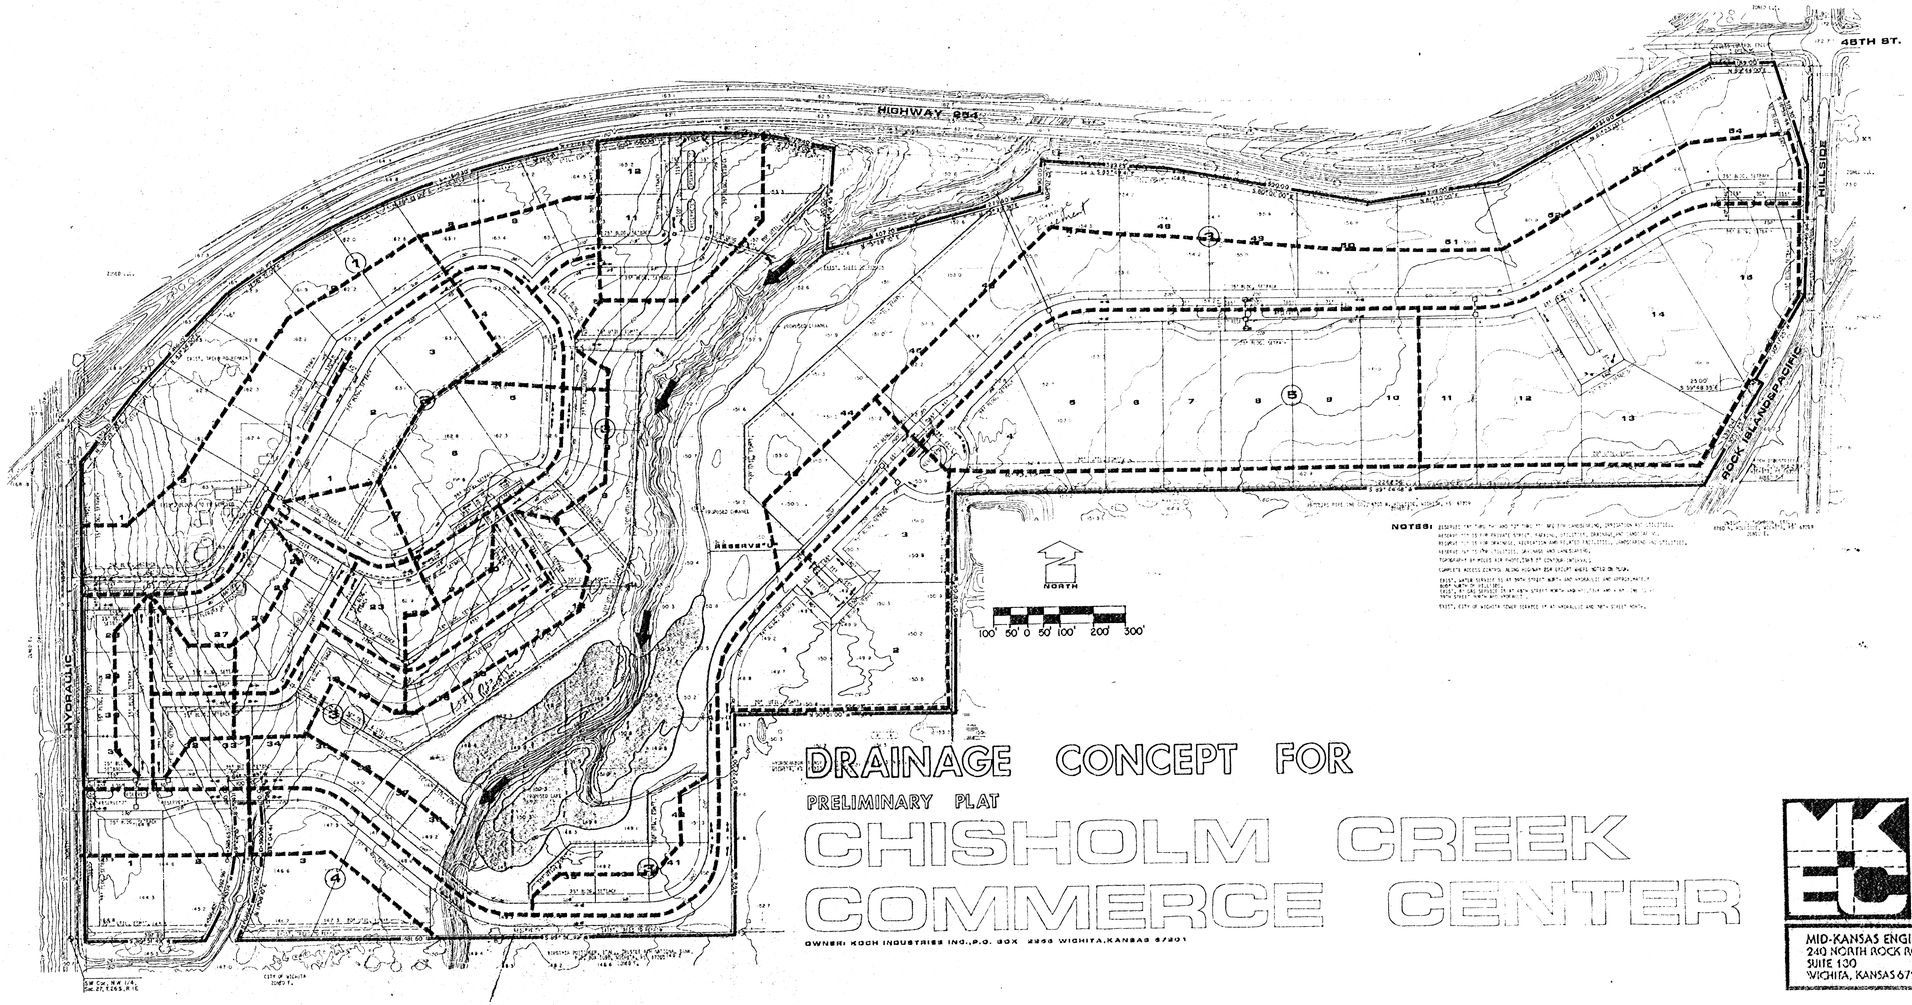

NOTES:

DRAINAGE CONCEPT FOR

PRELIMINARY PLAT

CHISHOLM CREEK COMMERCE CENTER

OWNER: KOCH INDUSTRIES INC., P.O. BOX 2256 WICHITA, KANSAS 67201

MKEC

MID-KANSAS ENGINEERING CONSULTANTS PA
240 NORTH ROCK ROAD
SUITE 130
WICHITA, KANSAS 67206 682-6591