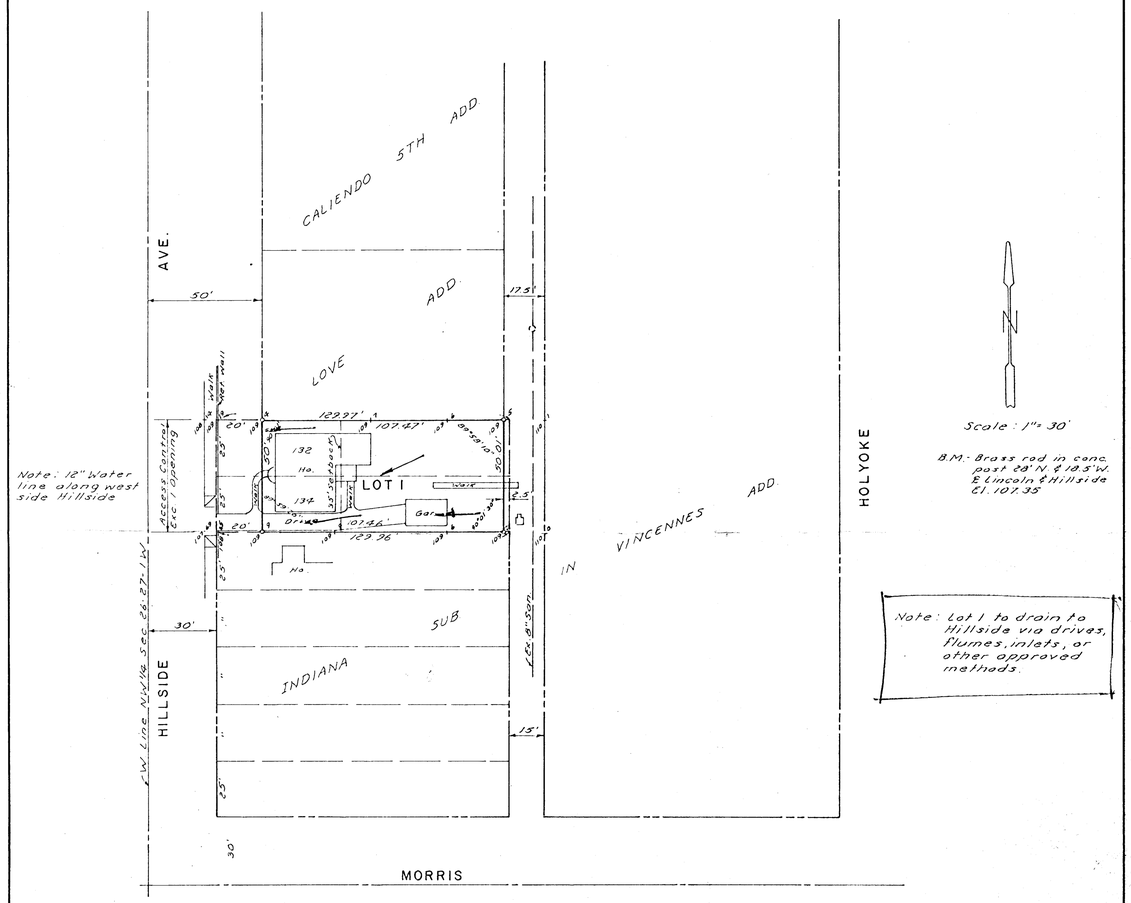

SKETCH PLAT

CALIENDO 7TH ADDITION

A REPLAT OF LOTS 132 & 134, INDIANA SUB. IN VINCENNES ADD.

BAUGHMAN COMPANY, P.A.
SURVEYING & ENGINEERING
316/262-7271 • 330 LAURA • WICHITA, KANSAS 67211