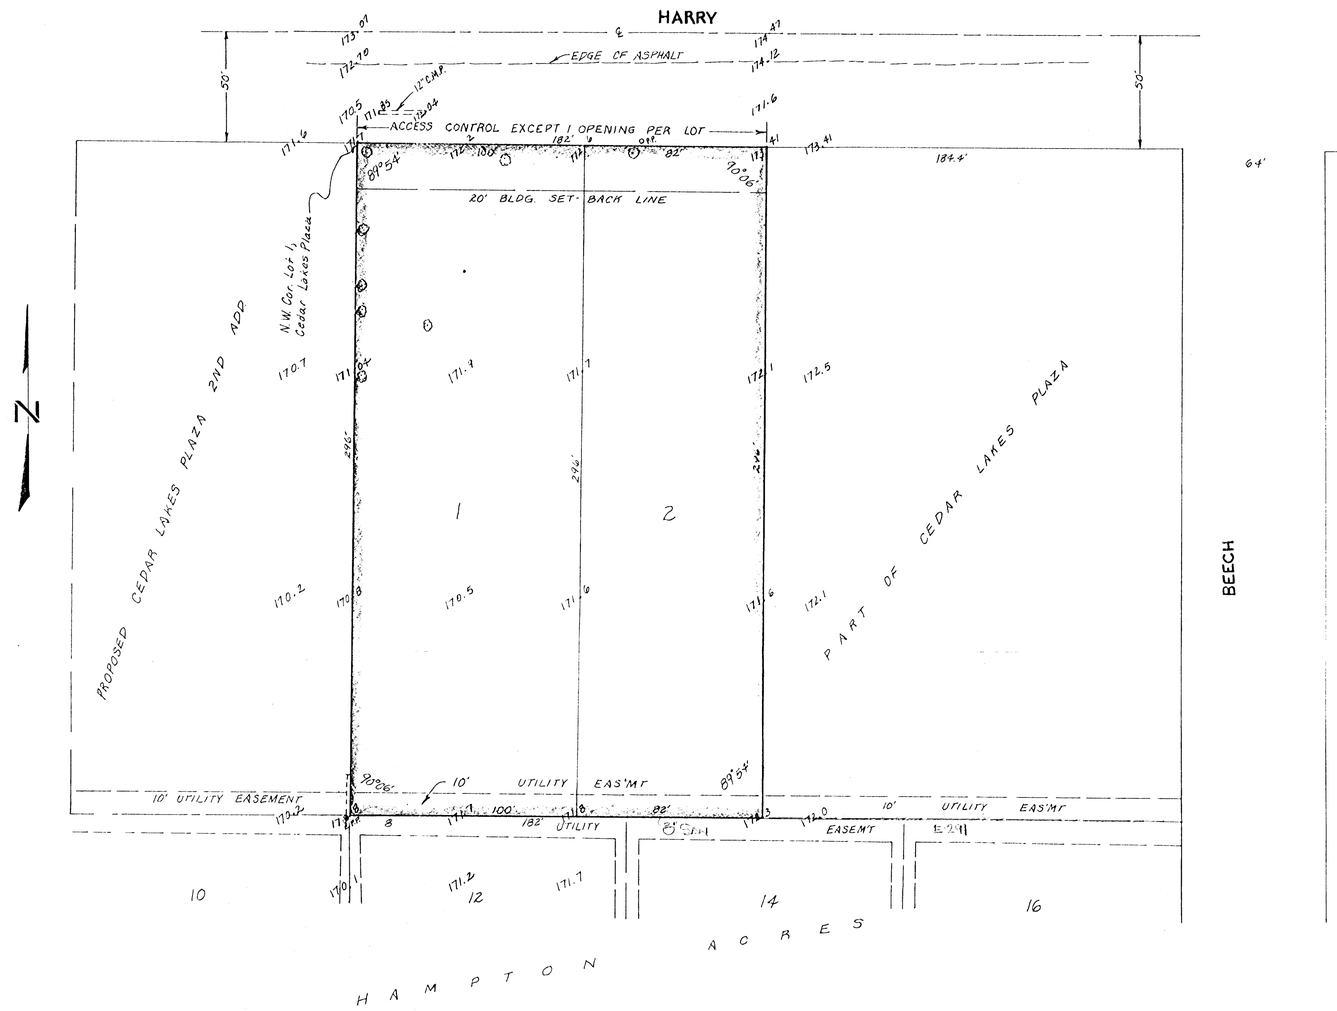

SKETCH PLAT

CALIENDO 8TH ADD'N.

THE WEST 182 FEET OF LOT 1, CEDAR LAKES PLAZA, WICHITA, SEDGWICK COUNTY, KANSAS

CALIENDO INV. CORP
RICHARD CALIENDO, VICE-PRES.

1" = 30'
Elev. = City Datum

BENCH MARK
City Standard Disc, 48' S, & 46' W. of ℄ Harry & Webb
Elev. = 172.033 City Datum

BAUGHMAN COMPANY, P.A.
SURVEYING & ENGINEERING
316/262-7271 • 330 LAURA • WICHITA, KANSAS 67211

28 APR 81