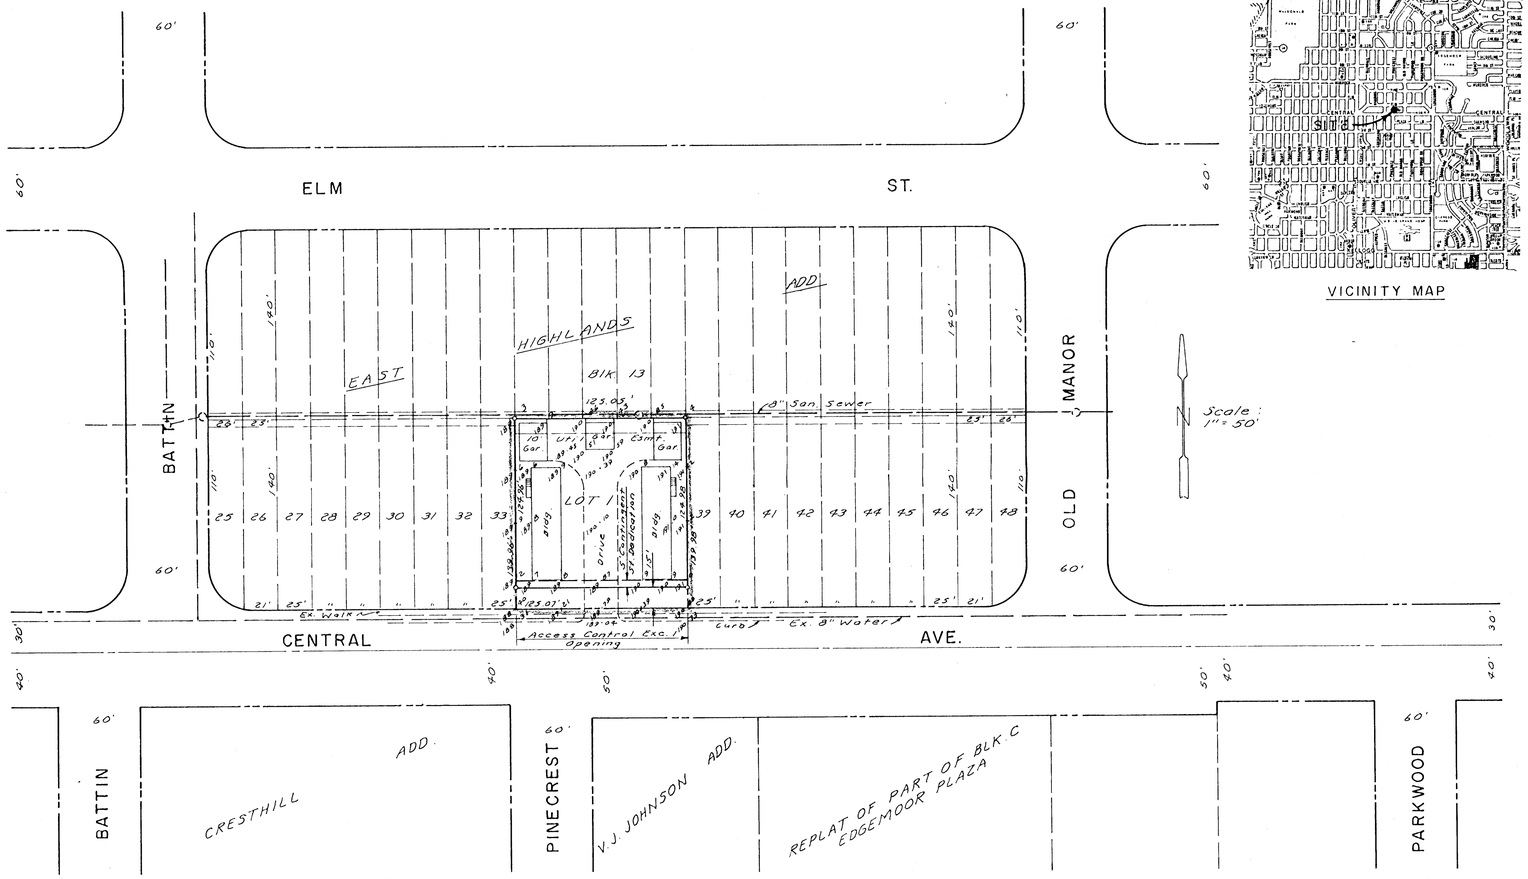

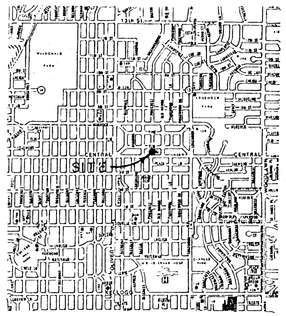

VICINITY MAP

SKETCH PLAT

ANDREW BOYD ADDITION

A REPLAT OF LOTS 34 THRU 38, BLK. 13,
EAST HIGHLANDS ADD.

Oct 21, 1987

BAUGHMAN COMPANY, P.A.
SURVEYING & ENGINEERING
316/262-7271 • 315 ELLIS • WICHITA, KANSAS 67211