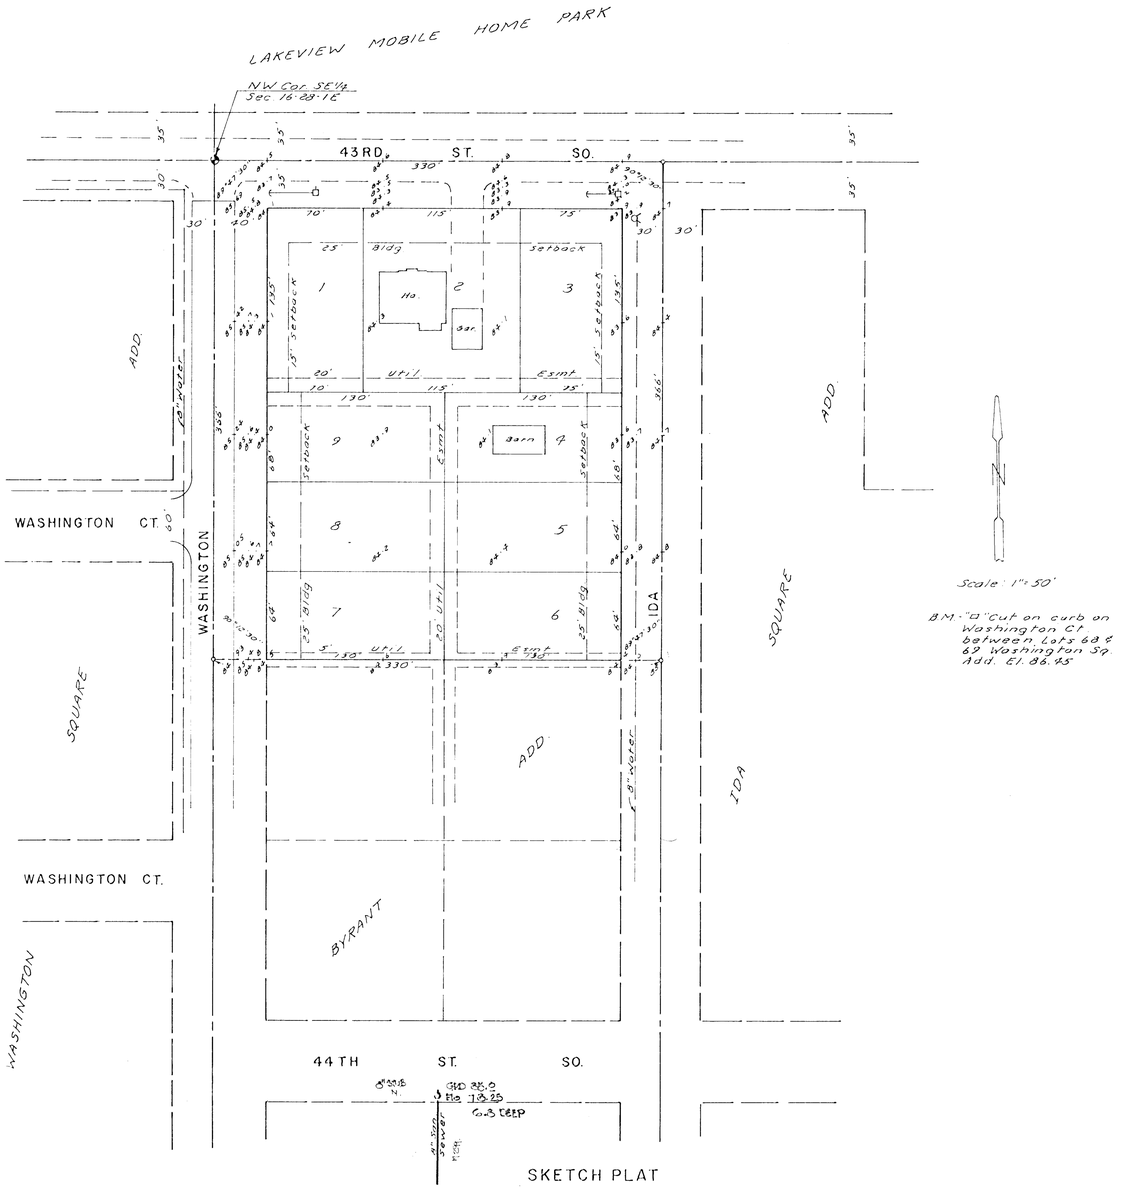

SKETCH PLAT

BRYANT 2ND ADDITION

PART OF SE 1/4 SEC. 16-28-1E

Boughman Co., P.A. 2-2-01