UTILITY CONCEPT

BUCKHEAD ADDITION

WICHITA, SEDGWICK COUNTY, KANSAS

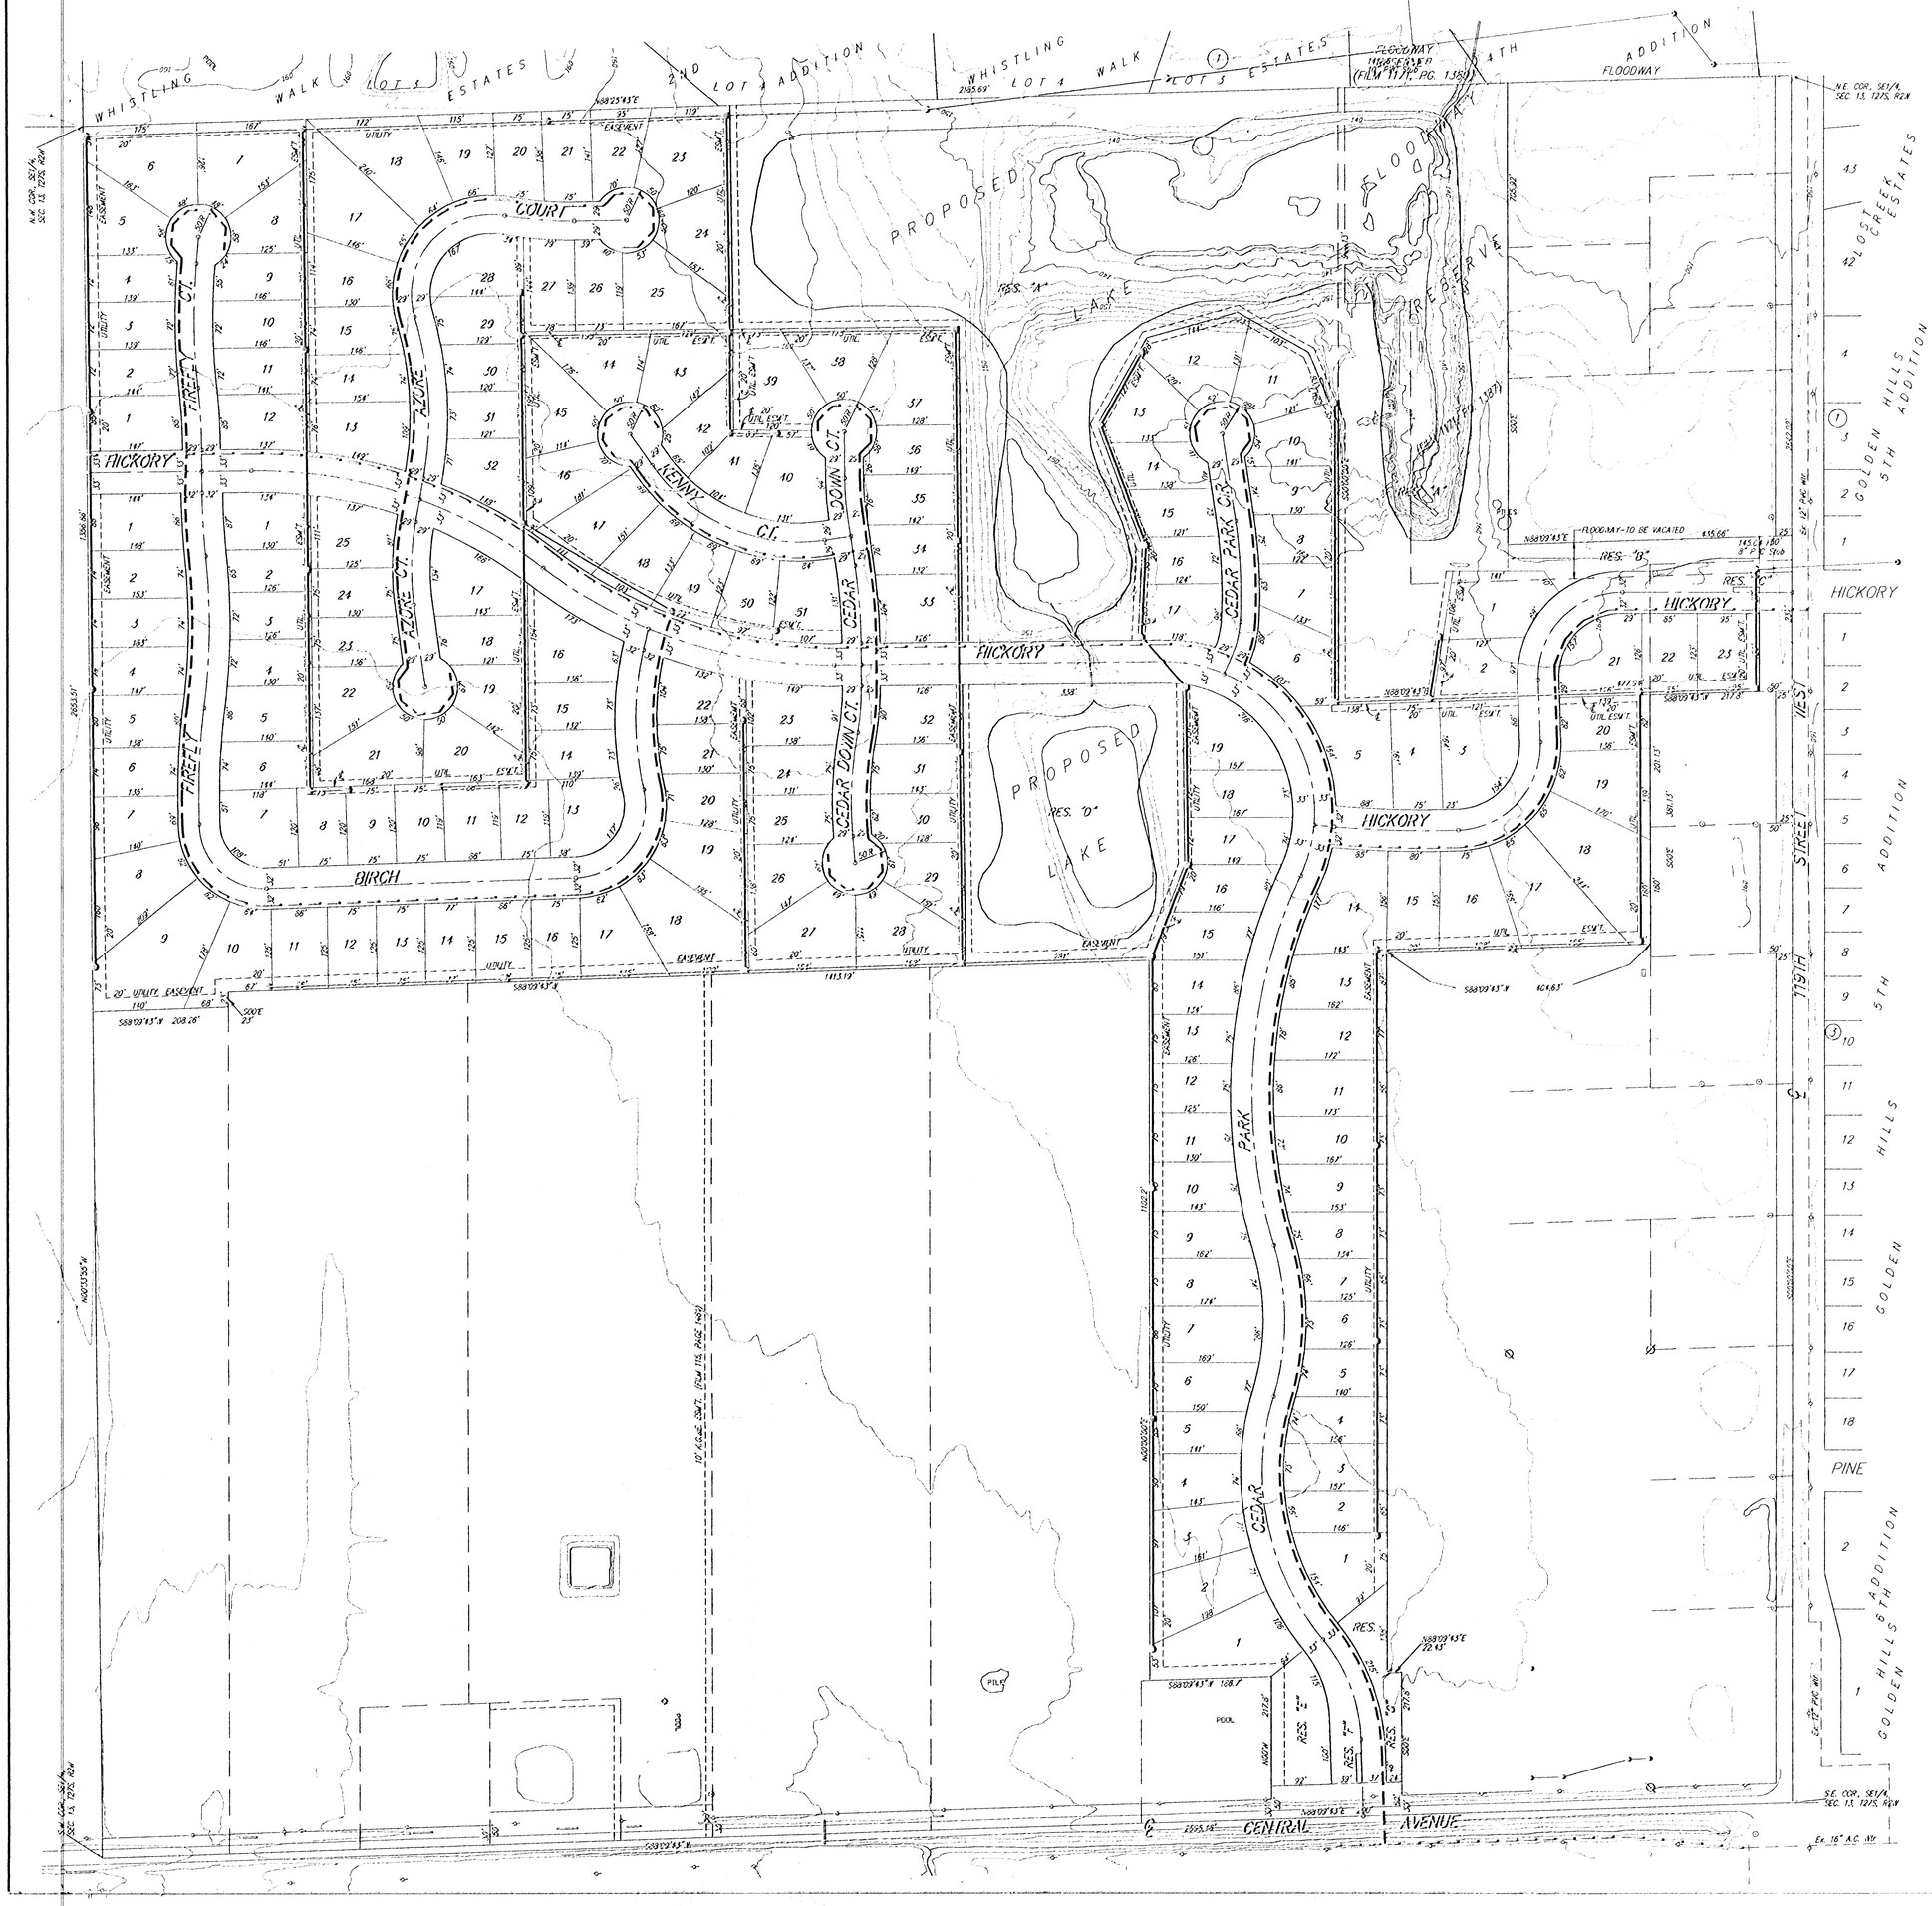

SCALE: 1"=100'

100 0 100

CONTOUR INTERVALS = 2 FT.

LEGAL DESCRIPTION:
A TRACT IN THE SE1/4 OF SEC. 13, TWP. 27-S, R-2-W

OWNER:
KELSEY INVESTMENTS
ATTN: PAUL E. KELSEY
11535 14TH ST. NO. CIR.
WICHITA, KANSAS 67212
PH: 316-729-8278

BENCHMARK:
119TH ST. N. & CENTRAL, CITY DISC, 40' E & 16' S OF C BOTH. ELEV = 1256.93 CITY DATUM (1244.33 M.S.L.)

PROPOSED WTR

PROPSED SAN. SWR.

VICINITY MAP

11 FEB 1995

BAUGHMAN COMPANY P. A.
ENGINEERING, SURVEYING, & PLANNING
316-262-1271 • 315 ELLIS • WICHITA, KANSAS 67211