PRELIMINARY PLAT OF
BROOKHAVEN ESTATES 2ND ADDITION
TO SEDGWICK COUNTY, KANSAS

OWNERS: EAST SIDE BAPTIST CHURCH OF WICHITA, INC.
c/o ROBERT E. REID
15200 E. CENTRAL
WICHITA, KANSAS 67230

SOCORA VILLAGE COMPANY
c/o LARRY A. CHAMBERS
104 S. BROADWAY
WICHITA, KANSAS 67202-4165

ENGINEERS: PROFESSIONAL ENGINEERING CONSULTANTS, P.A.
303 S. TOPEKA
WICHITA, KANSAS 67202

SCALE: 1"=100'
JANUARY 31, 1994

o = IRON SET

B.S.L. = BUILDING SETBACK LINE
S.S. = SANITARY SEWER
C.A.C. = COMPLETE ACCESS CONTROL

B.M. - CHISELED "X" ON CONCRETE FOOTING BETWEEN NORTH AND SOUTHWEST COLUMNS OF BRICK STREET MARKER AT NORTHEAST CORNER OF CENTRAL AND LANCASTER DRIVE. EAST ENTRANCE TO BROOKHAVEN ESTATES.
ELEV. 1325.64 M.S.L.

TOPOGRAPHY DATE JANUARY, 1994

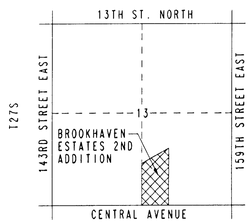
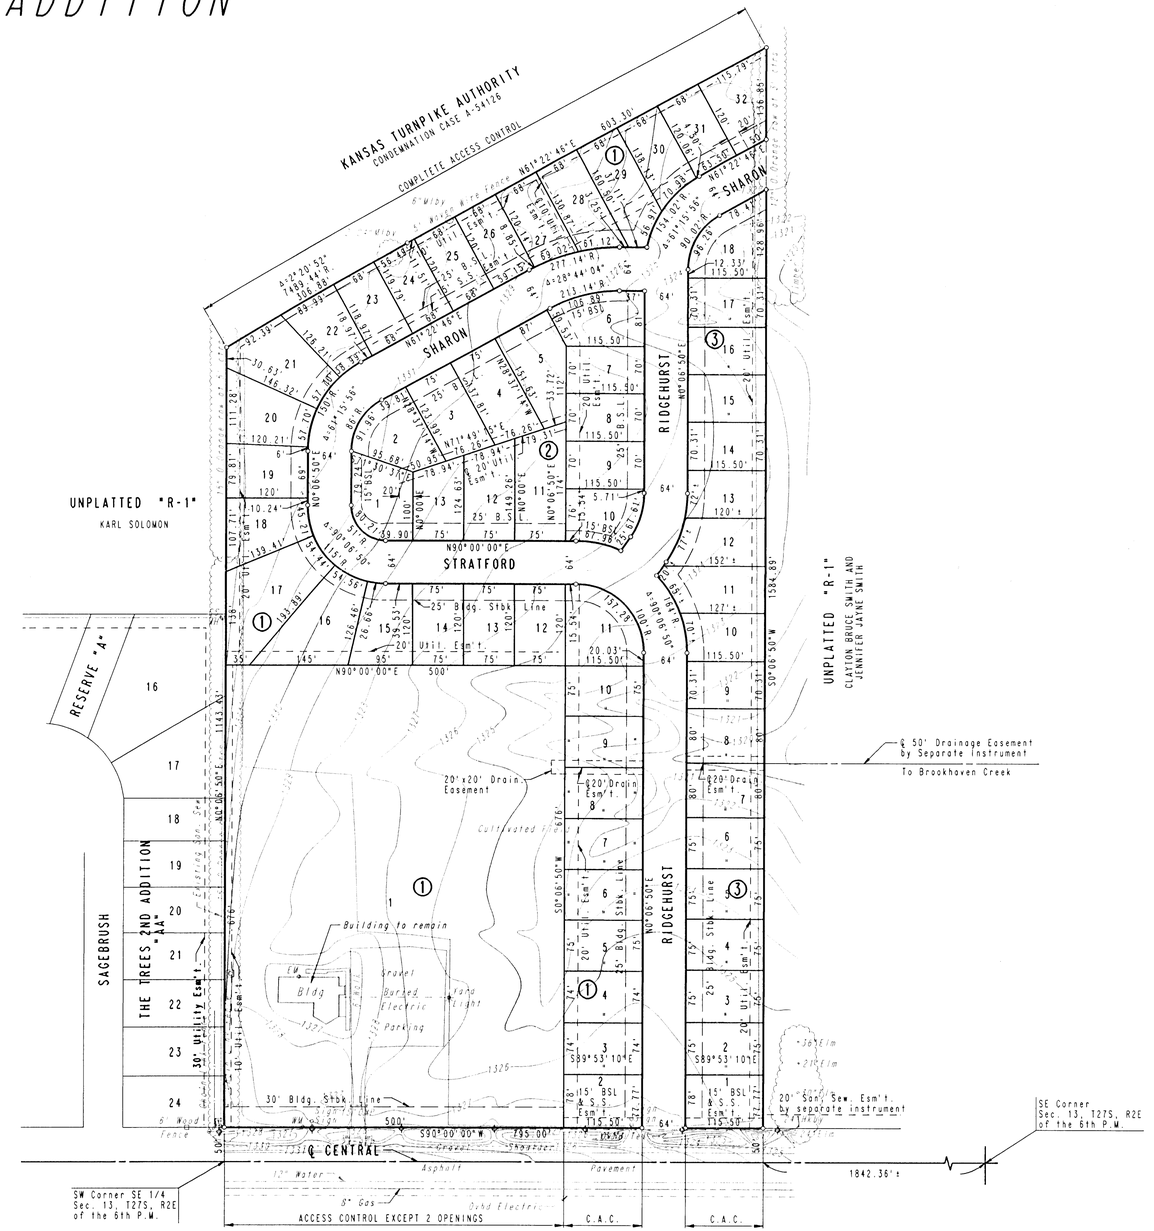
VICINITY MAP