PLAT OF BOOTHE'S CORNER

AN ADDITION TO WICHITA, SEDGWICK COUNTY, KS.

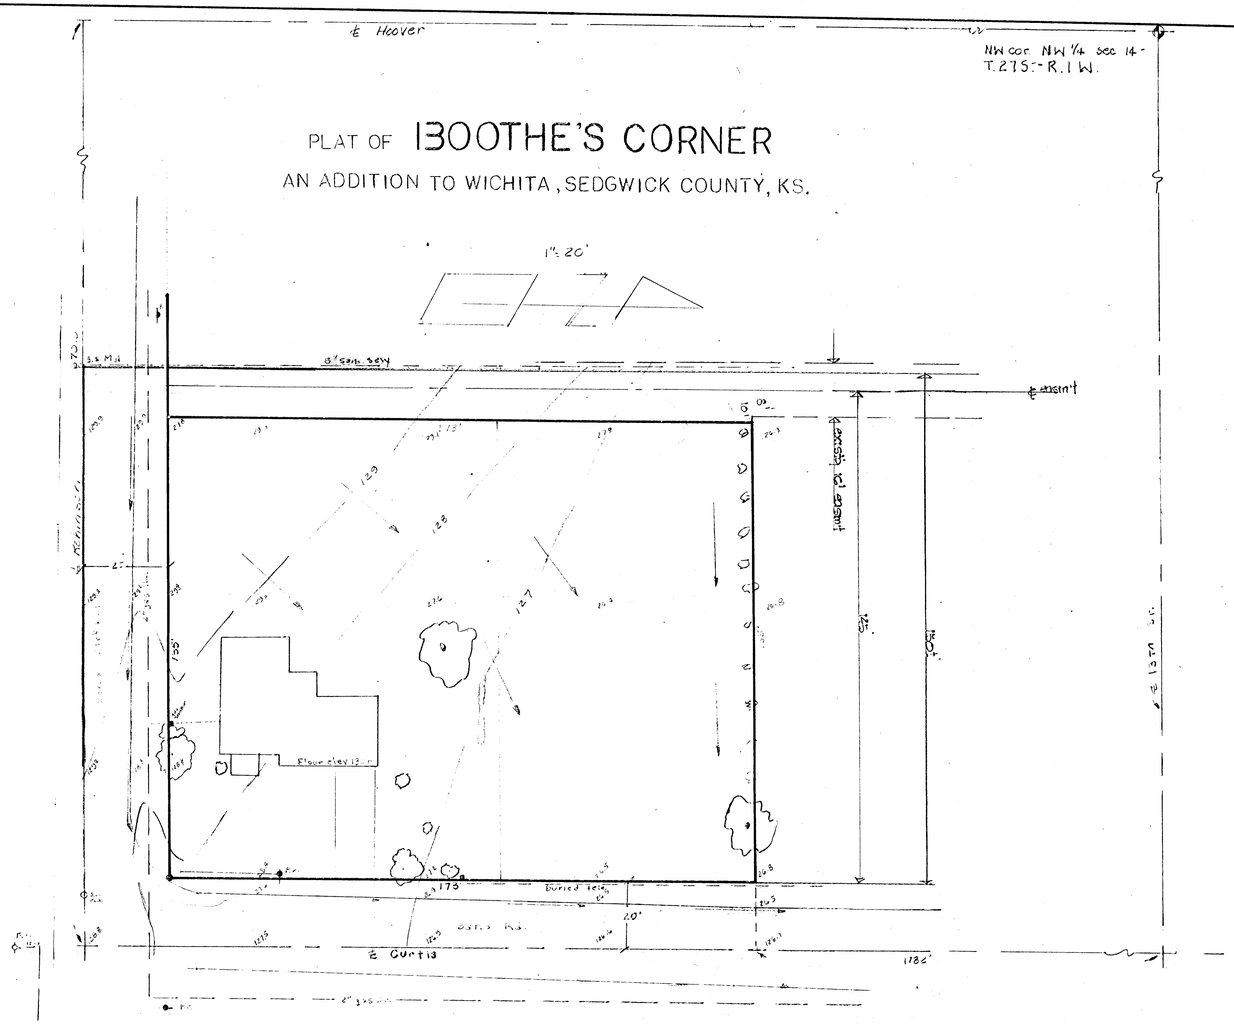

NOTE: KG&E lines are overhead.