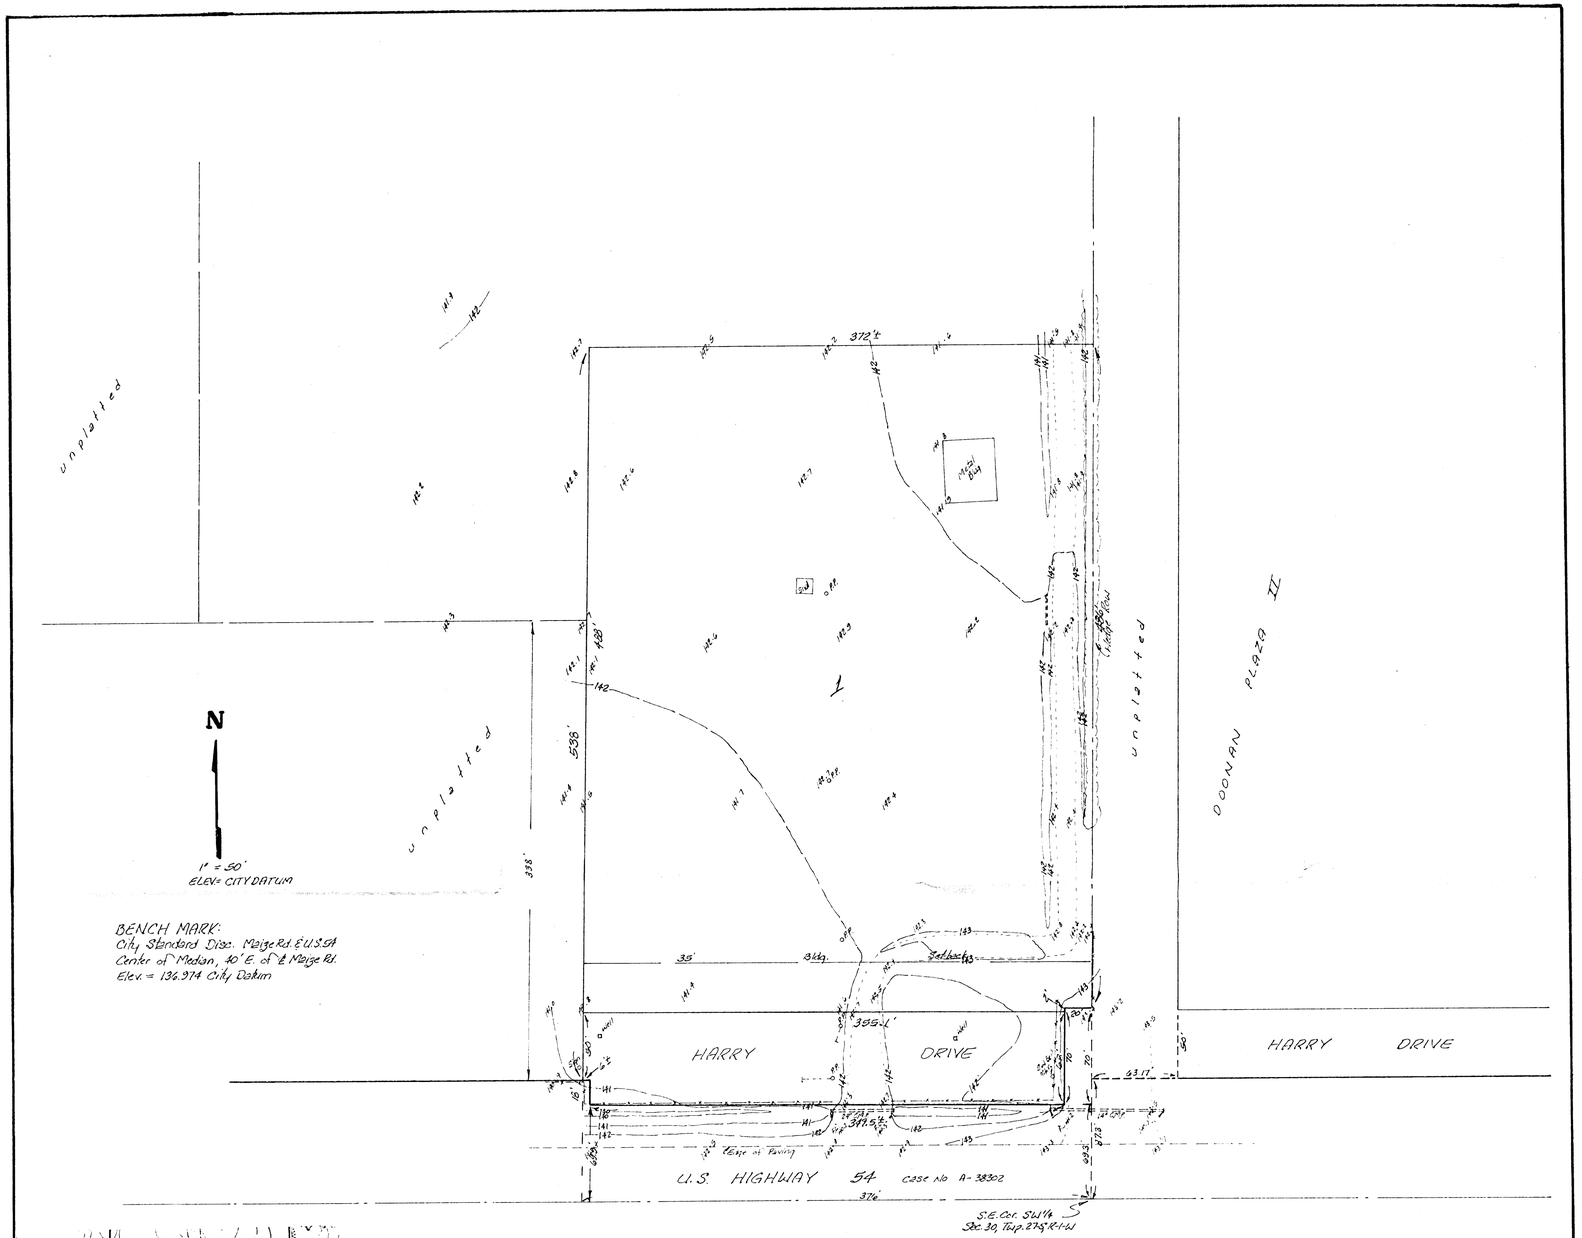

VICINITY PLAT
1"=2000'

PRELIMINARY PLAT

BRADY ADDITION

TRACT IN THE SW¼ OF SEC. 30, TWP. 27-S, R-1-W,
OF THE 6TH P.M., SEDGWICK COUNTY, KANSAS.

CATHERINE P. & JOSEPH J. BRADY

BAUGHMAN COMPANY, P.A.
SURVEYING & ENGINEERING
316 262-7271 • 330 LAURA • WICHITA KANSAS 67211

6 FEB 84