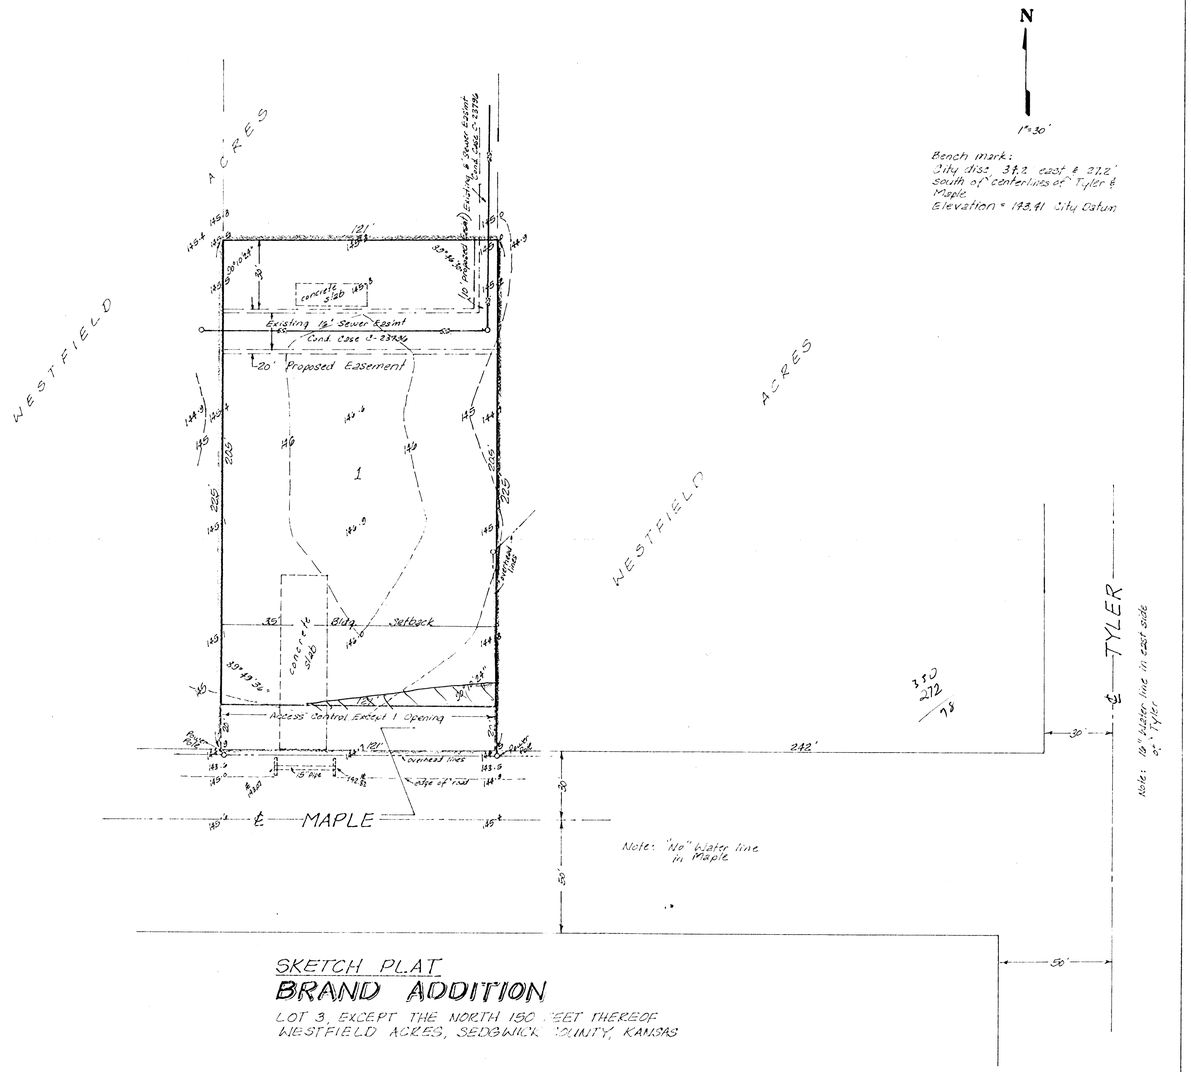

SKETCH PLAT

BRAND ADDITION

LOT 3, EXCEPT THE NORTH 150 FEET THEREOF
WESTFIELD ACRES, SEDGWICK COUNTY, KANSAS

OWNER: MELVIN R. BRAND

BAUGHMAN COMPANY, P.A.
SURVEYING & ENGINEERING
316/262-7221 • 330 LAURA • WICHITA, KANSAS 67211

MARCH 18, 1983