drainage plan

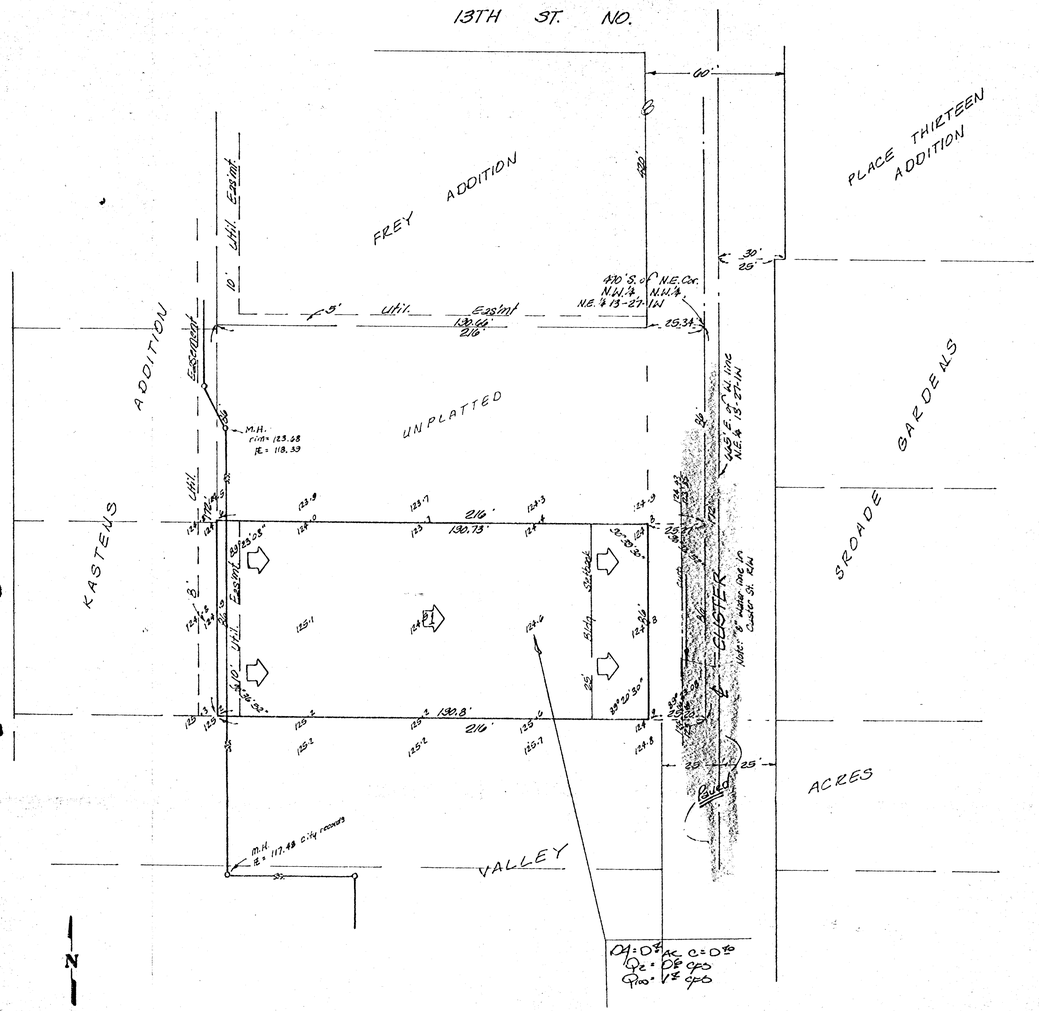

Bench mark:
City disc, 23.9'E. & 35.9'N. of centerlines of Sheridan & 13th St.
Elev. = 123.72 City Datum

SKETCH PLAT
ASHWOOD ADDITION
A TRACT IN THE N.E. ¼ OF SEC. 13-27-1W

OWNER: ASHWOOD CONSTRUCTION, INC.

BAUGHMAN COMPANY, P.A.
SURVEYING & ENGINEERING
316/262-7271 • 330 LAURA • WICHITA, KANSAS 67211

JUNE 23, 1993