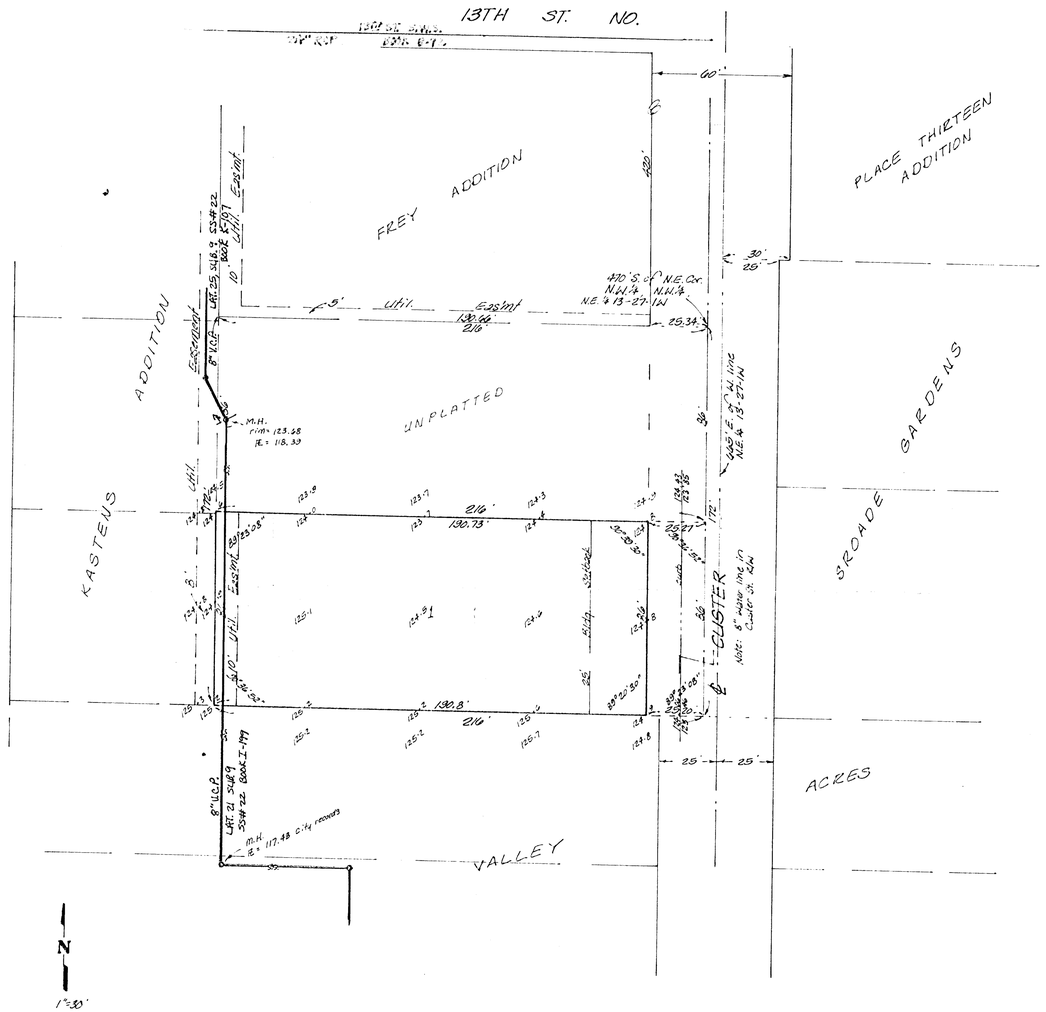


Bench mark:
City disc., 23.5'E. & 35.9'N. of centerlines of Sheridan & 13th St.
Elev. = 1125.72 City Datum

# SKETCH PLAT
# ASHWOOD ADDITION
A TRACT IN THE N.E. ¼ OF SEC. 13-27-1W

OWNER: ASHWOOD CONSTRUCTION, INC.

**BAUGHMAN COMPANY, P.A.**
SURVEYING & ENGINEERING
316/262-7271 • 330 LAURA • WICHITA, KANSAS 67211

JUNE 29, 1983