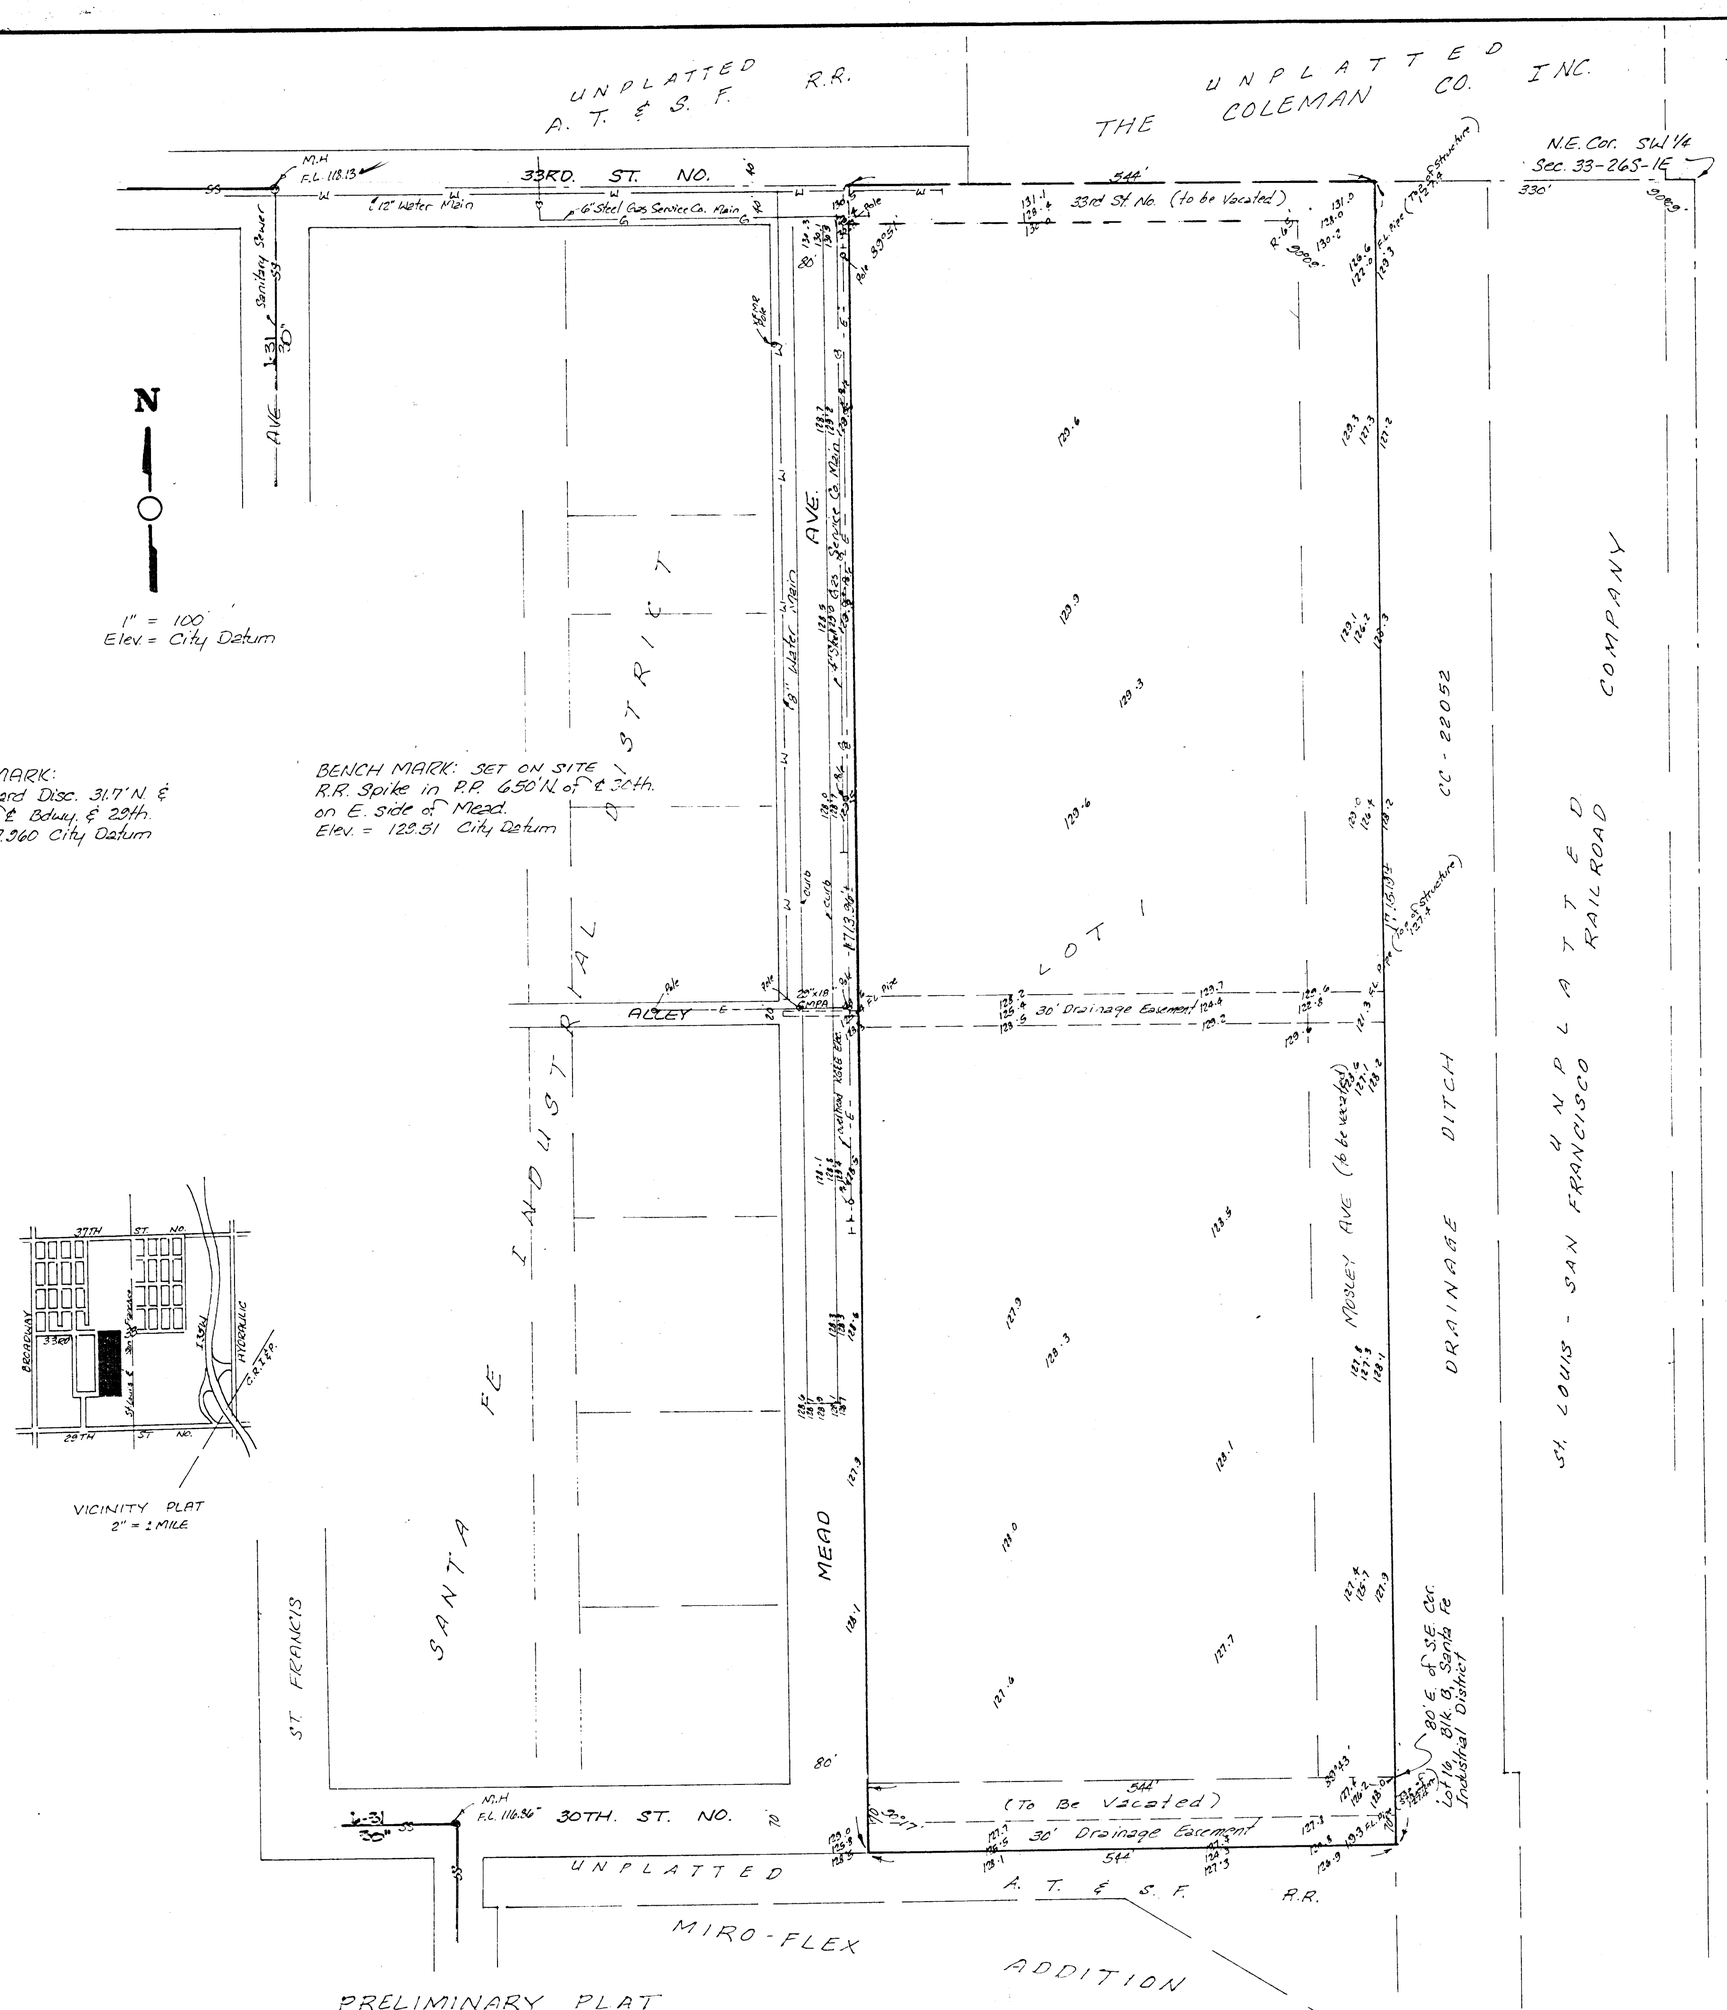

PRELIMINARY PLAT

COLEMAN CO. ADDITION

LOTS 1, 2, 3, 4, 5, 6, 7, 8, 9, 10, 11, 12, 13, 14, 15, 16, 17, 18, BLOCK B, SANTA FE INDUSTRIAL DISTRICT AT WICHITA, KANSAS, TOGETHER WITH THE SOUTH 40 FEET OF 33RD ST. NO. ADJACENT ON THE NORTH, AND ALL OF MOSLEY AVE. ADJACENT ON THE EAST.

COLEMAN COMPANY

BAUGHMAN COMPANY, P.A.

24 Jan 80
2 AUG 79
13 APR 79