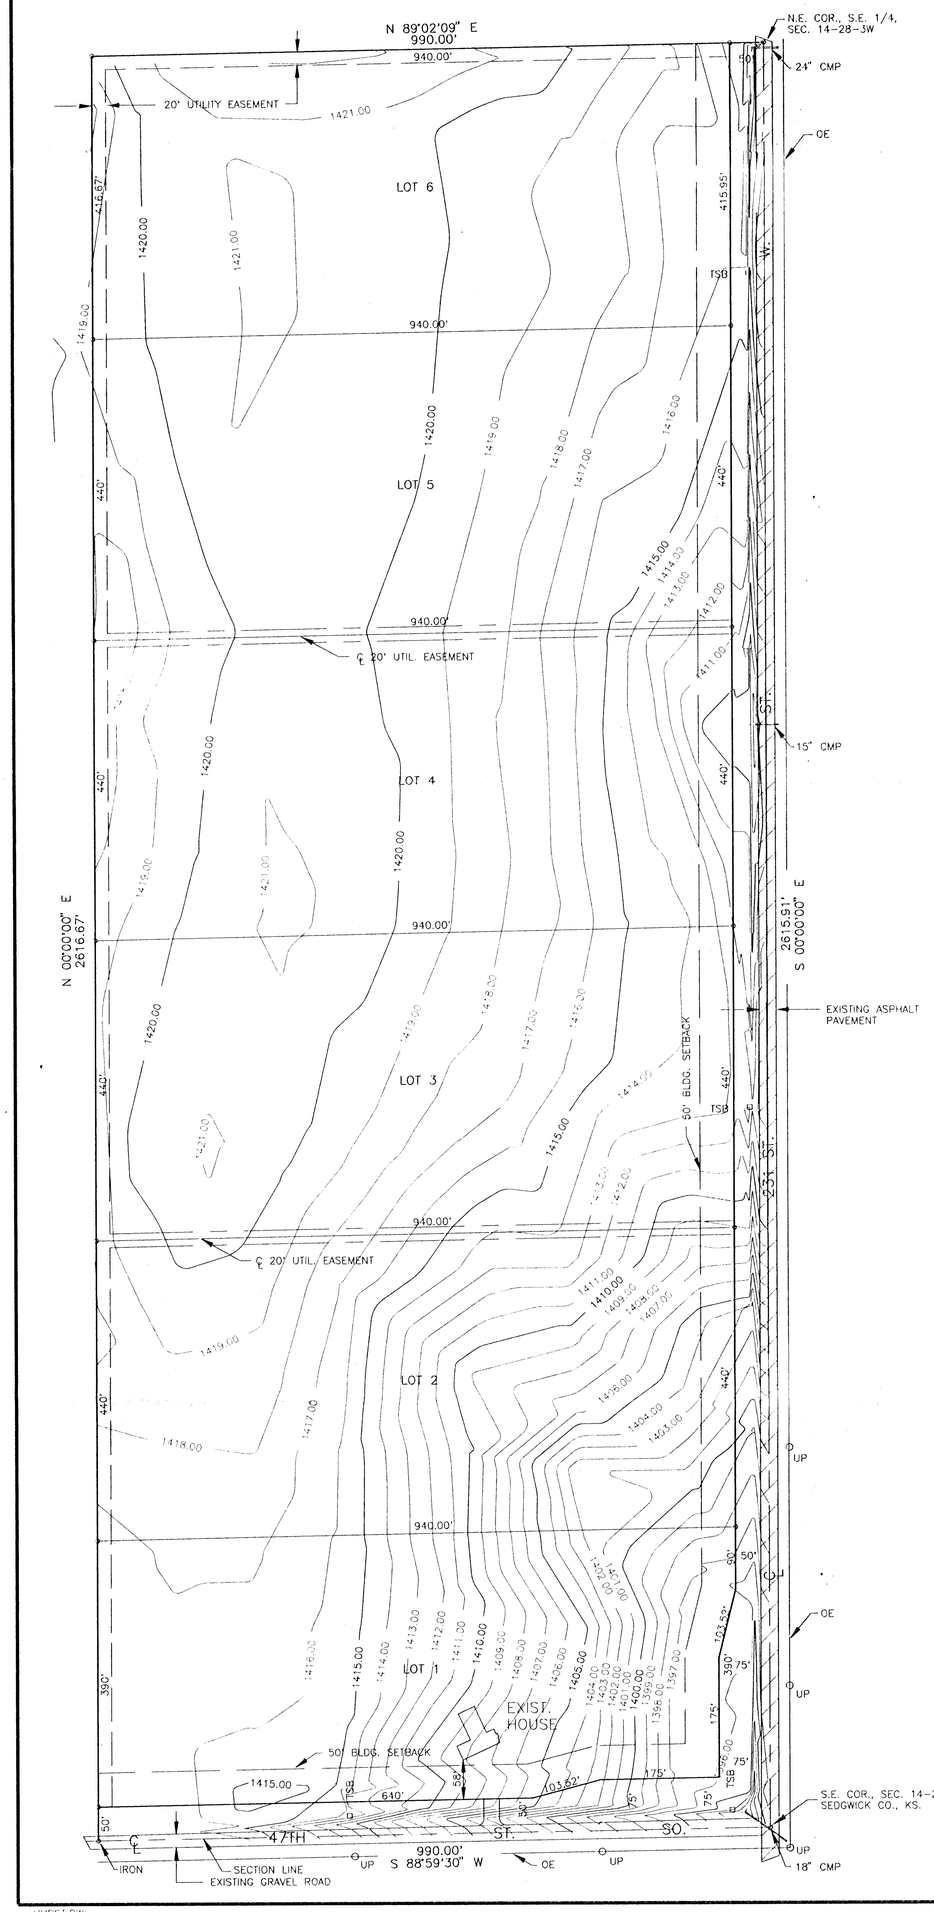

N

1" = 100'
∘ = IRON

PRELIMINARY PLAT

OF

BRENNER ESTATES

SEDGWICK COUNTY, KANSAS

LEGAL DESCRIPTION

THE EAST 990.00' OF THE S.E. 1/4 OF SECTION 14, TOWNSHIP 28 SOUTH, RANGE 3 WEST OF THE 6TH P.M., SEDGWICK COUNTY, KANSAS.

COUNTY BENCHMARK

BENT 60D SPIKE IN HEDGE TREE, 30' SSE OF S.W. COR., S.E. 1/4, SEC. 14-28-3W. ELEV. = 1391.23 M.S.L.

FIELD TOPOGRAPHY AS OF SEPT. 10, 1996

MOEHRING & ASSOCIATES
CONSULTING ENGINEERS
WICHITA

SEPTEMBER 10, 1996
Revised Jan. 13, 1997
#96-085-SD

CRAIG A. HURST
LS-875
KANSAS
LAND SURVEYOR

HURST.DWG
PLOTTED 1-16-97