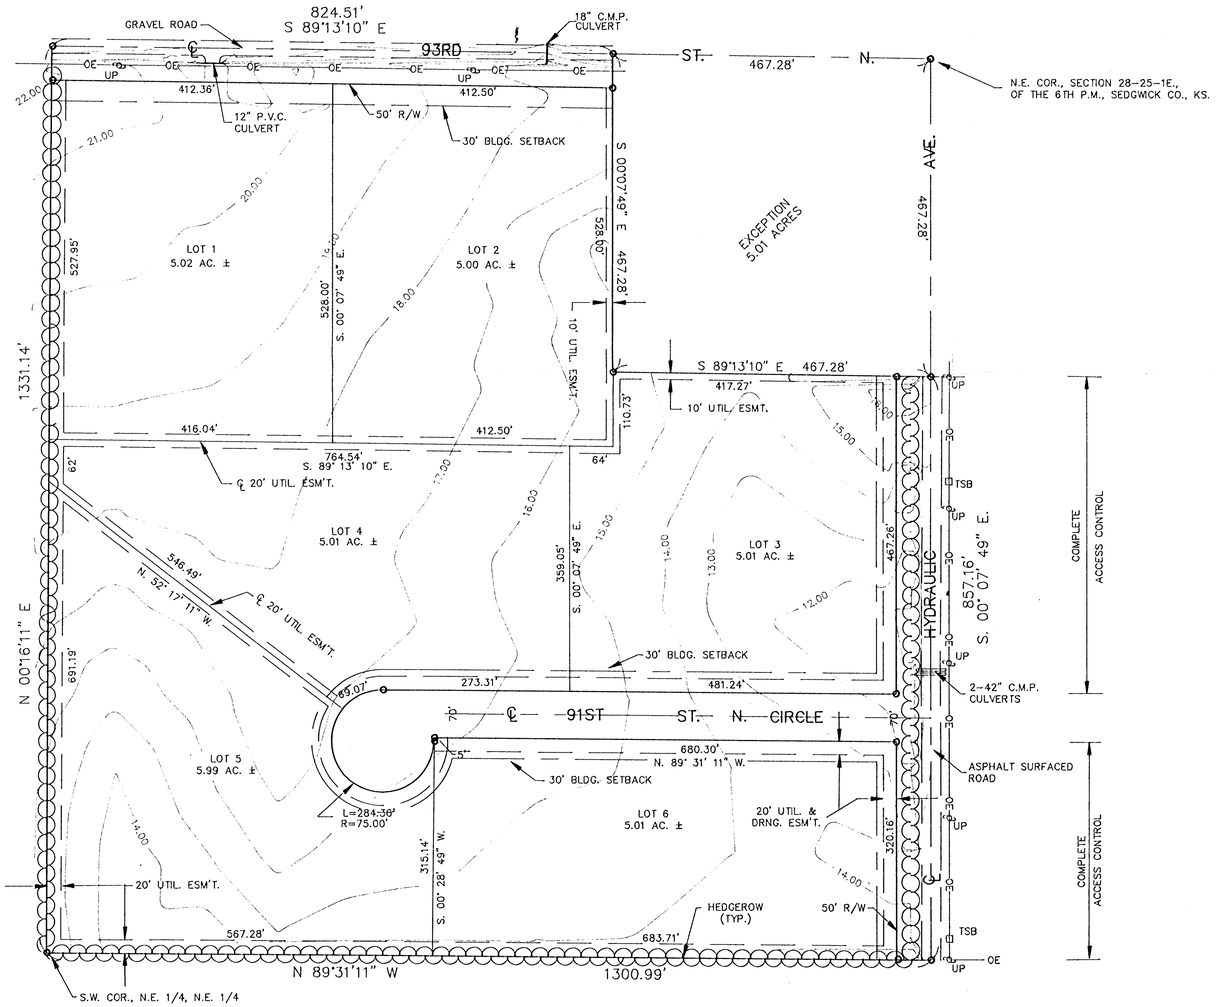

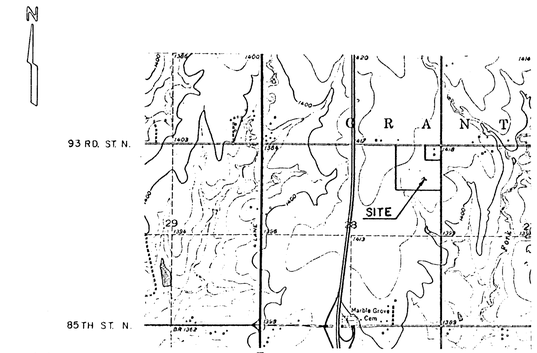

Vicinity Map

N

1" = 100'

o = IRON

PRELIMINARY PLAT
OF
BOLE ADDITION

THE N.E. 1/4 OF THE N.E. 1/4, SECTION 28-25-1E., OF THE 6TH P.M., SEDGWICK CO., KS., EXCEPT THE NORTH 467.28' OF THE EAST 467.28' THEREOF.

LEGEND

OE = OVERHEAD ELECTRIC
TSB = TELEPHONE SPLICE BOX
UP = UTILITY POLE

BENCHMARK

TOP OF IRON @ N.E. COR., SEC. 28, T.25S., R.1E.
ELEV. = 1418.61 M.S.L.

NOTE

ADD 1400.00 TO CONTOUR ELEVATIONS TO CONVERT TO M.S.L.

MOEHRING & ASSOCIATES
CONSULTING ENGINEERS
WICHITA
JULY 28, 1994

CRAIG MOEHRING
REGISTERED
LS-875
KANSAS
LAND SURVEYOR