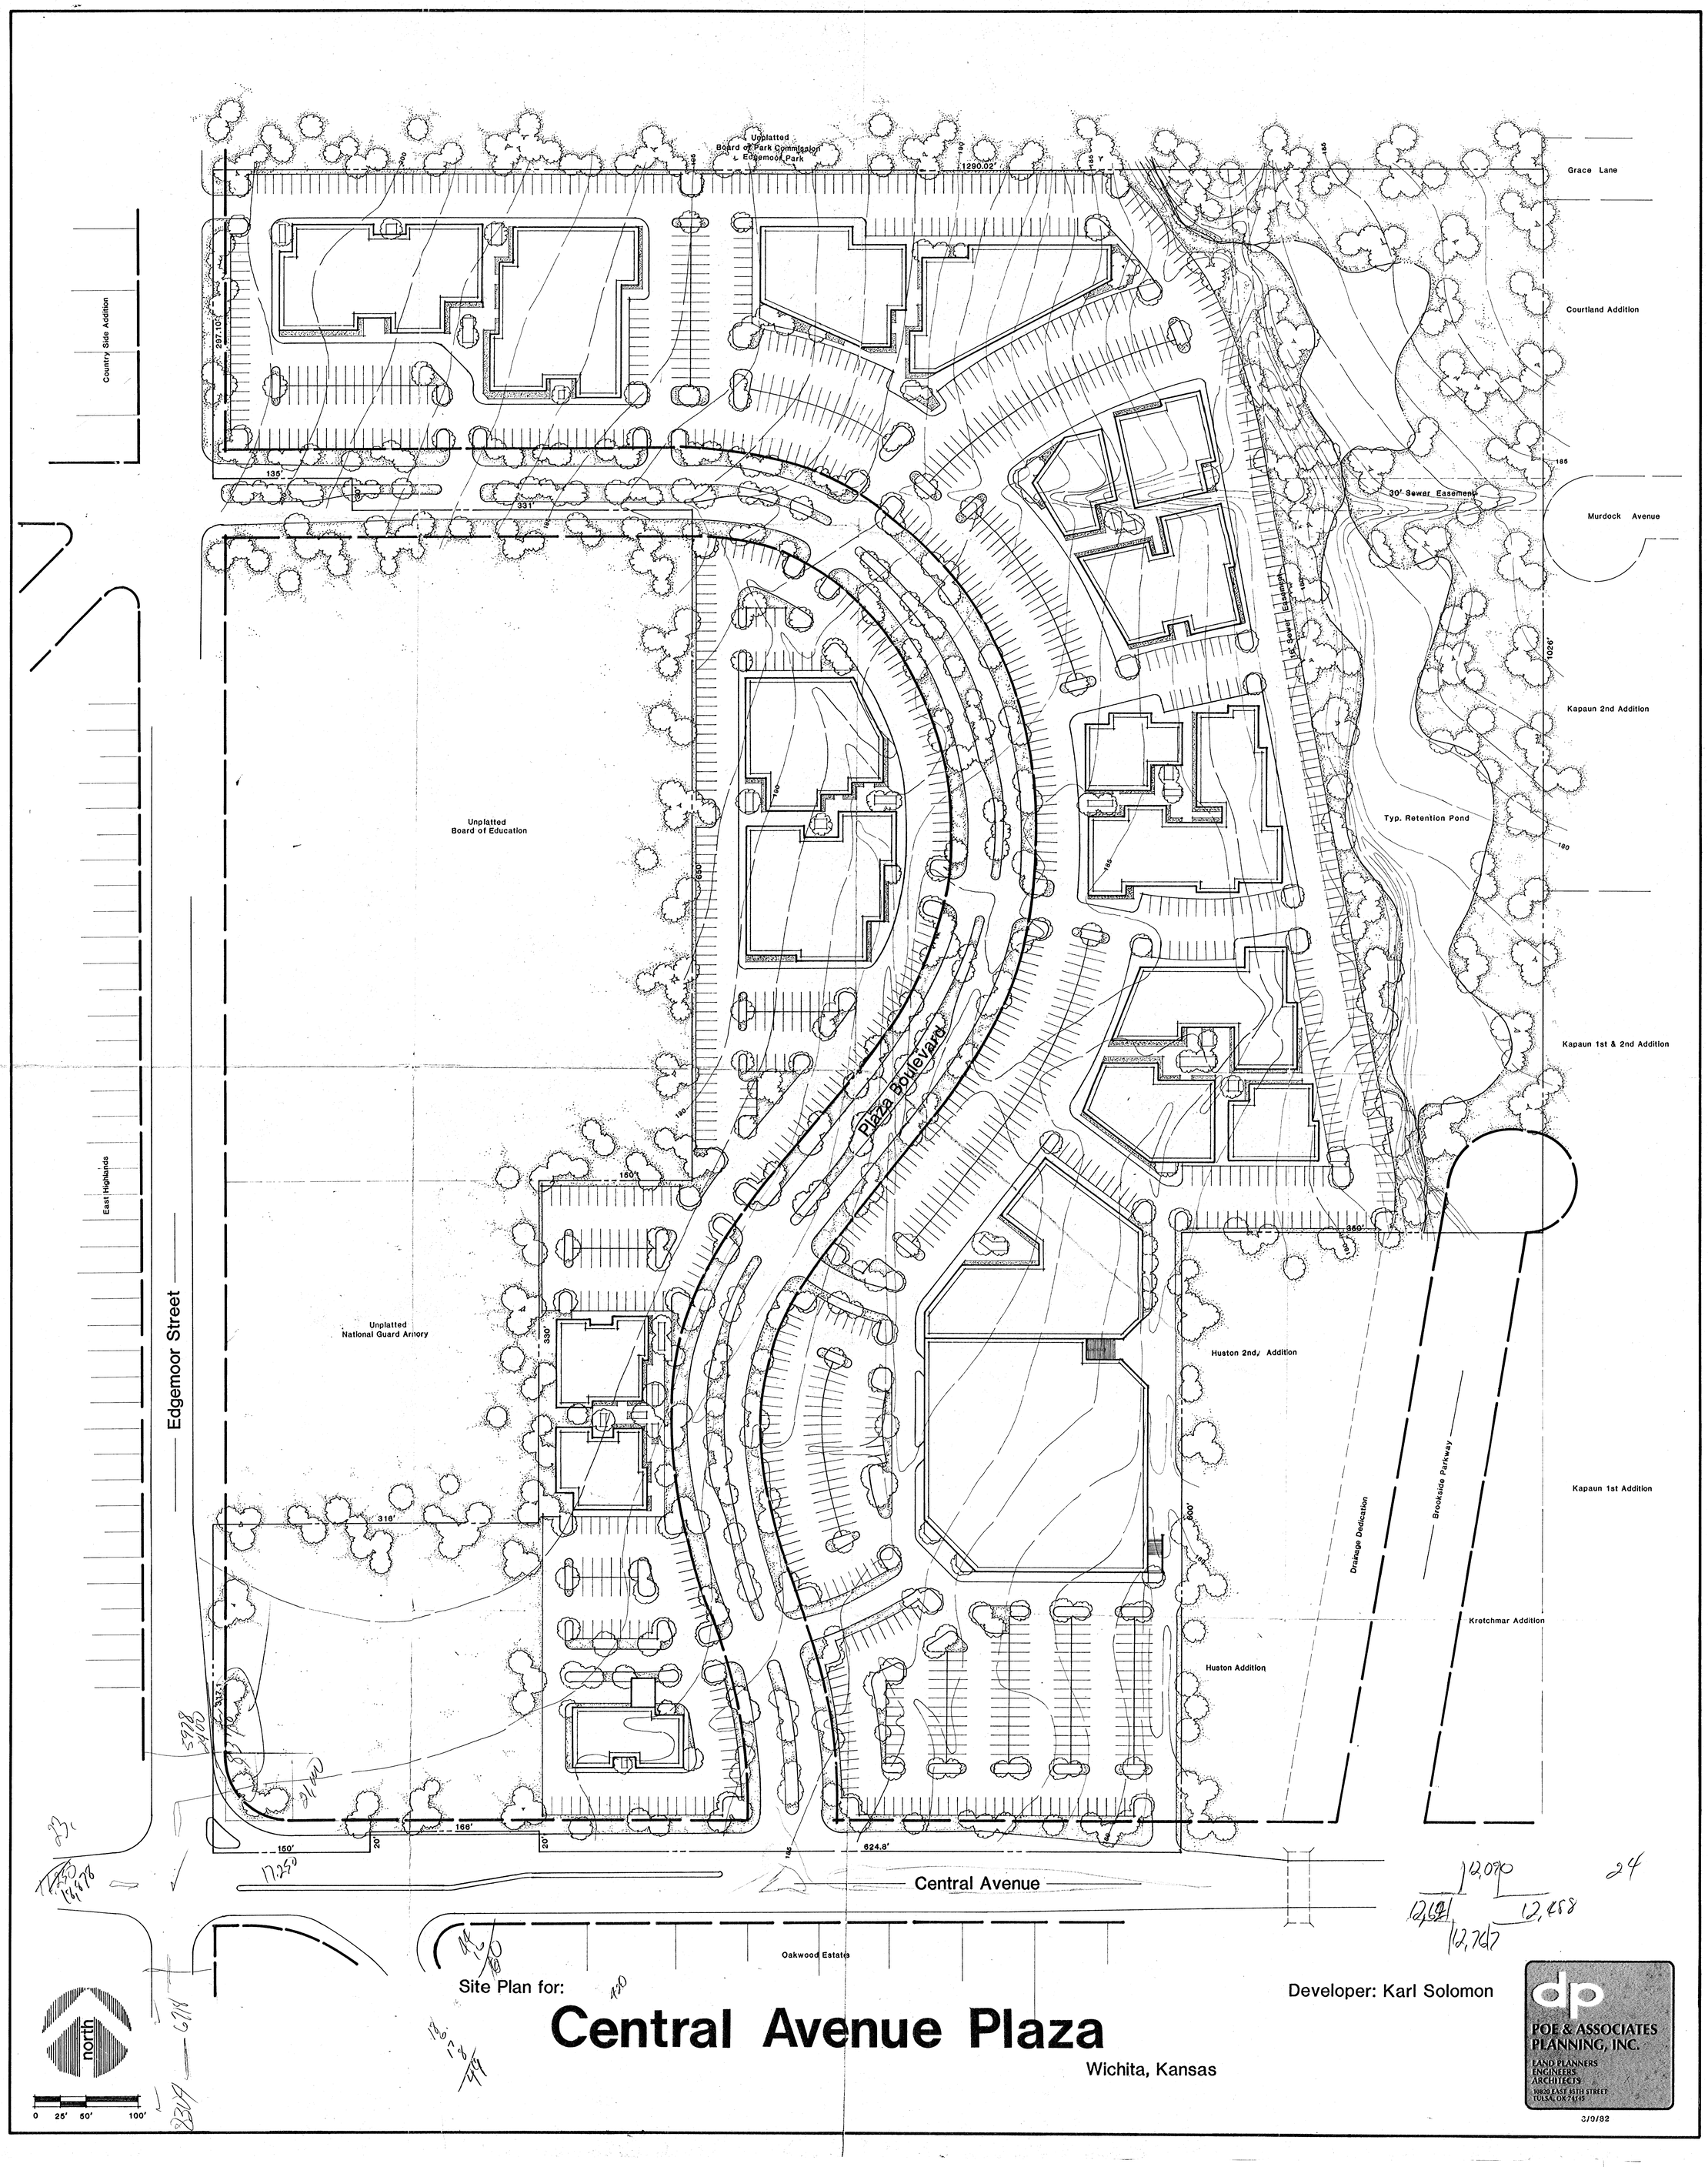

Site Plan for:

Central Avenue Plaza

Wichita, Kansas

Developer: Karl Solomon

POE & ASSOCIATES PLANNING, INC.
LAND PLANNERS
ENGINEERS
ARCHITECTS
10820 EAST 45TH STREET
TULSA, OK 74145

3/9/82