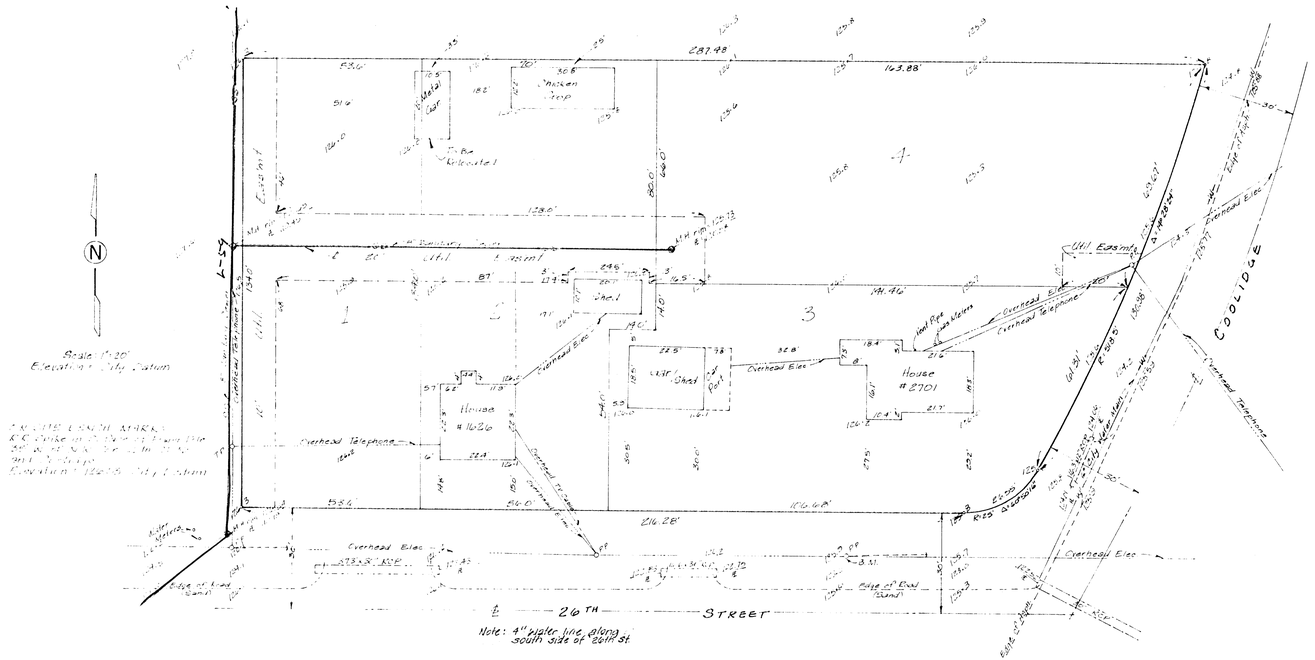

SKETCH PLAT

BAUGHER ADDITION

REPLAT OF LOT 18, GILDER'S RIVERSIDE,
SEDGWICK COUNTY, KANSAS

OWNERS: EDWARD LEE BAUGHER
MARJORIE HELEN BAUGHER

BAUGHMAN COMPANY, P.A.
SURVEYING & ENGINEERING
316 262-7271 • 330 LAURA • WICHITA KANSAS 67211

DEC 13 1988