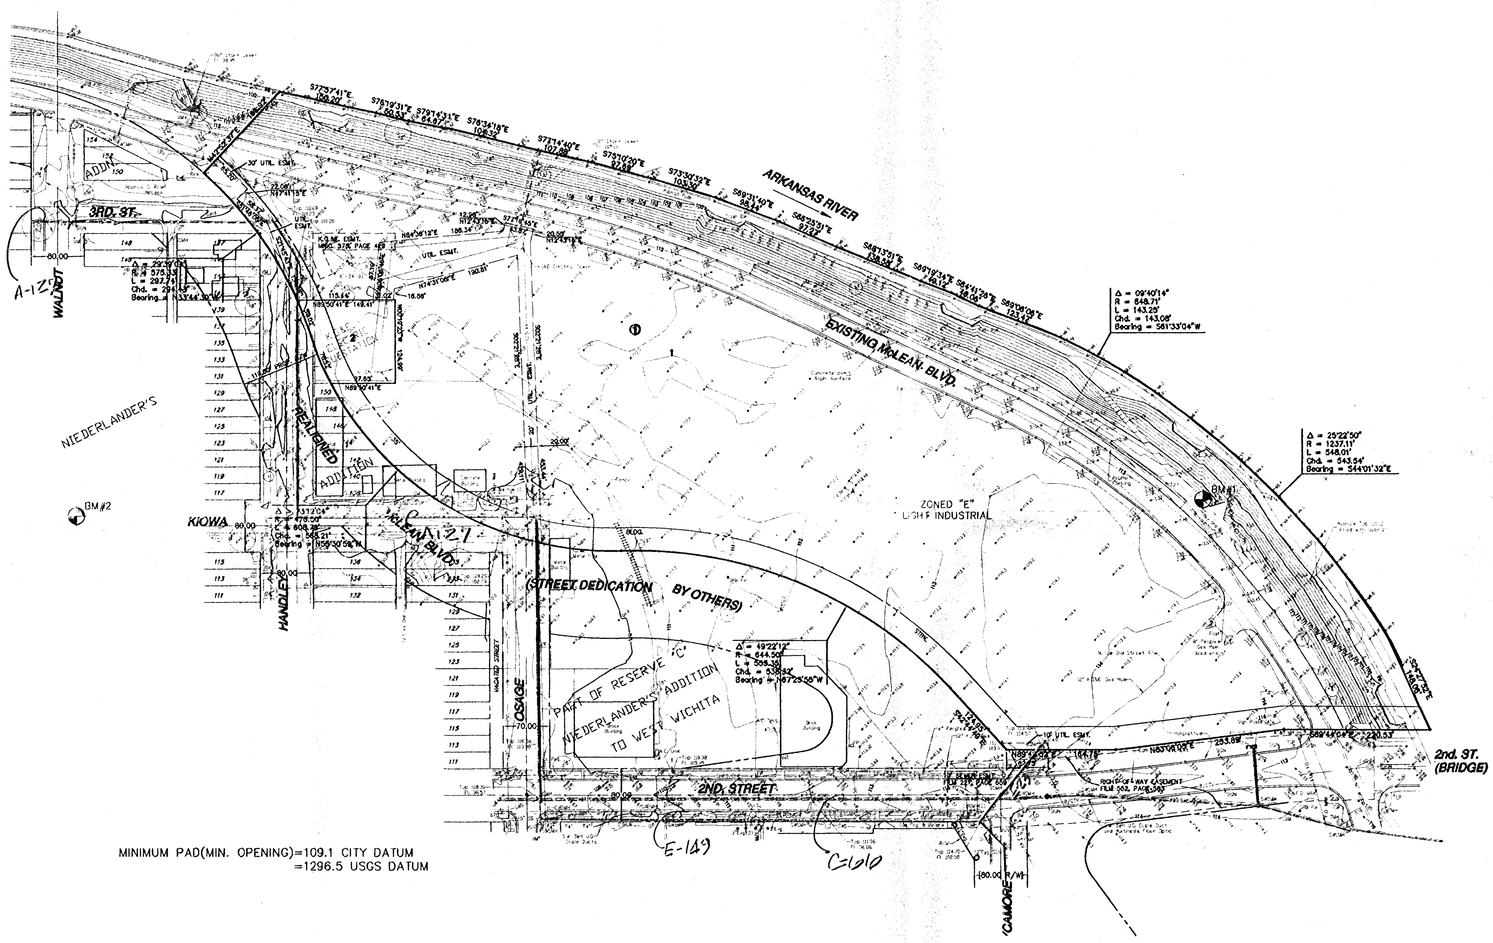

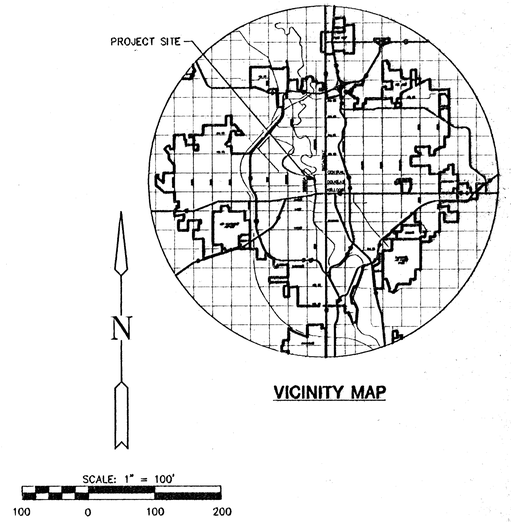

VICINITY MAP

MINIMUM PAD(MIN. OPENING)=109.1 CITY DATUM
=1296.5 USGS DATUM

BENCHMARKS

BM#1 "□" Cut on top of North Retaining Wall @ Rest area on East side of McLean North of 2nd. Elev.=116.69

BM#2 "□" Cut in top of curb @ East end of return, Northeast cor. Walnut & Kiowa Elev.=110.04

BM#3 C.O.W. Benchmark Southeast cor. of signal pole base @ Northeast cor. of Seneca & McLean. Elev.=114.73

SURVEYED BY:
SAVOY RUGGLES & BOHM PA.
924 N. MAIN
WICHITA, KS 67203
JAN. 1996

PRELIMINARY PLAT PREPARED BY:
MID-KANSAS ENGINEERING CONSULTANTS, INC.
411 N. WEBB RD.
WICHITA, KS 67206
MAY 1996

PRELIMINARY PLAT

EXPLORATION PLACE ADDITION

OWNERS: THE CITY OF WICHITA, A MUNICIPAL CORPORATION
455 N. MAIN
WICHITA, KANSAS 67202

EXPLORATION PLACE, INC.
C/O PHIL FRICK
209 E. WILLIAM
WICHITA, KANSAS 67202

KANSAS GAS AND ELECTRIC CO.
WICHITA, KANSAS 67202

MID-KANSAS ENGINEERING CONSULTANTS, INC.
411 N. WEBB ROAD
WICHITA, KS. 67206
316-684-9600