DIRT REMOVAL

IN CONNECTION WITH THE CONSTRUCTION OF

EXTENDING SUPPLEMENTAL SEWER TO S.S.* 12

(EXT. OF S.S.# 23 IN 29TH. ST. NO.)


CITY OF WICHITA, KANSAS


B.E. SMITH, CITY ENGINEER

PROJECT NO. C 26-17


DATE: JULY 1968

B.E. SMITH
LICENSED
436
KANSAS
ENGINEER

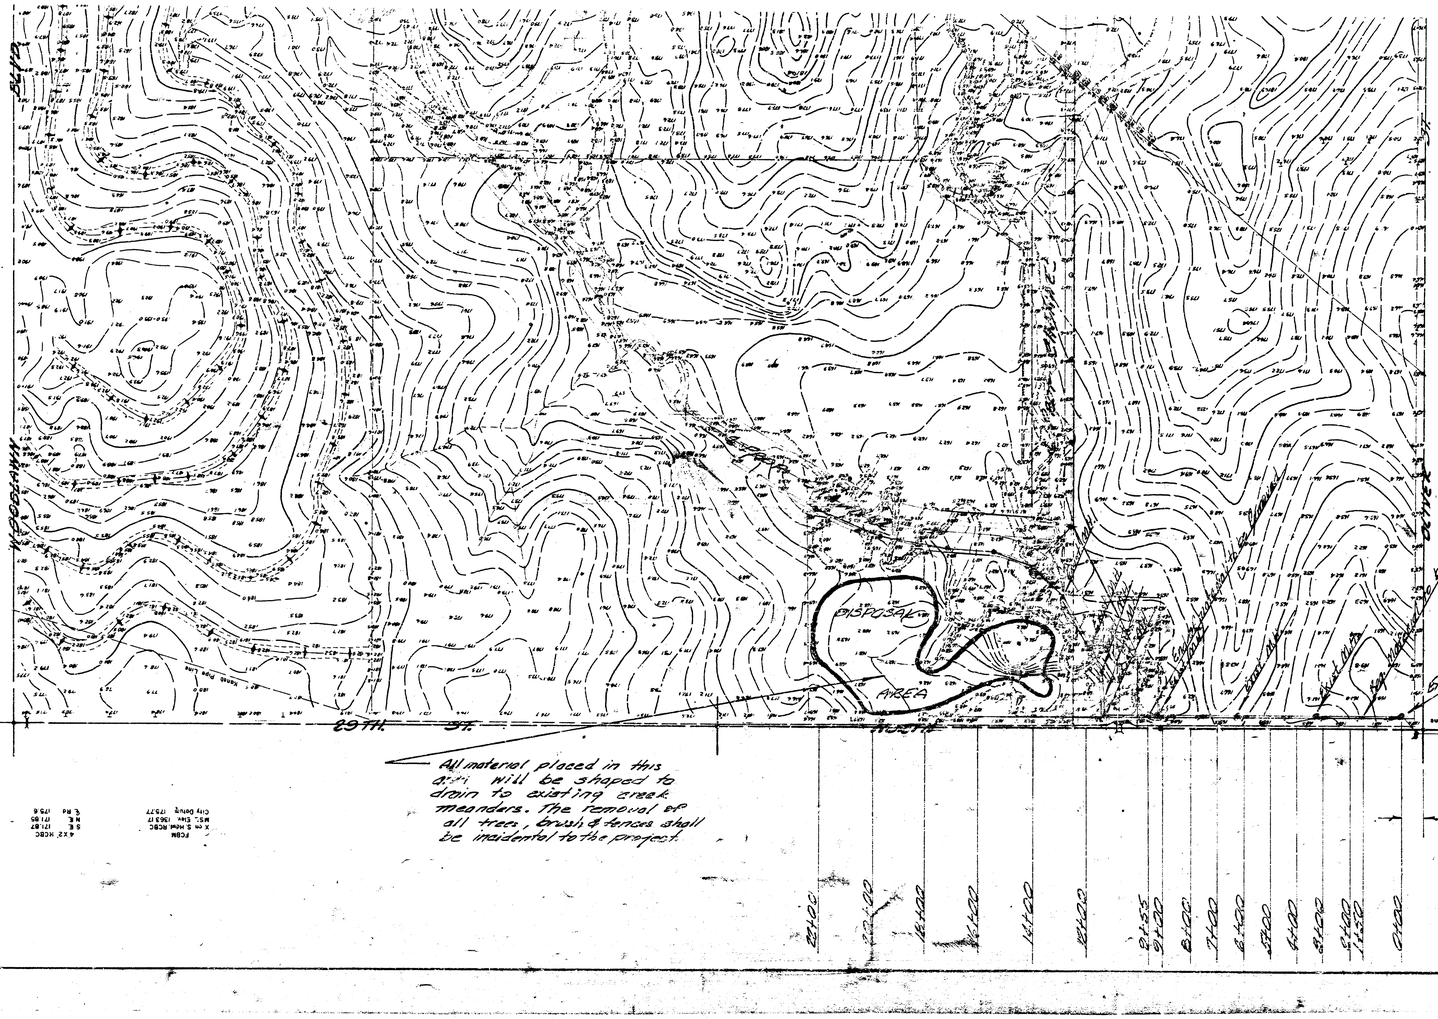
DISPOSAL
AREA
All material placed in this area will be shaped to drain to existing creek meanders. The removal of all trees, brush & fences shall be incidental to the project.
N
SCALE 1"=200'
65'
FCBW-CC26
8 Sta in Pvd (200'
S of NE Cor Sec 1
BEL Elev (276.59
City Datum 1959
4x2" HCBC
X on S Nail HCBC
MSL Elev 1063'
City Datum 1263'
SE 1261.87
NE 1261.80
E Rd 1256
2
5

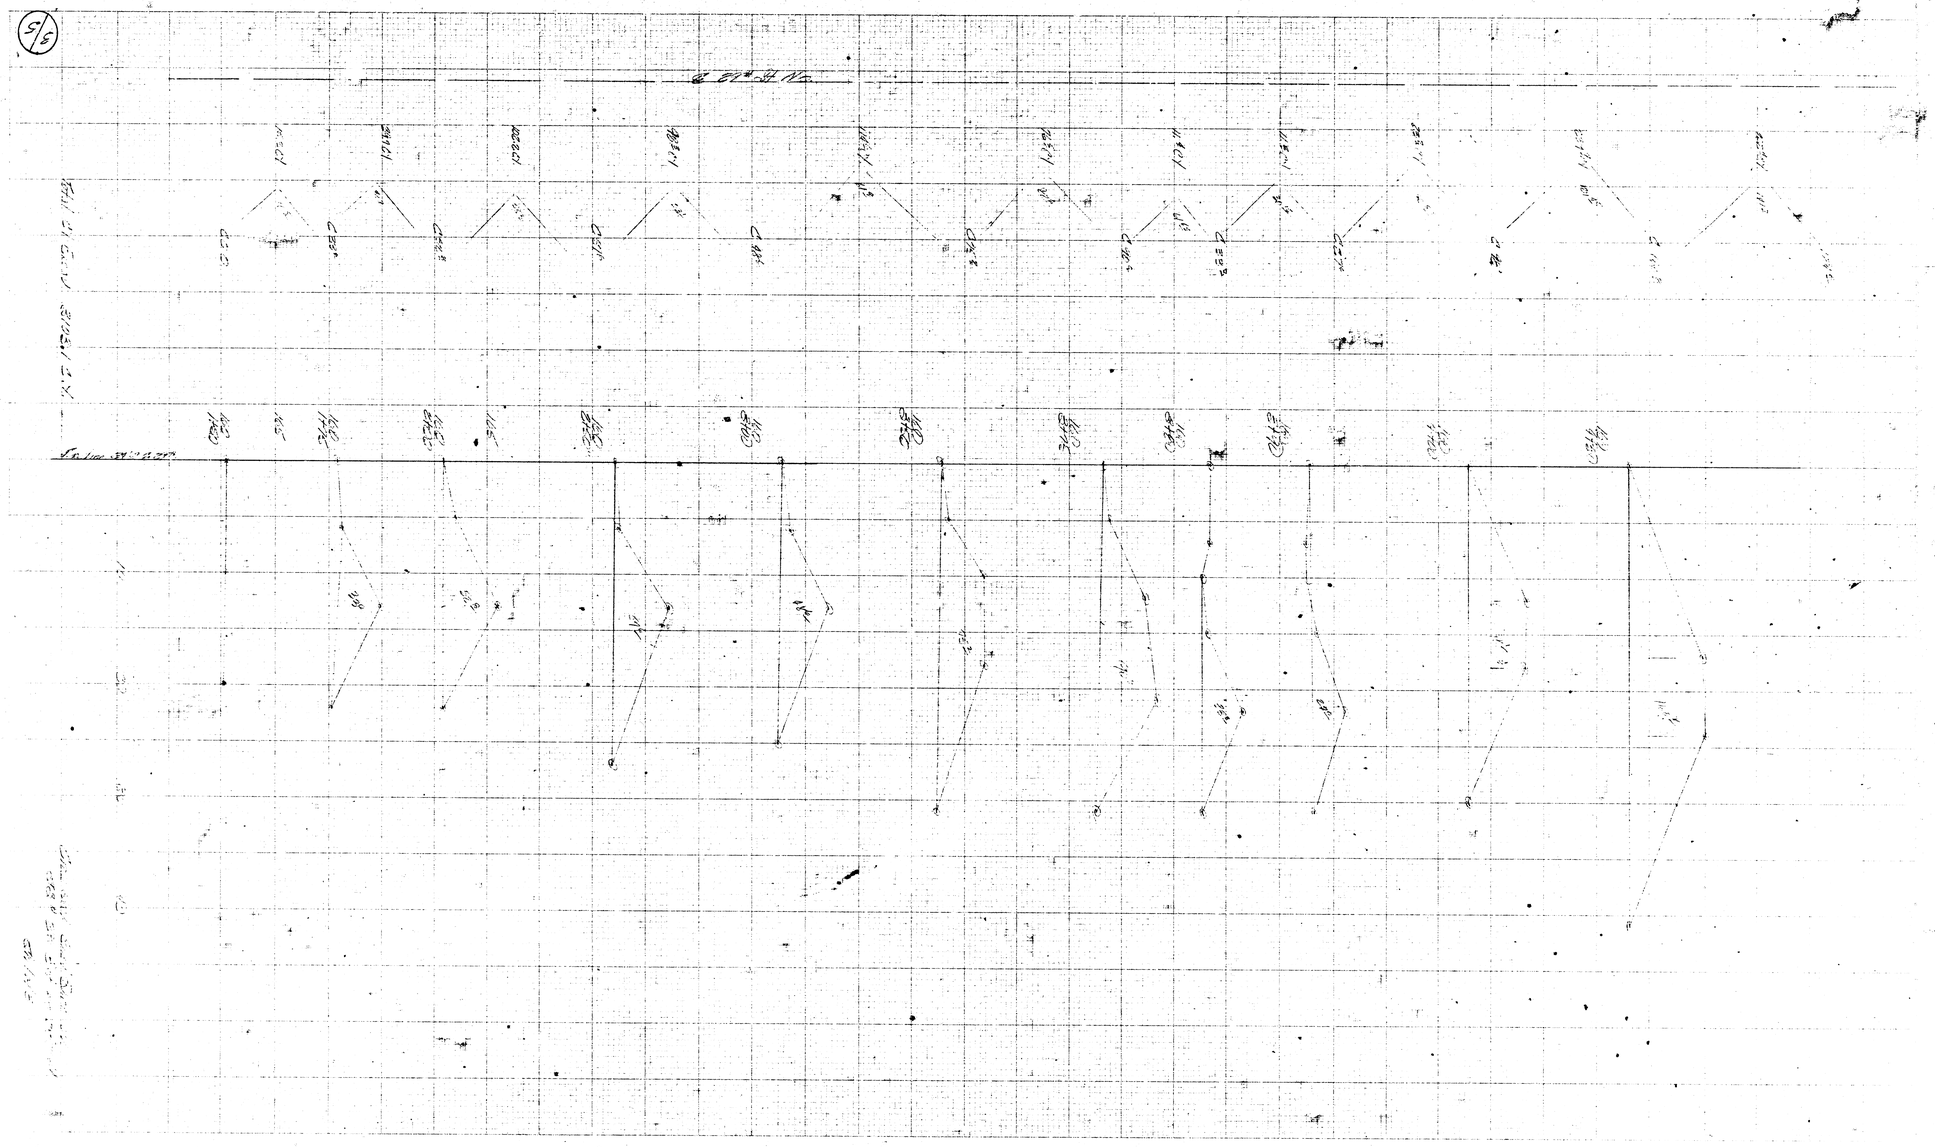


KEUFFEL & ESSER CO
MADE IN U.S.A.

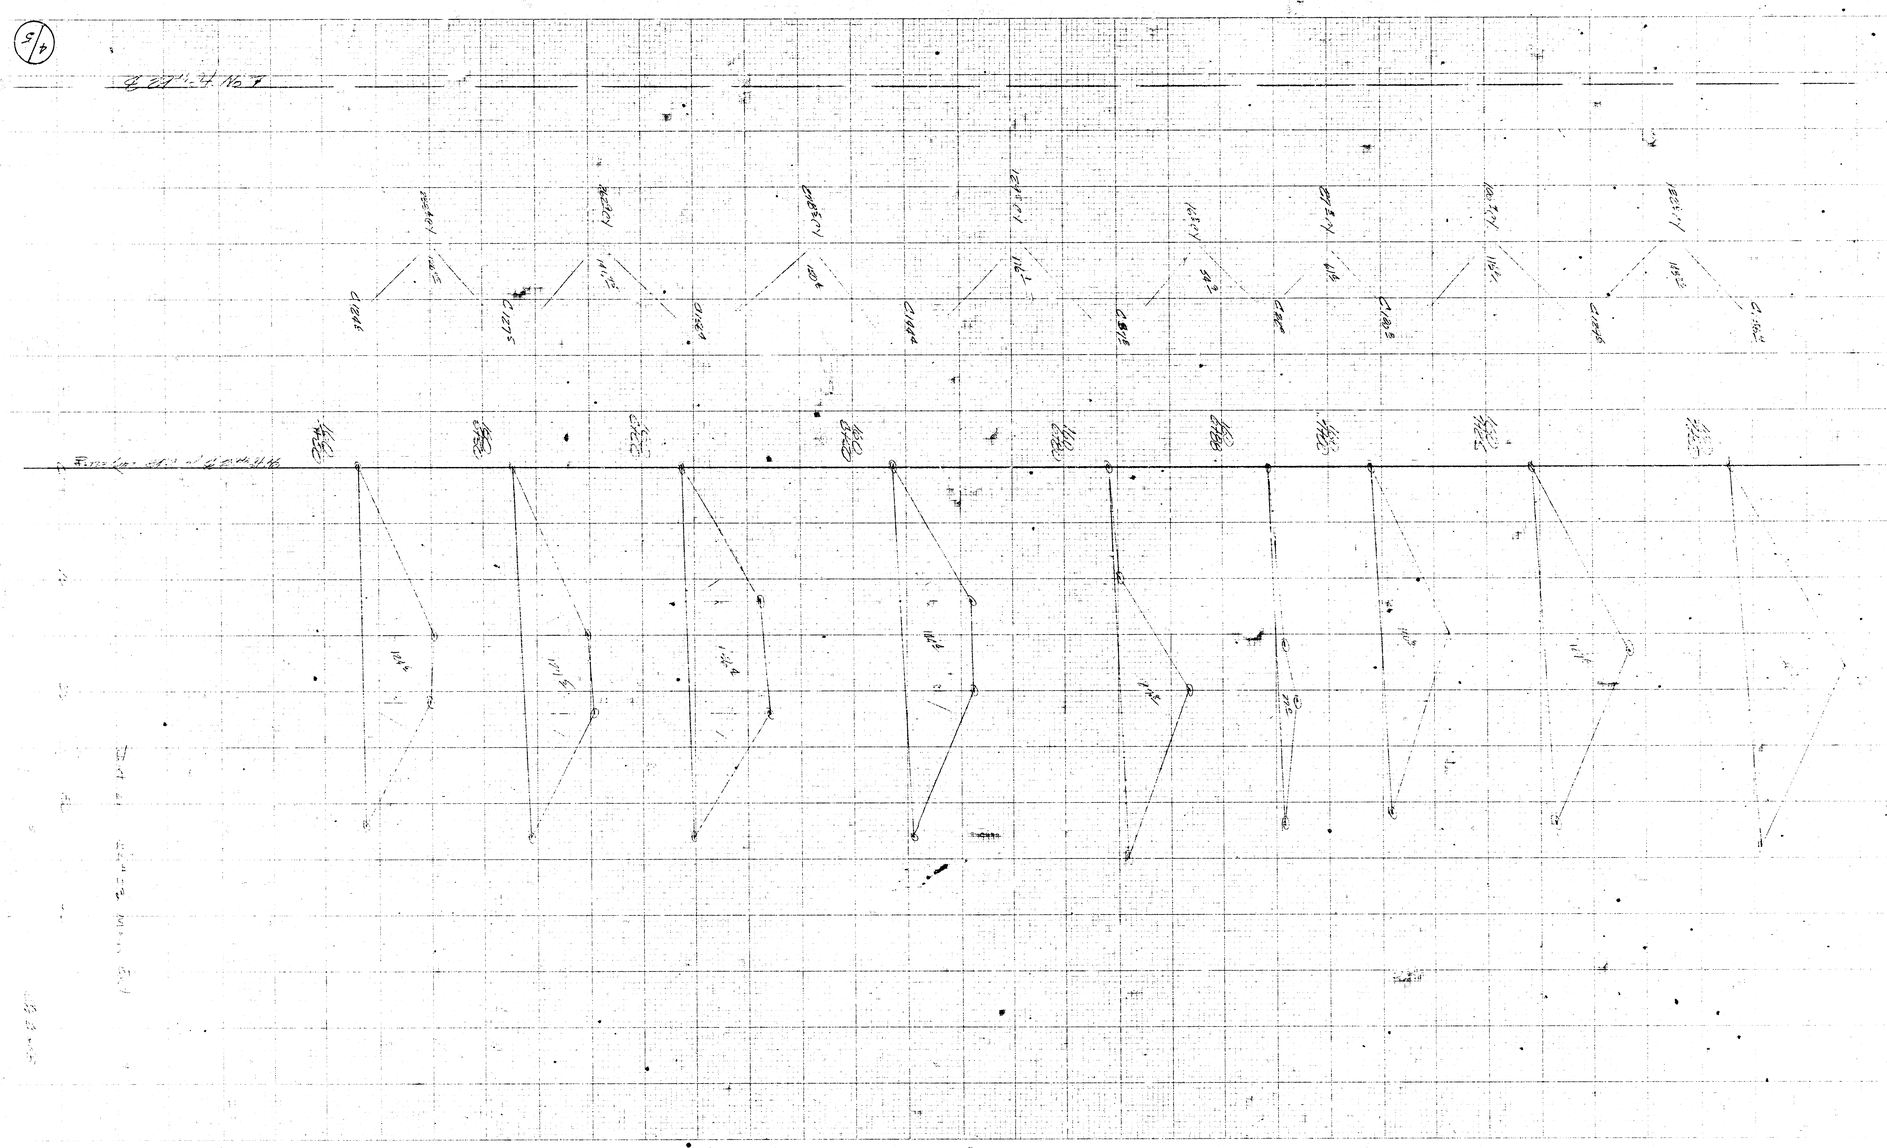

KEUFFEL & ESSER CO.
MADE IN U.S.A.

STANDARD ⊙ CROSS SECTION
CUT TO THE MM

KEUFFEL & ESSER CO.
MADE IN U.S.A.

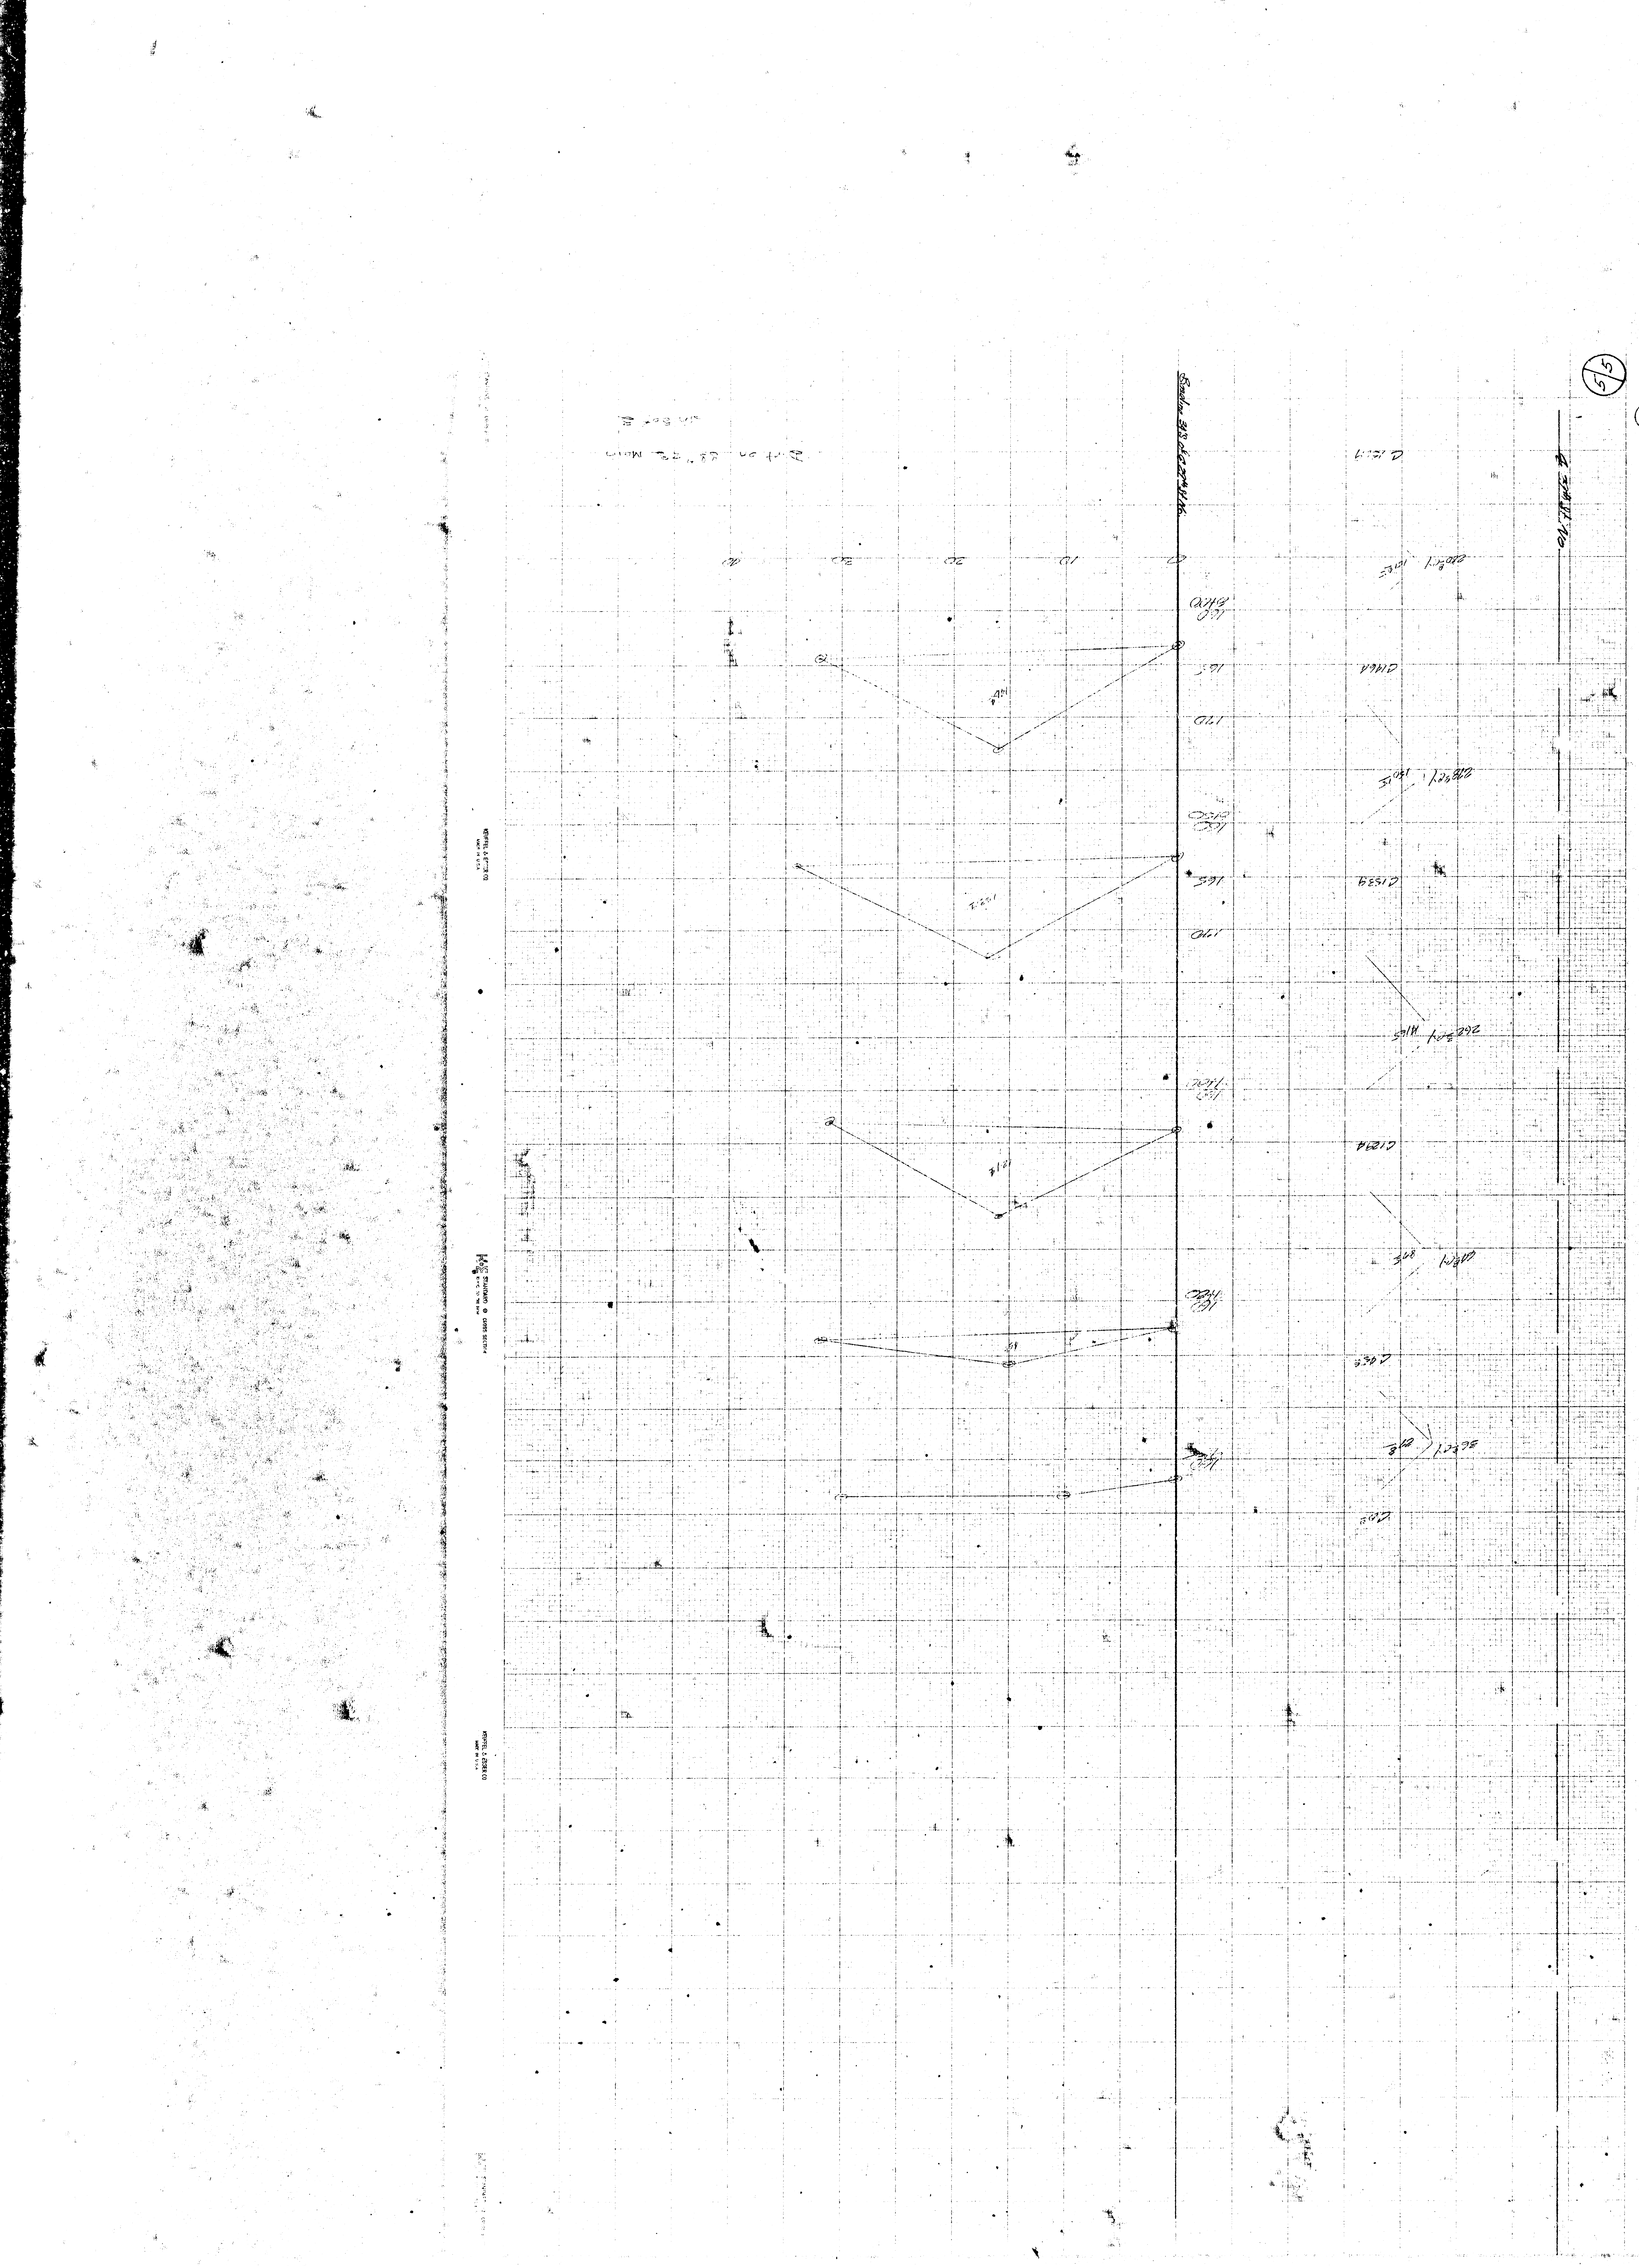
Scale: 1" = 20'
