






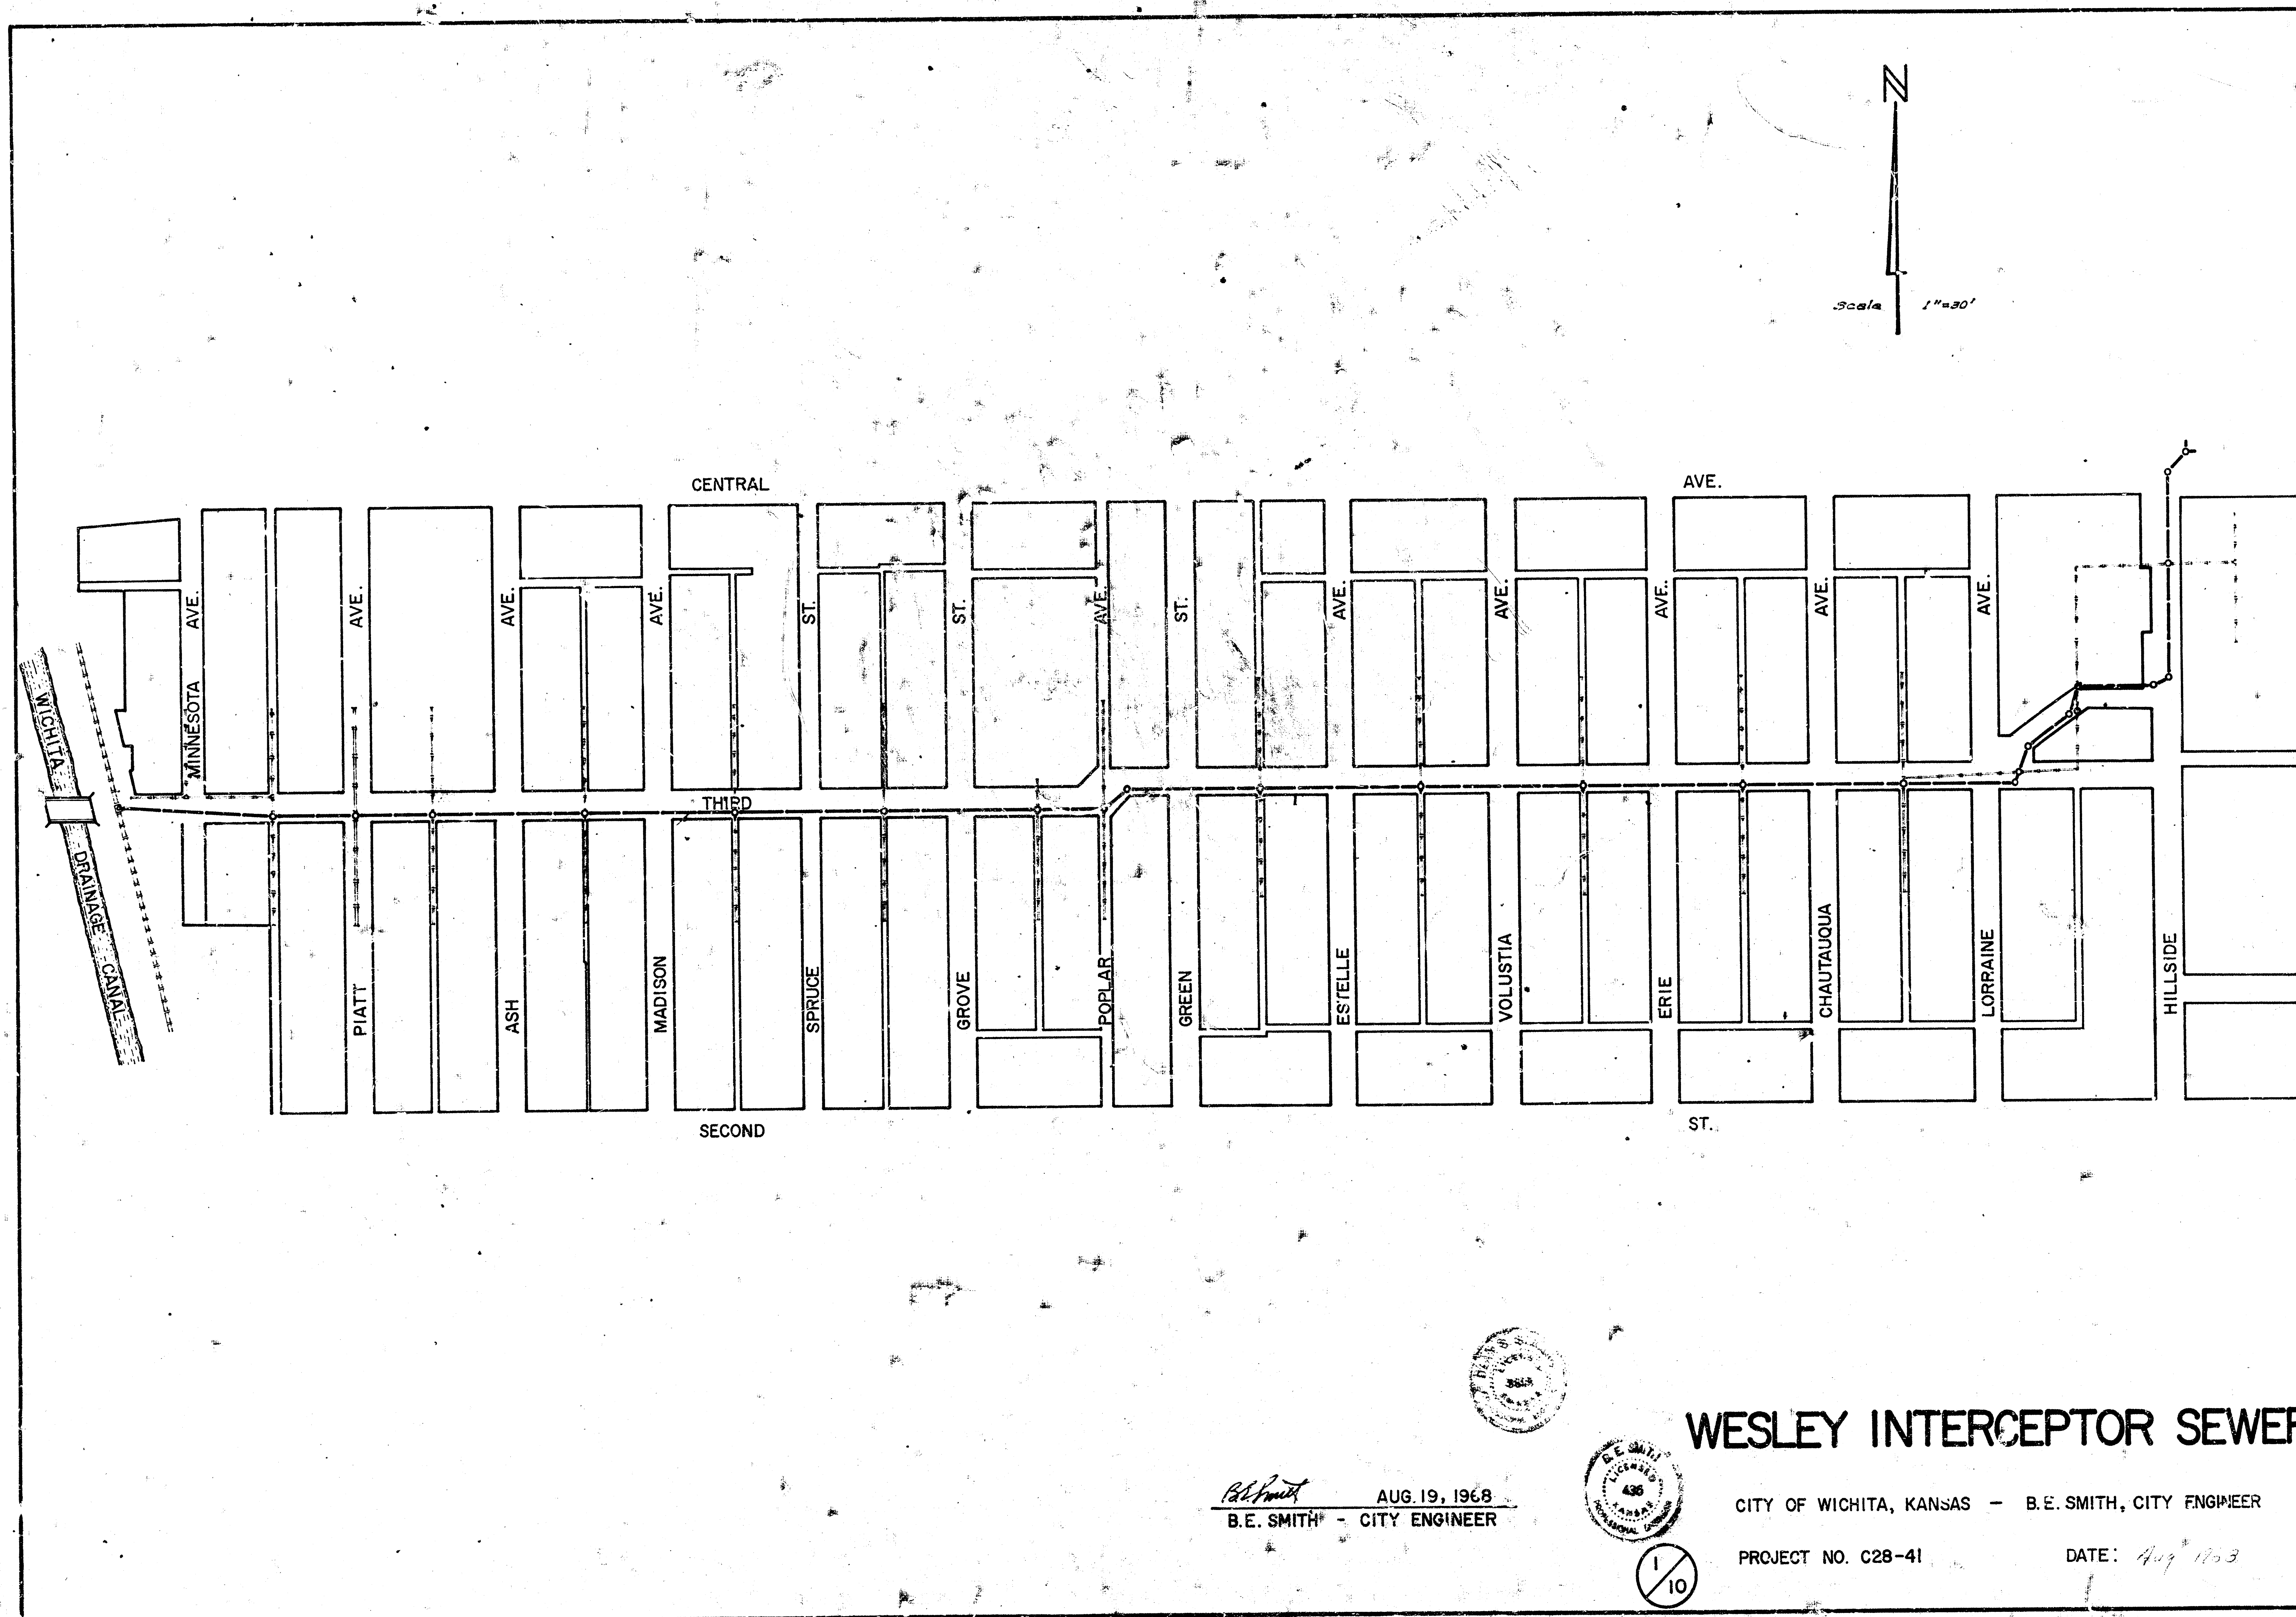


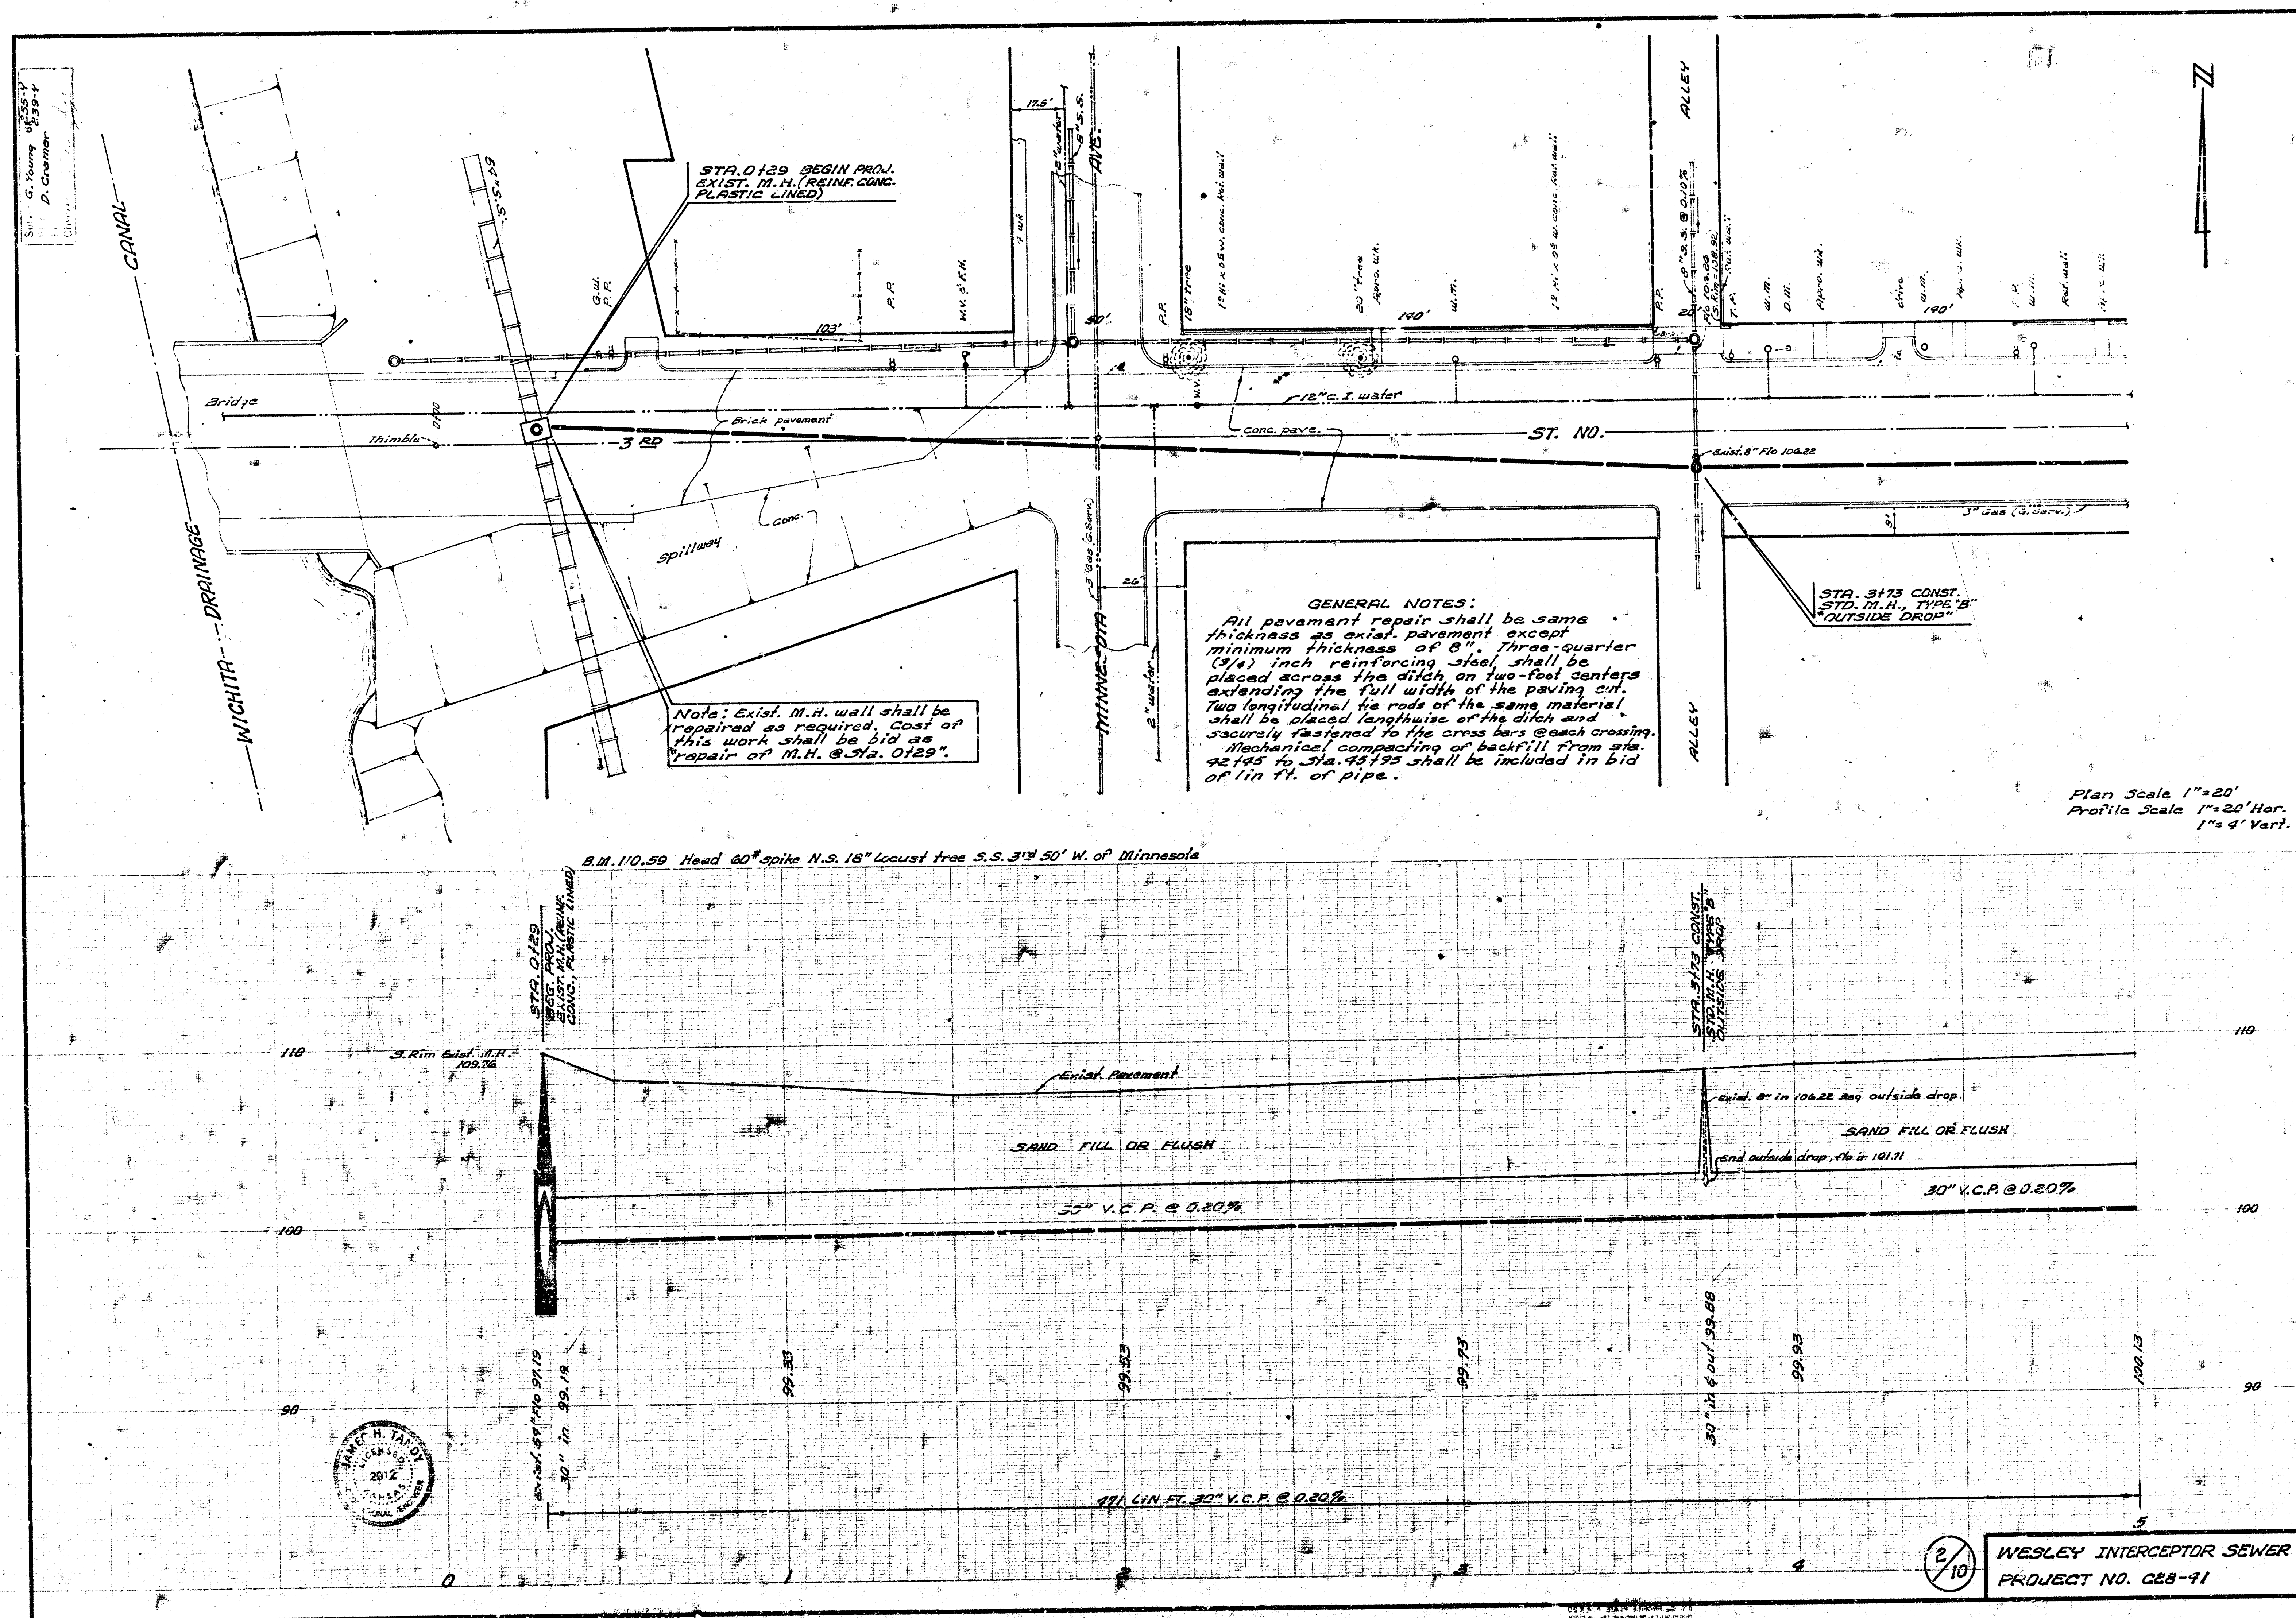


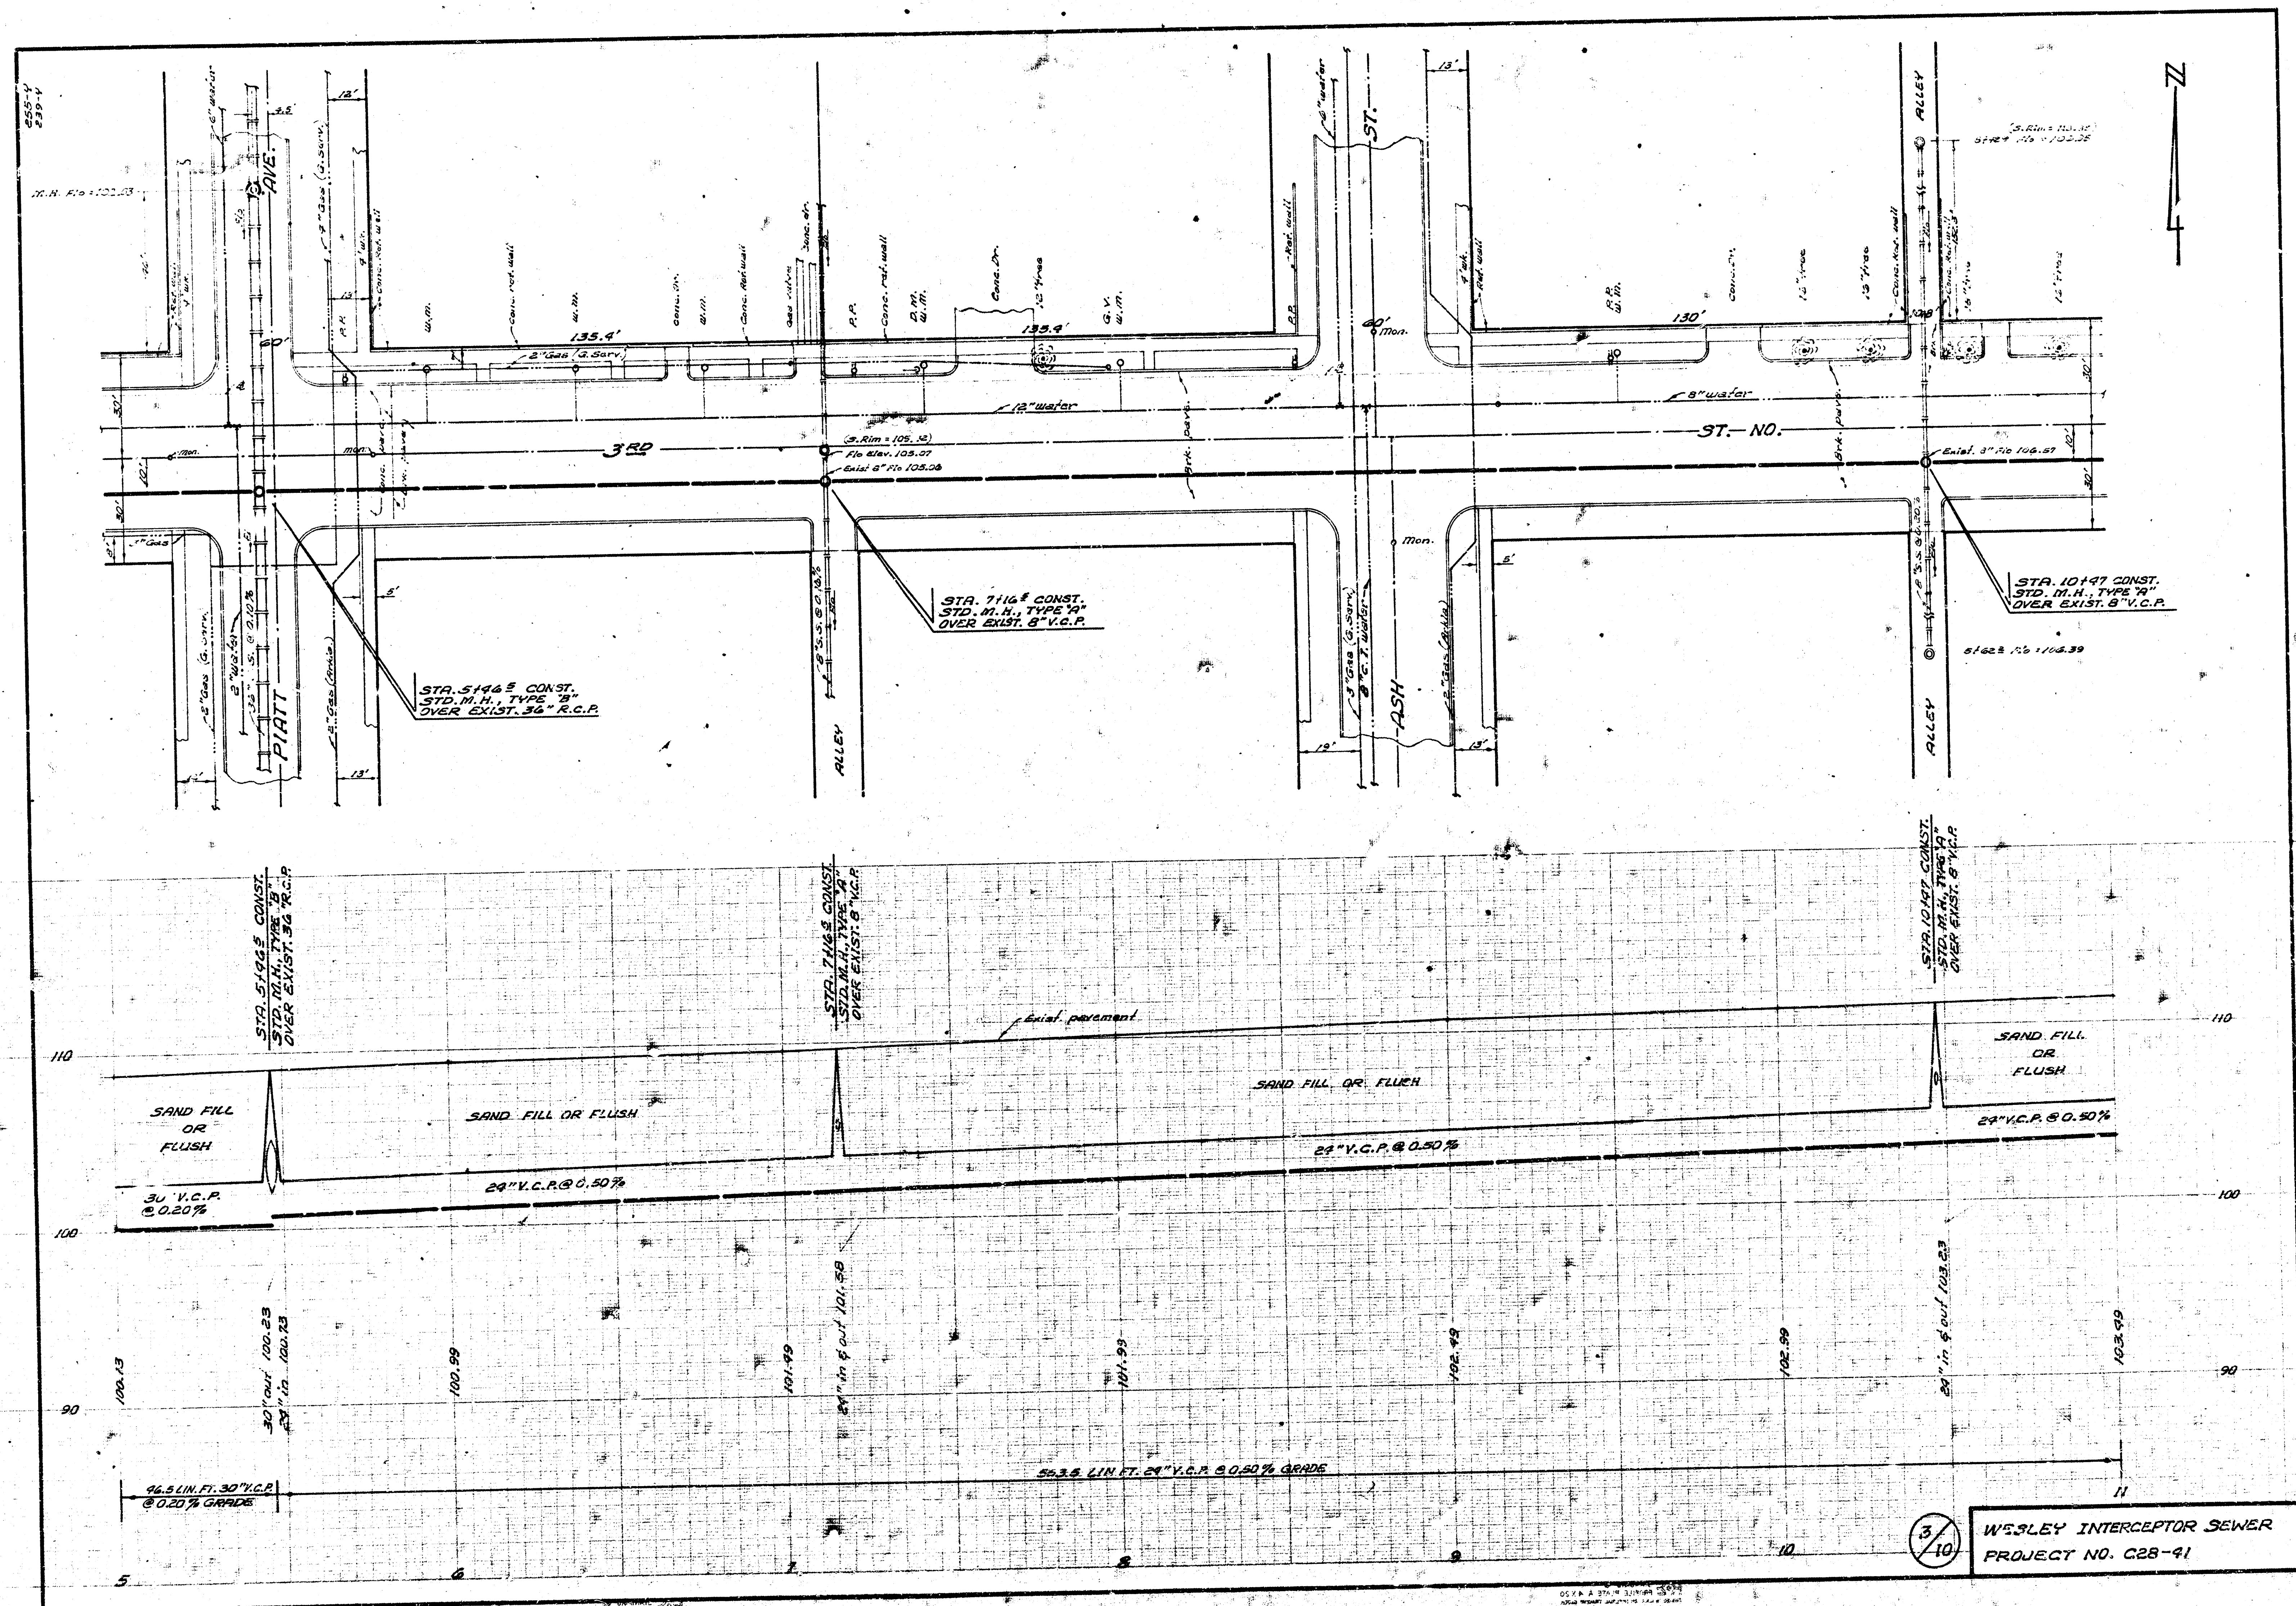

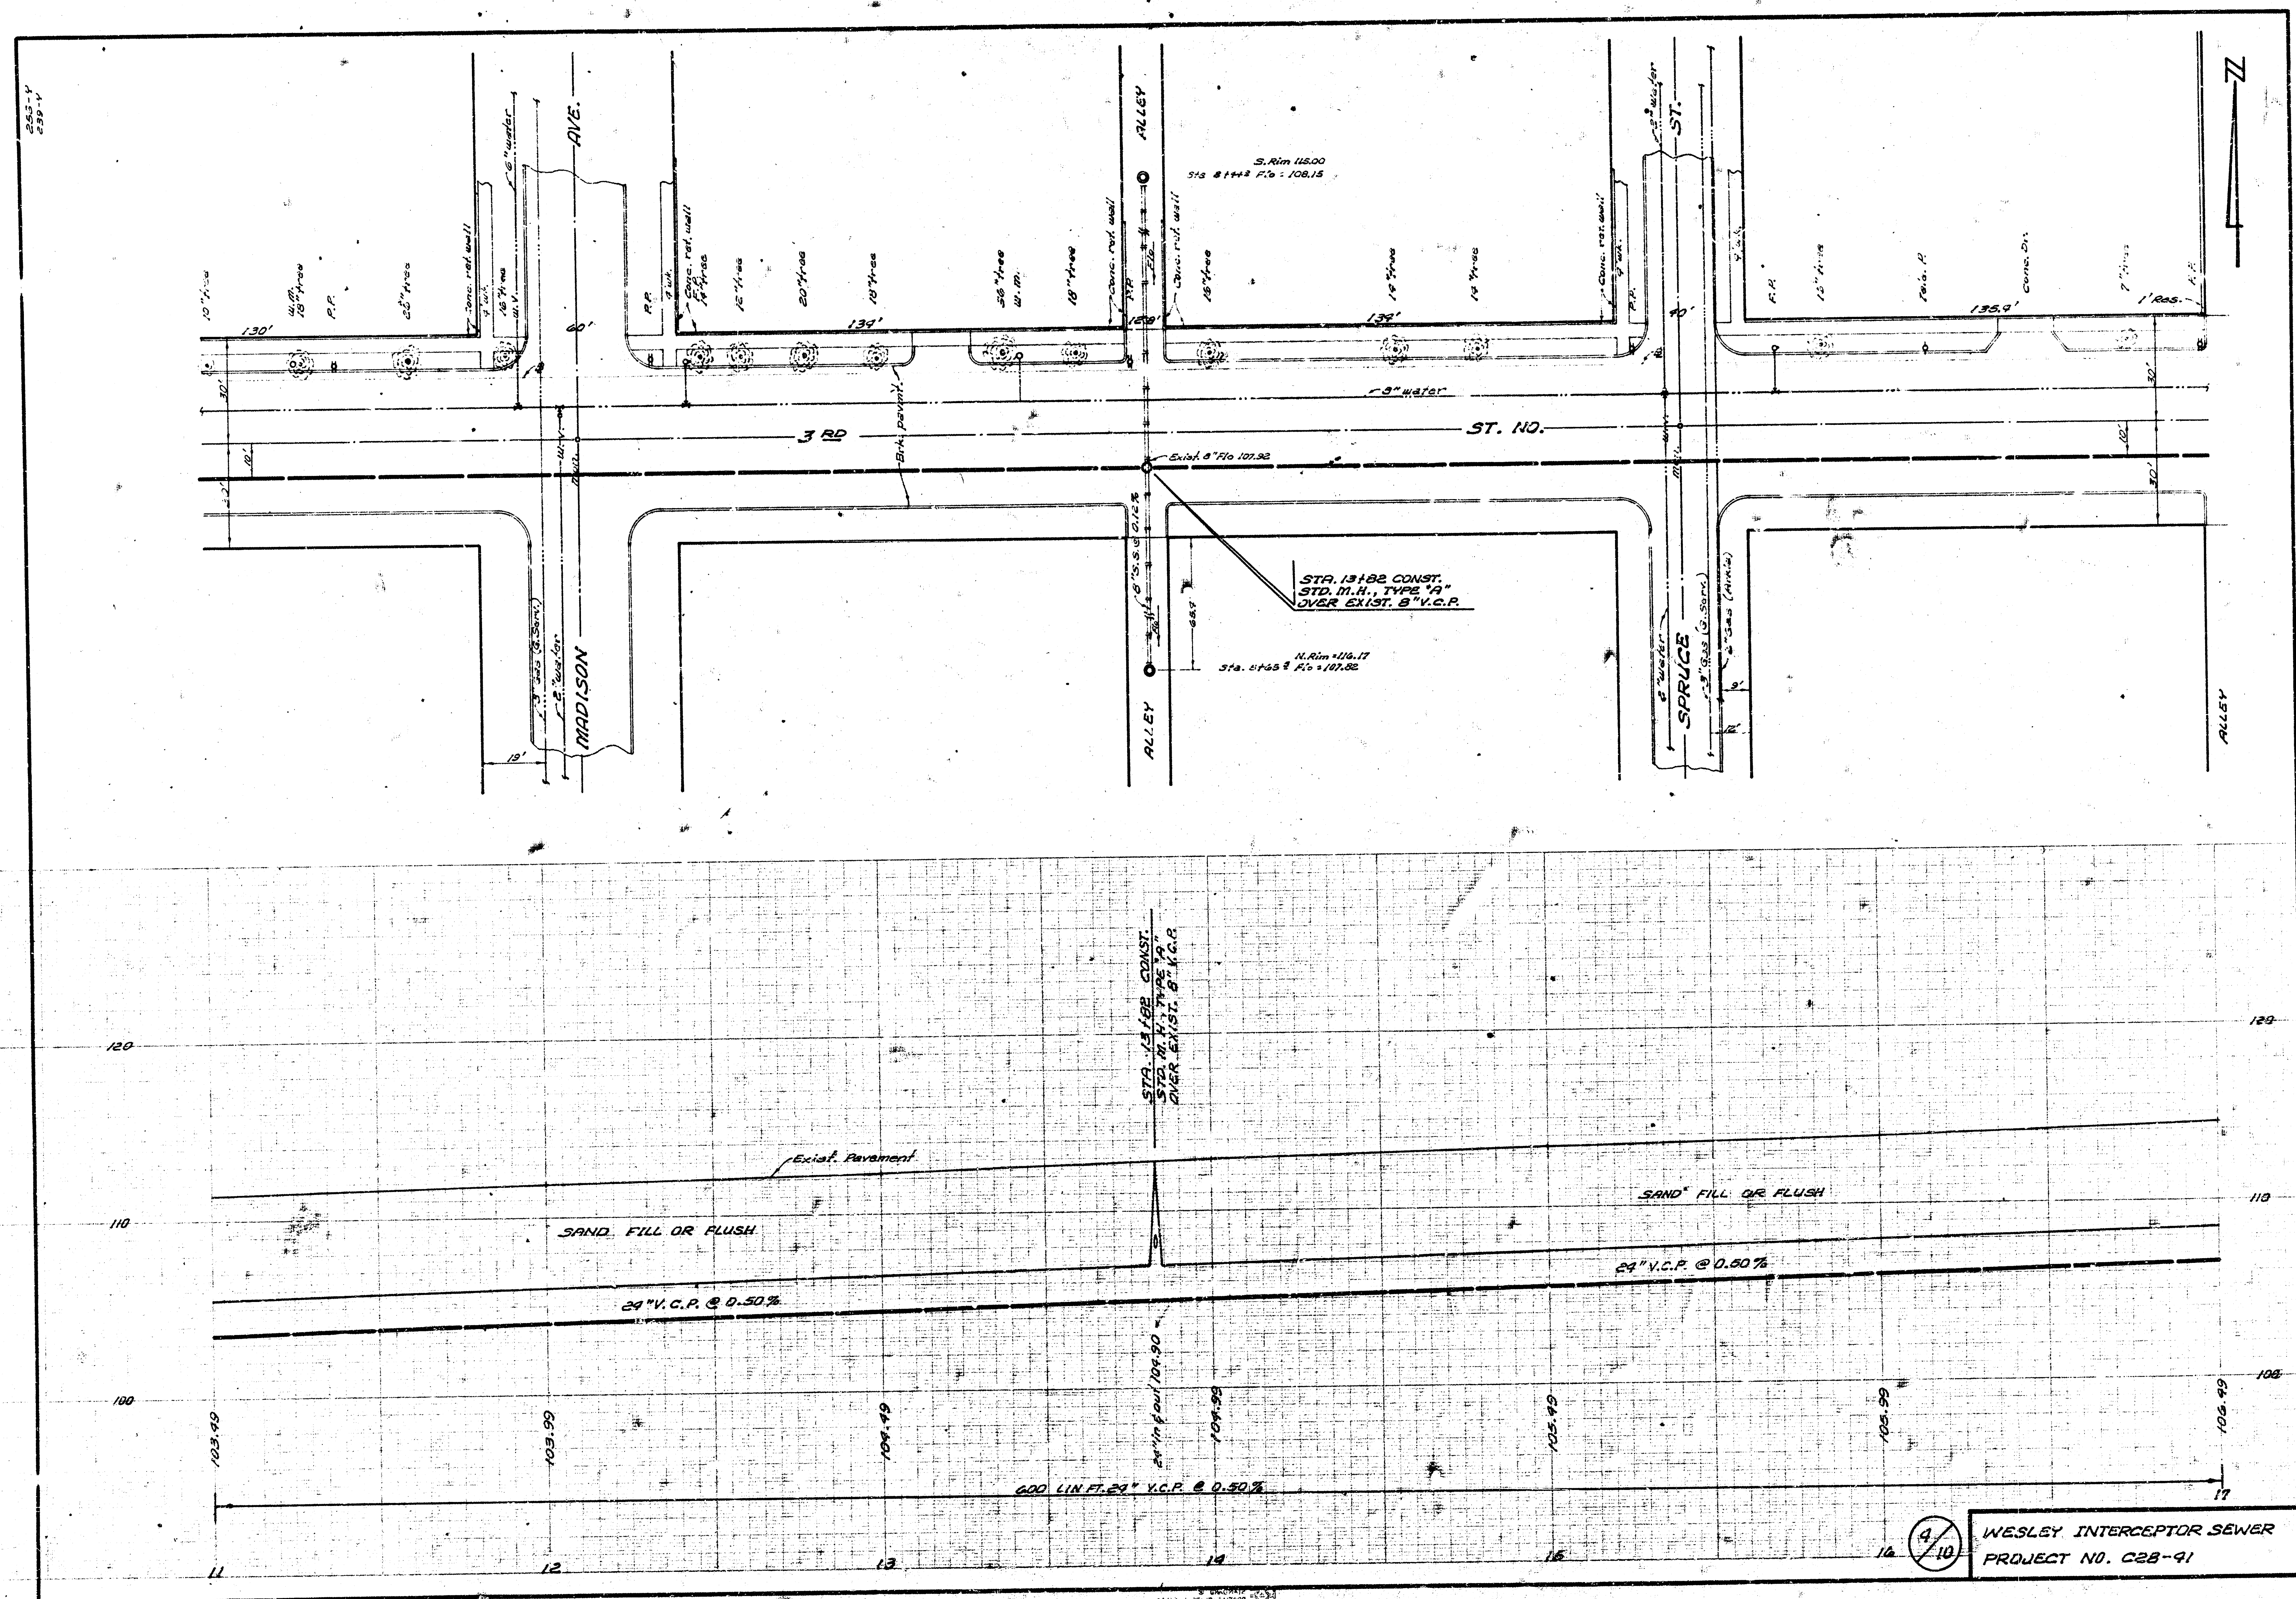

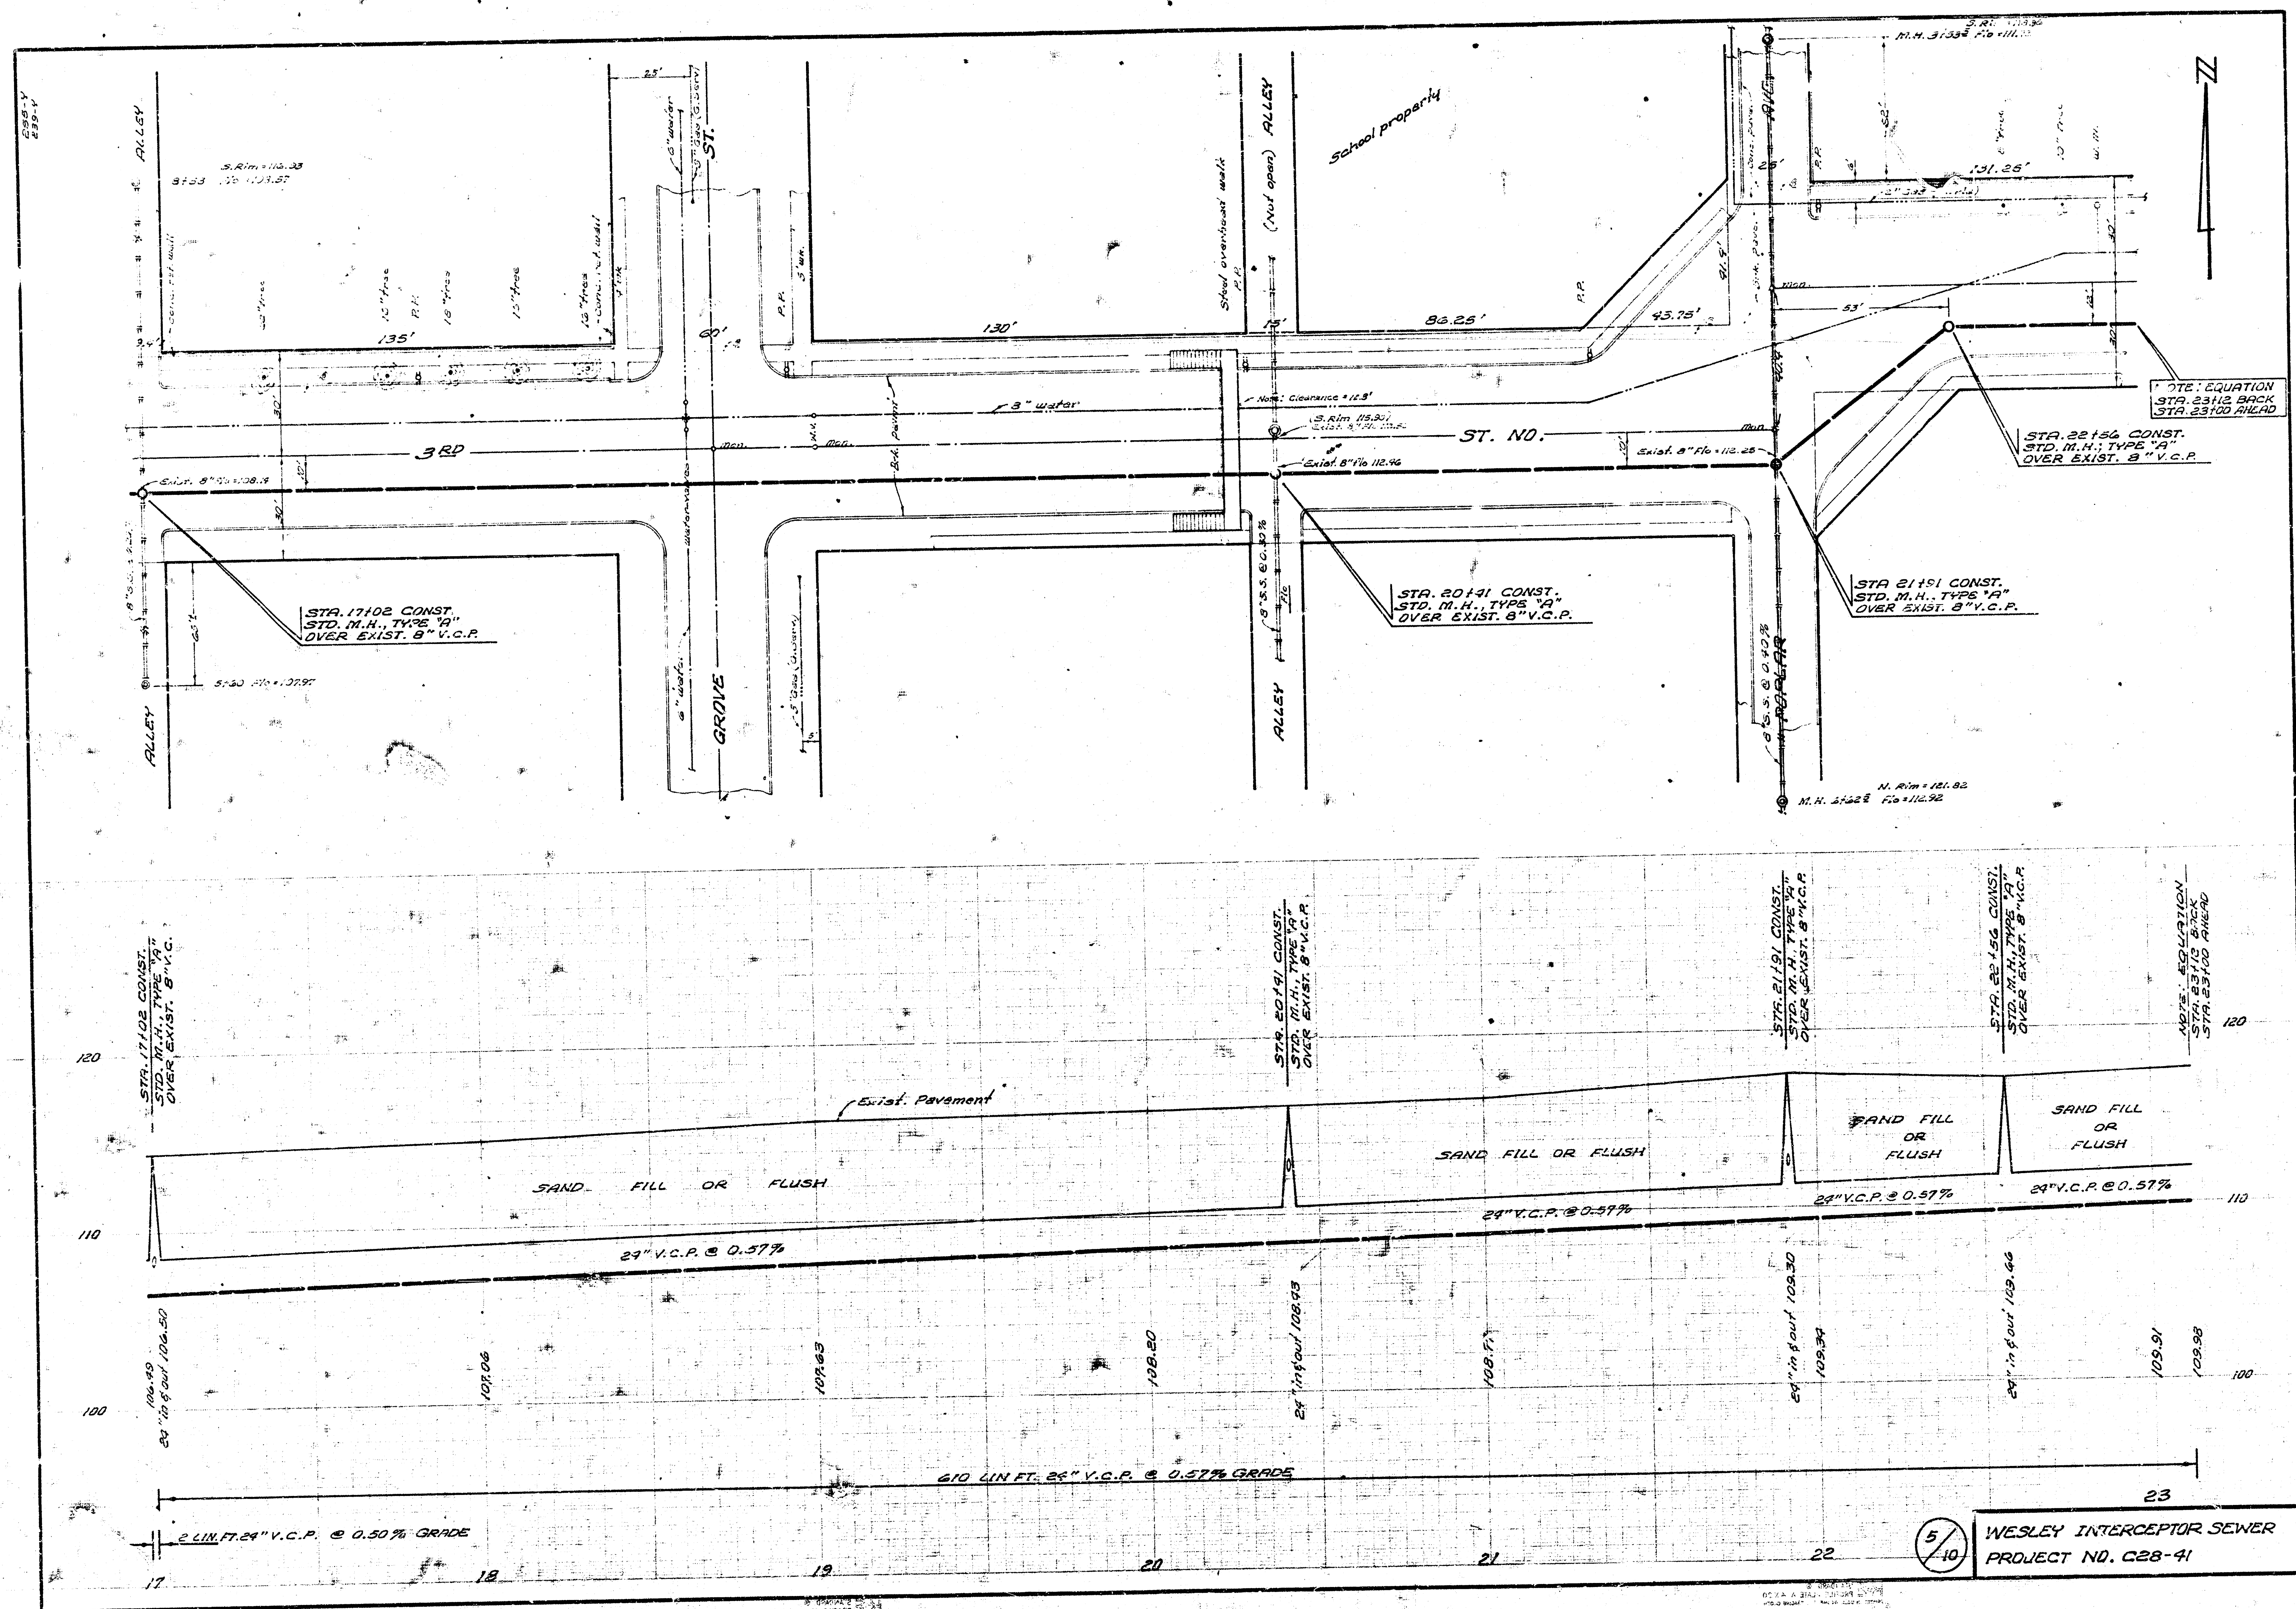


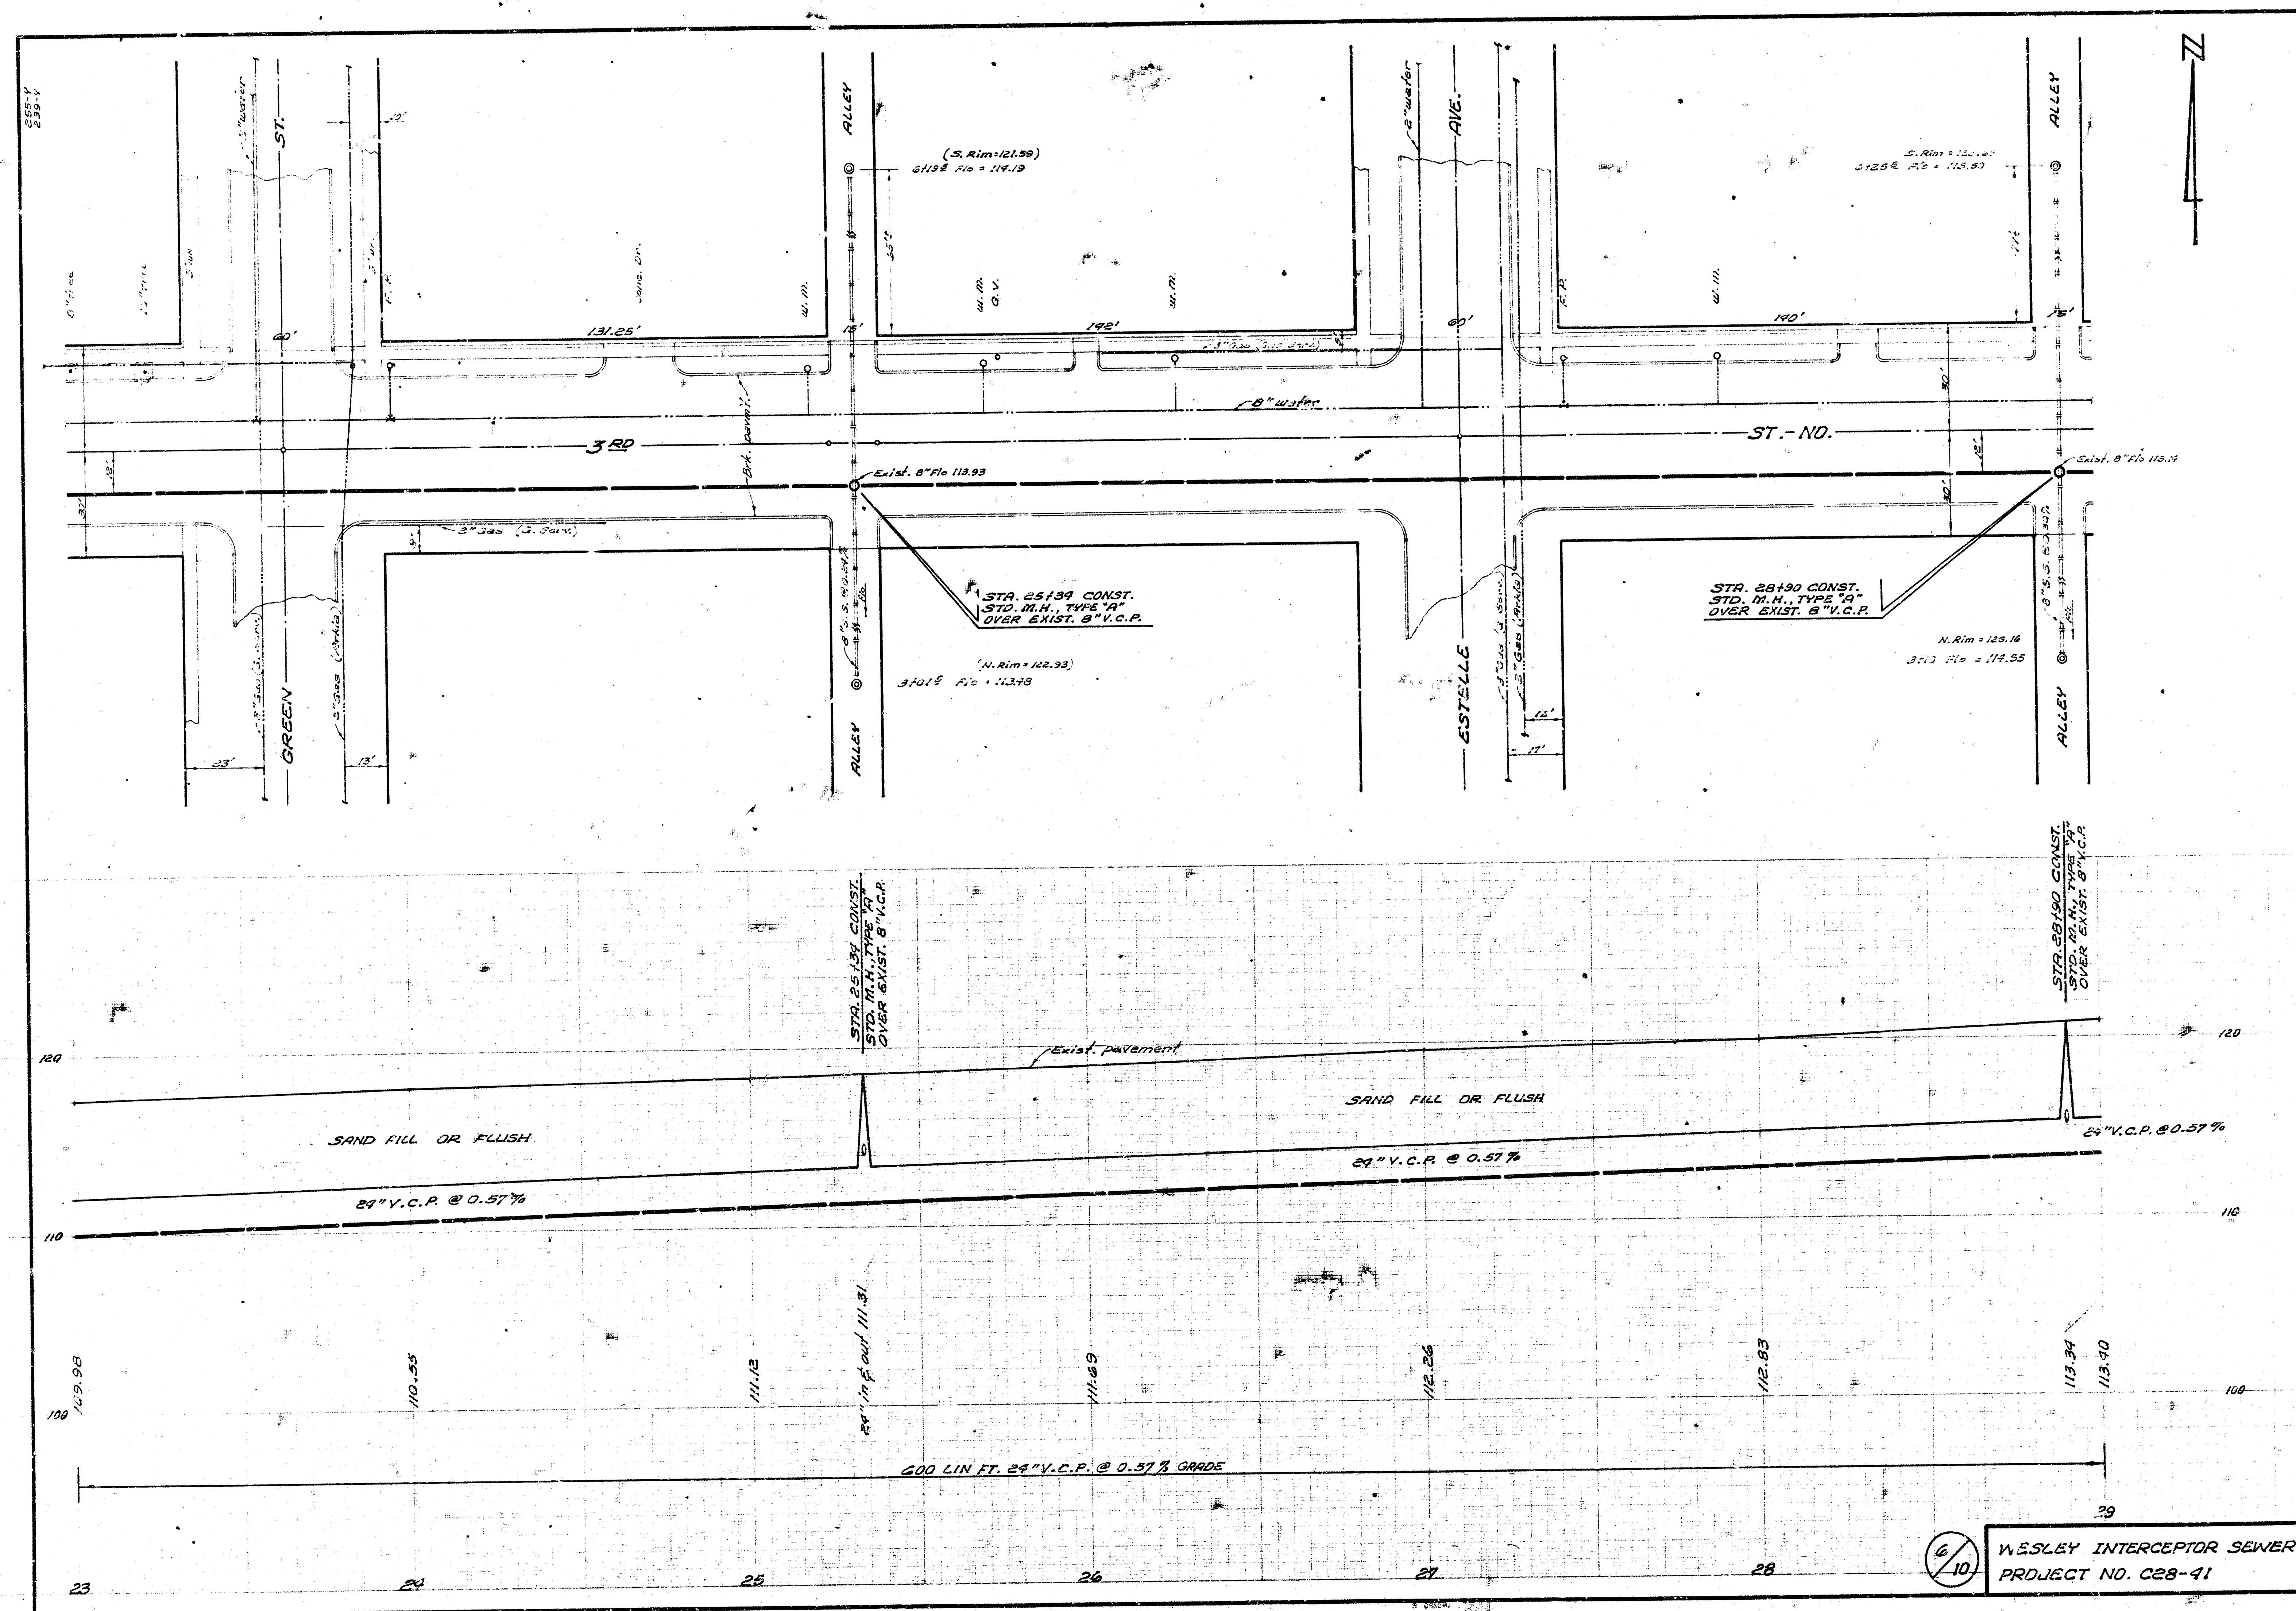



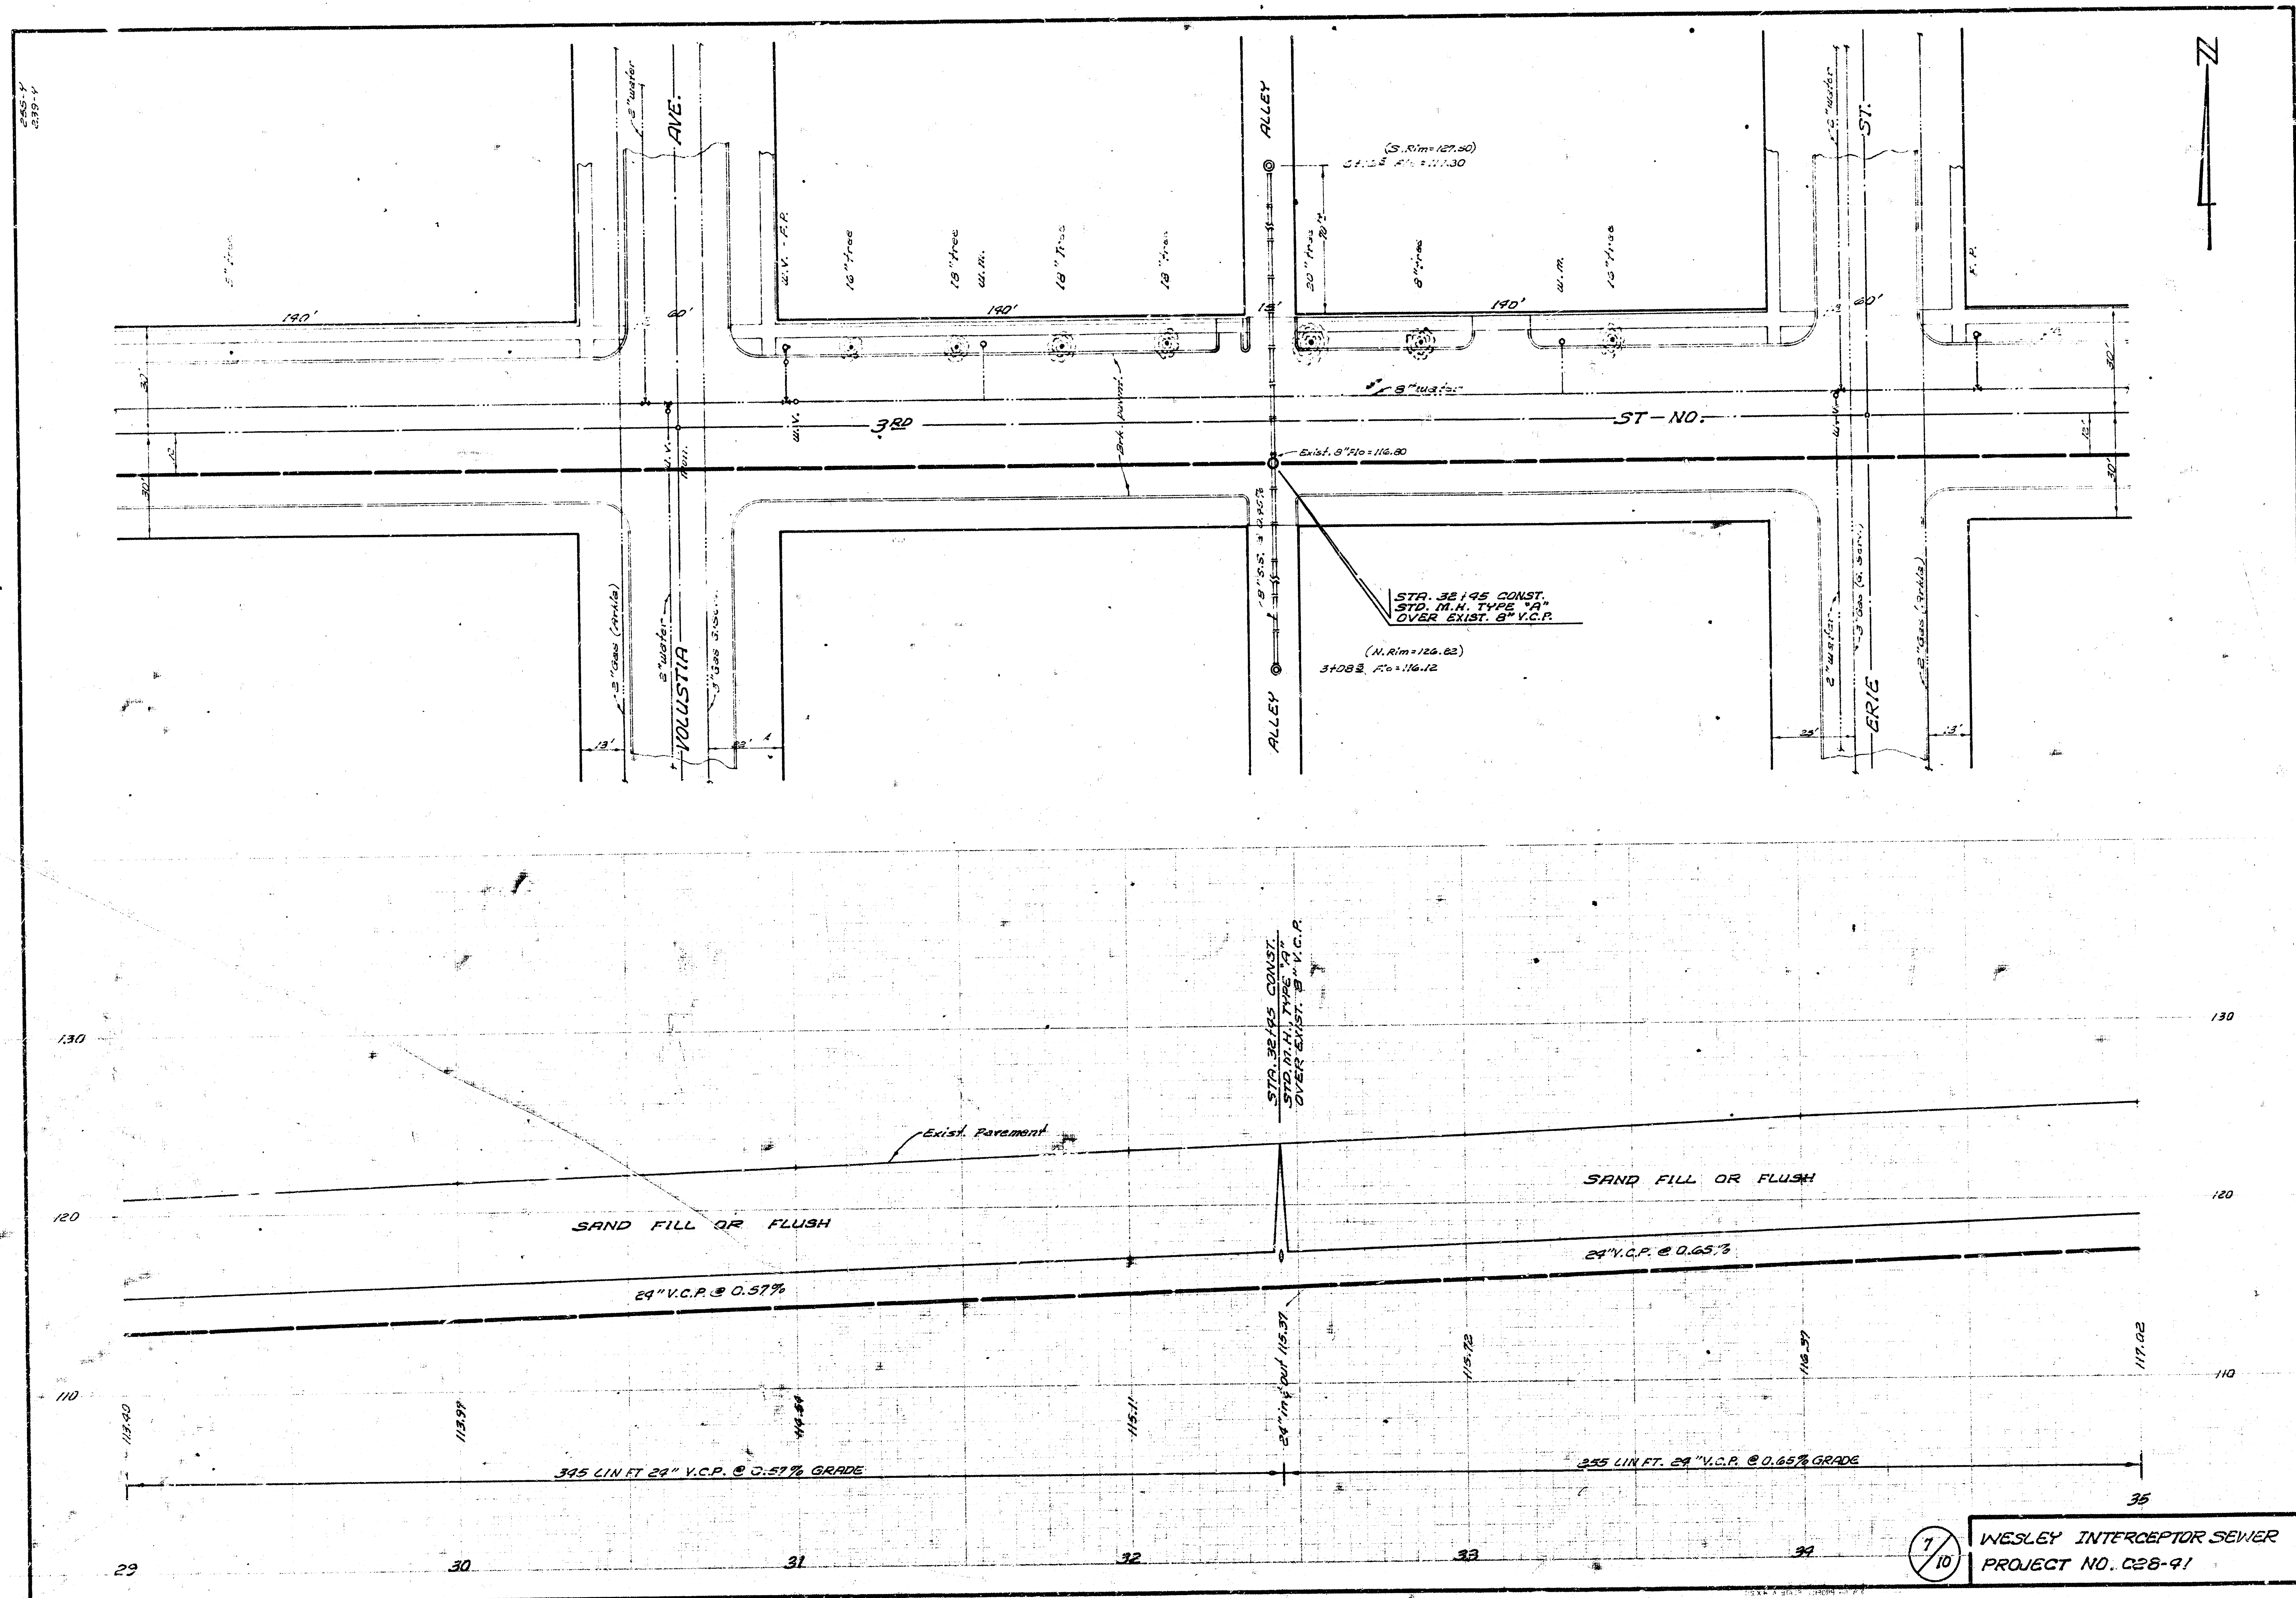


7/10

WESLEY INTERCEPTOR SEWER
PROJECT NO. C28-91

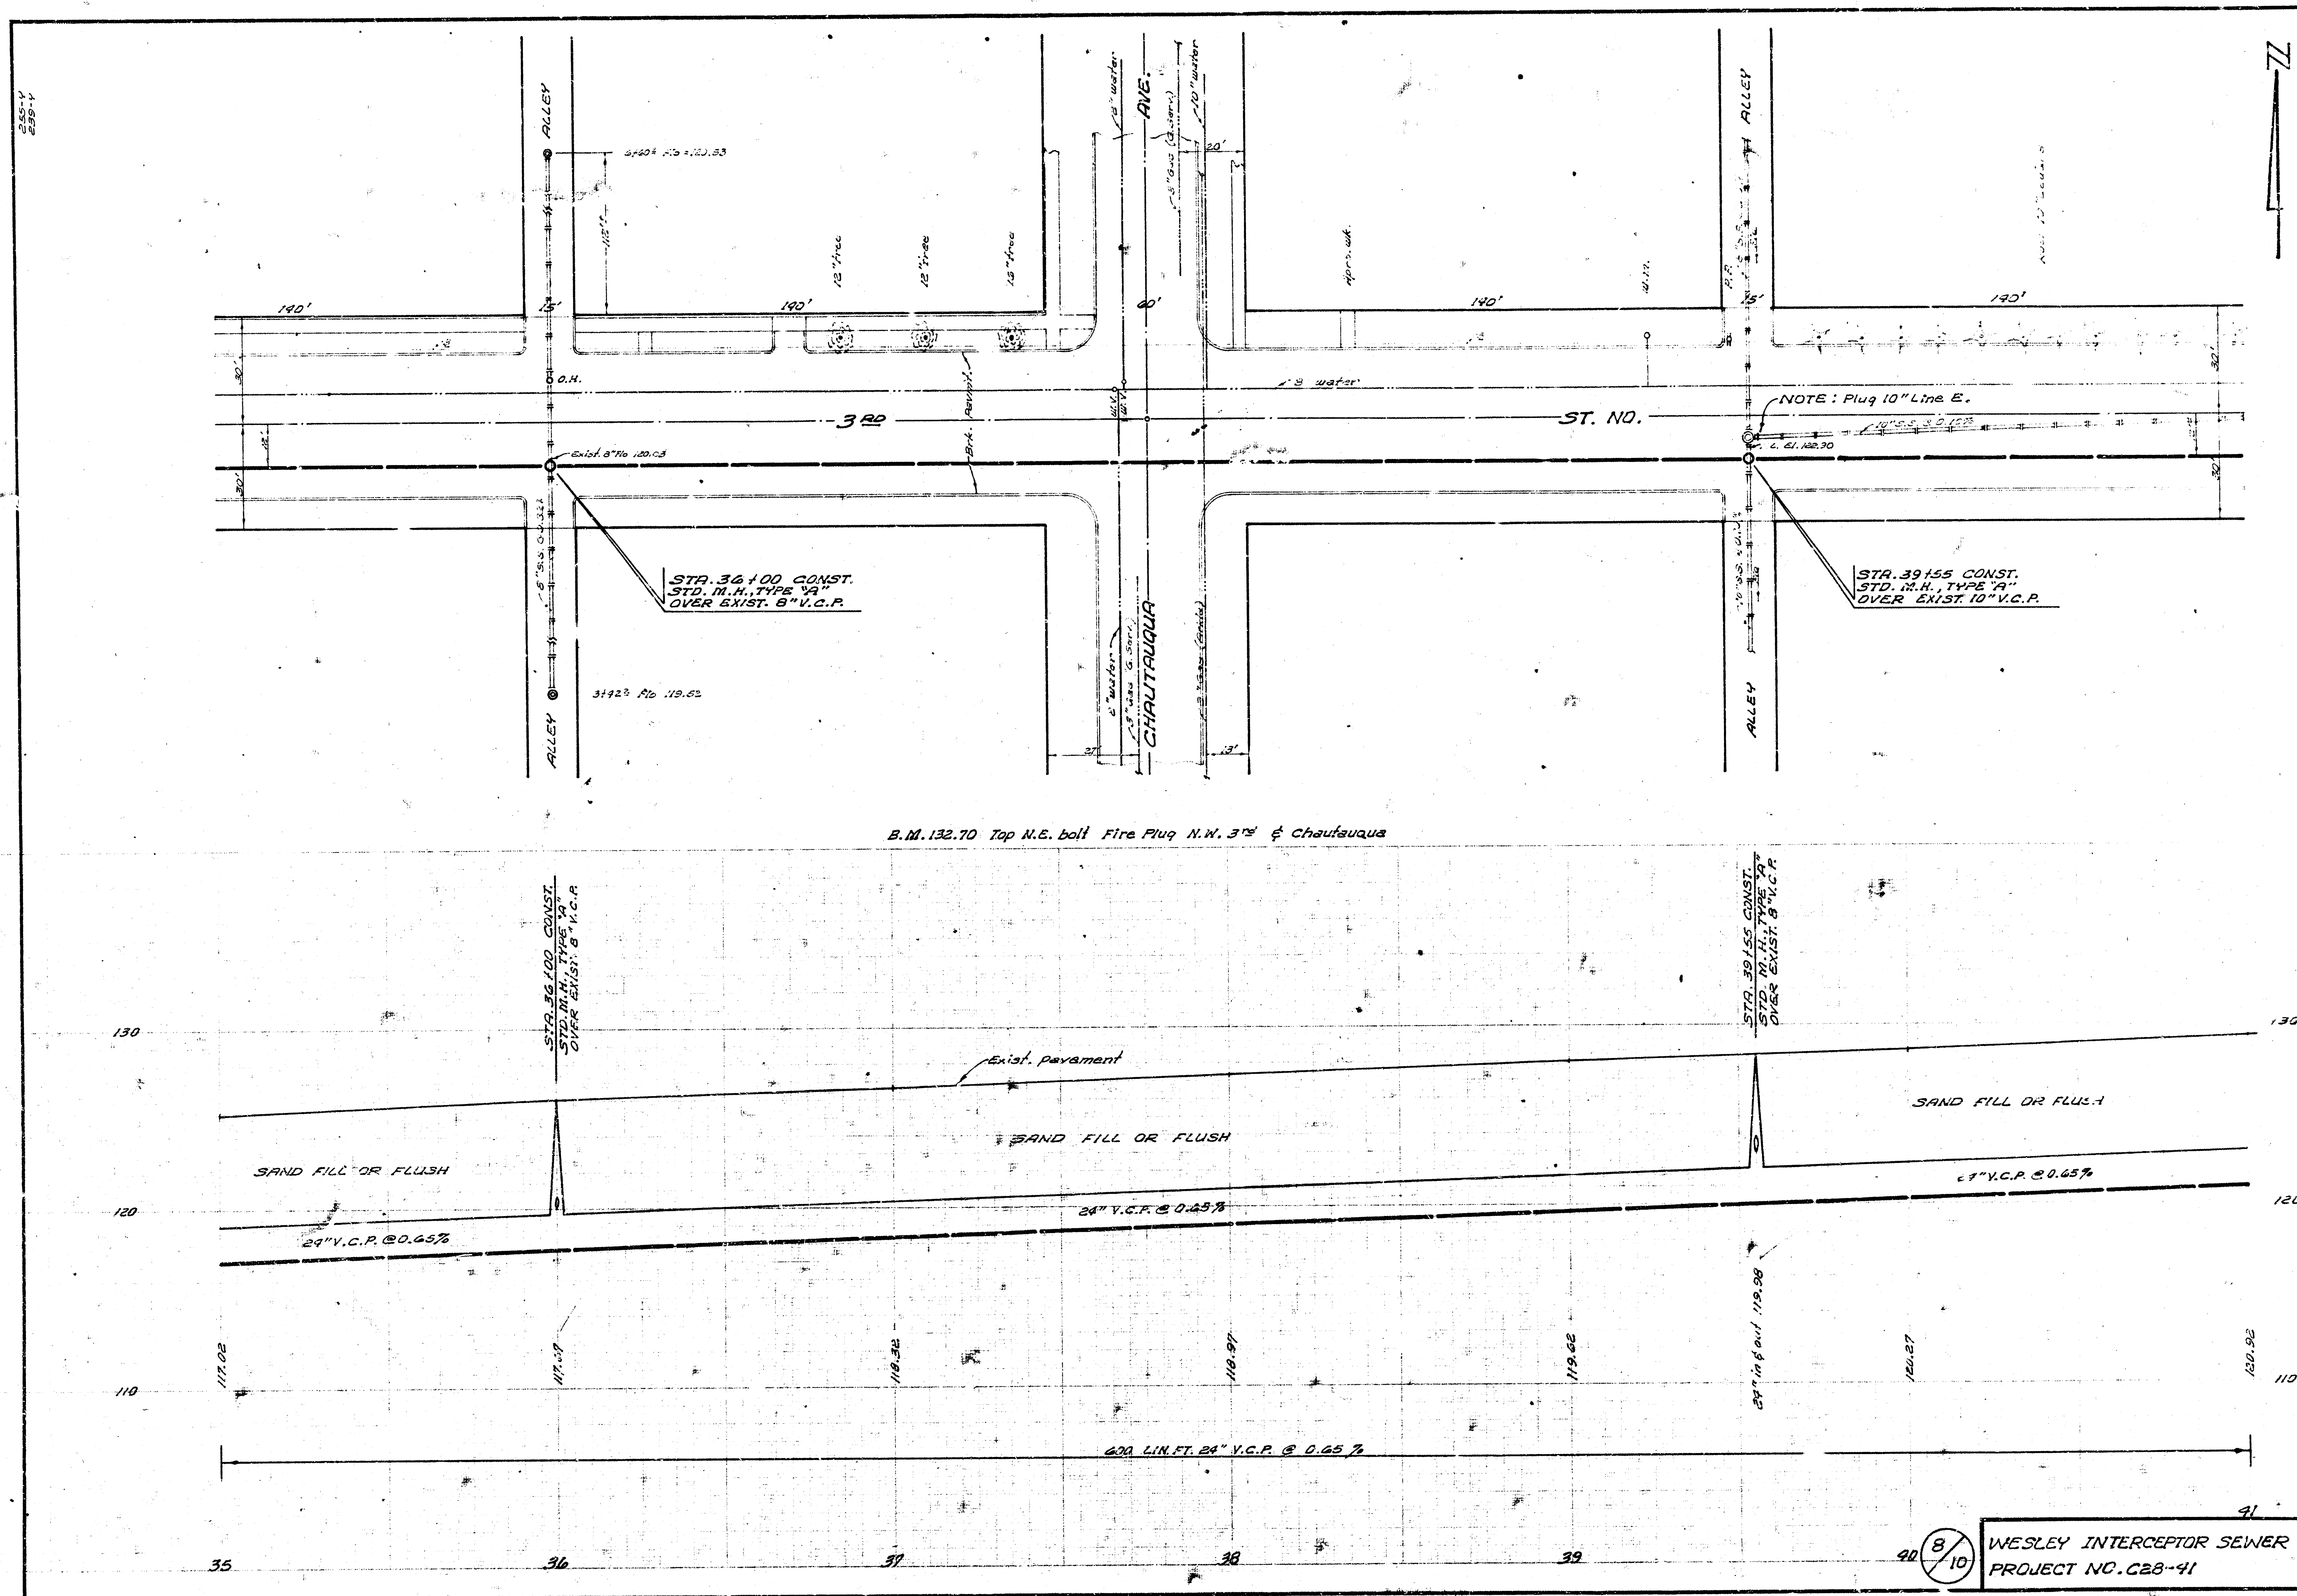

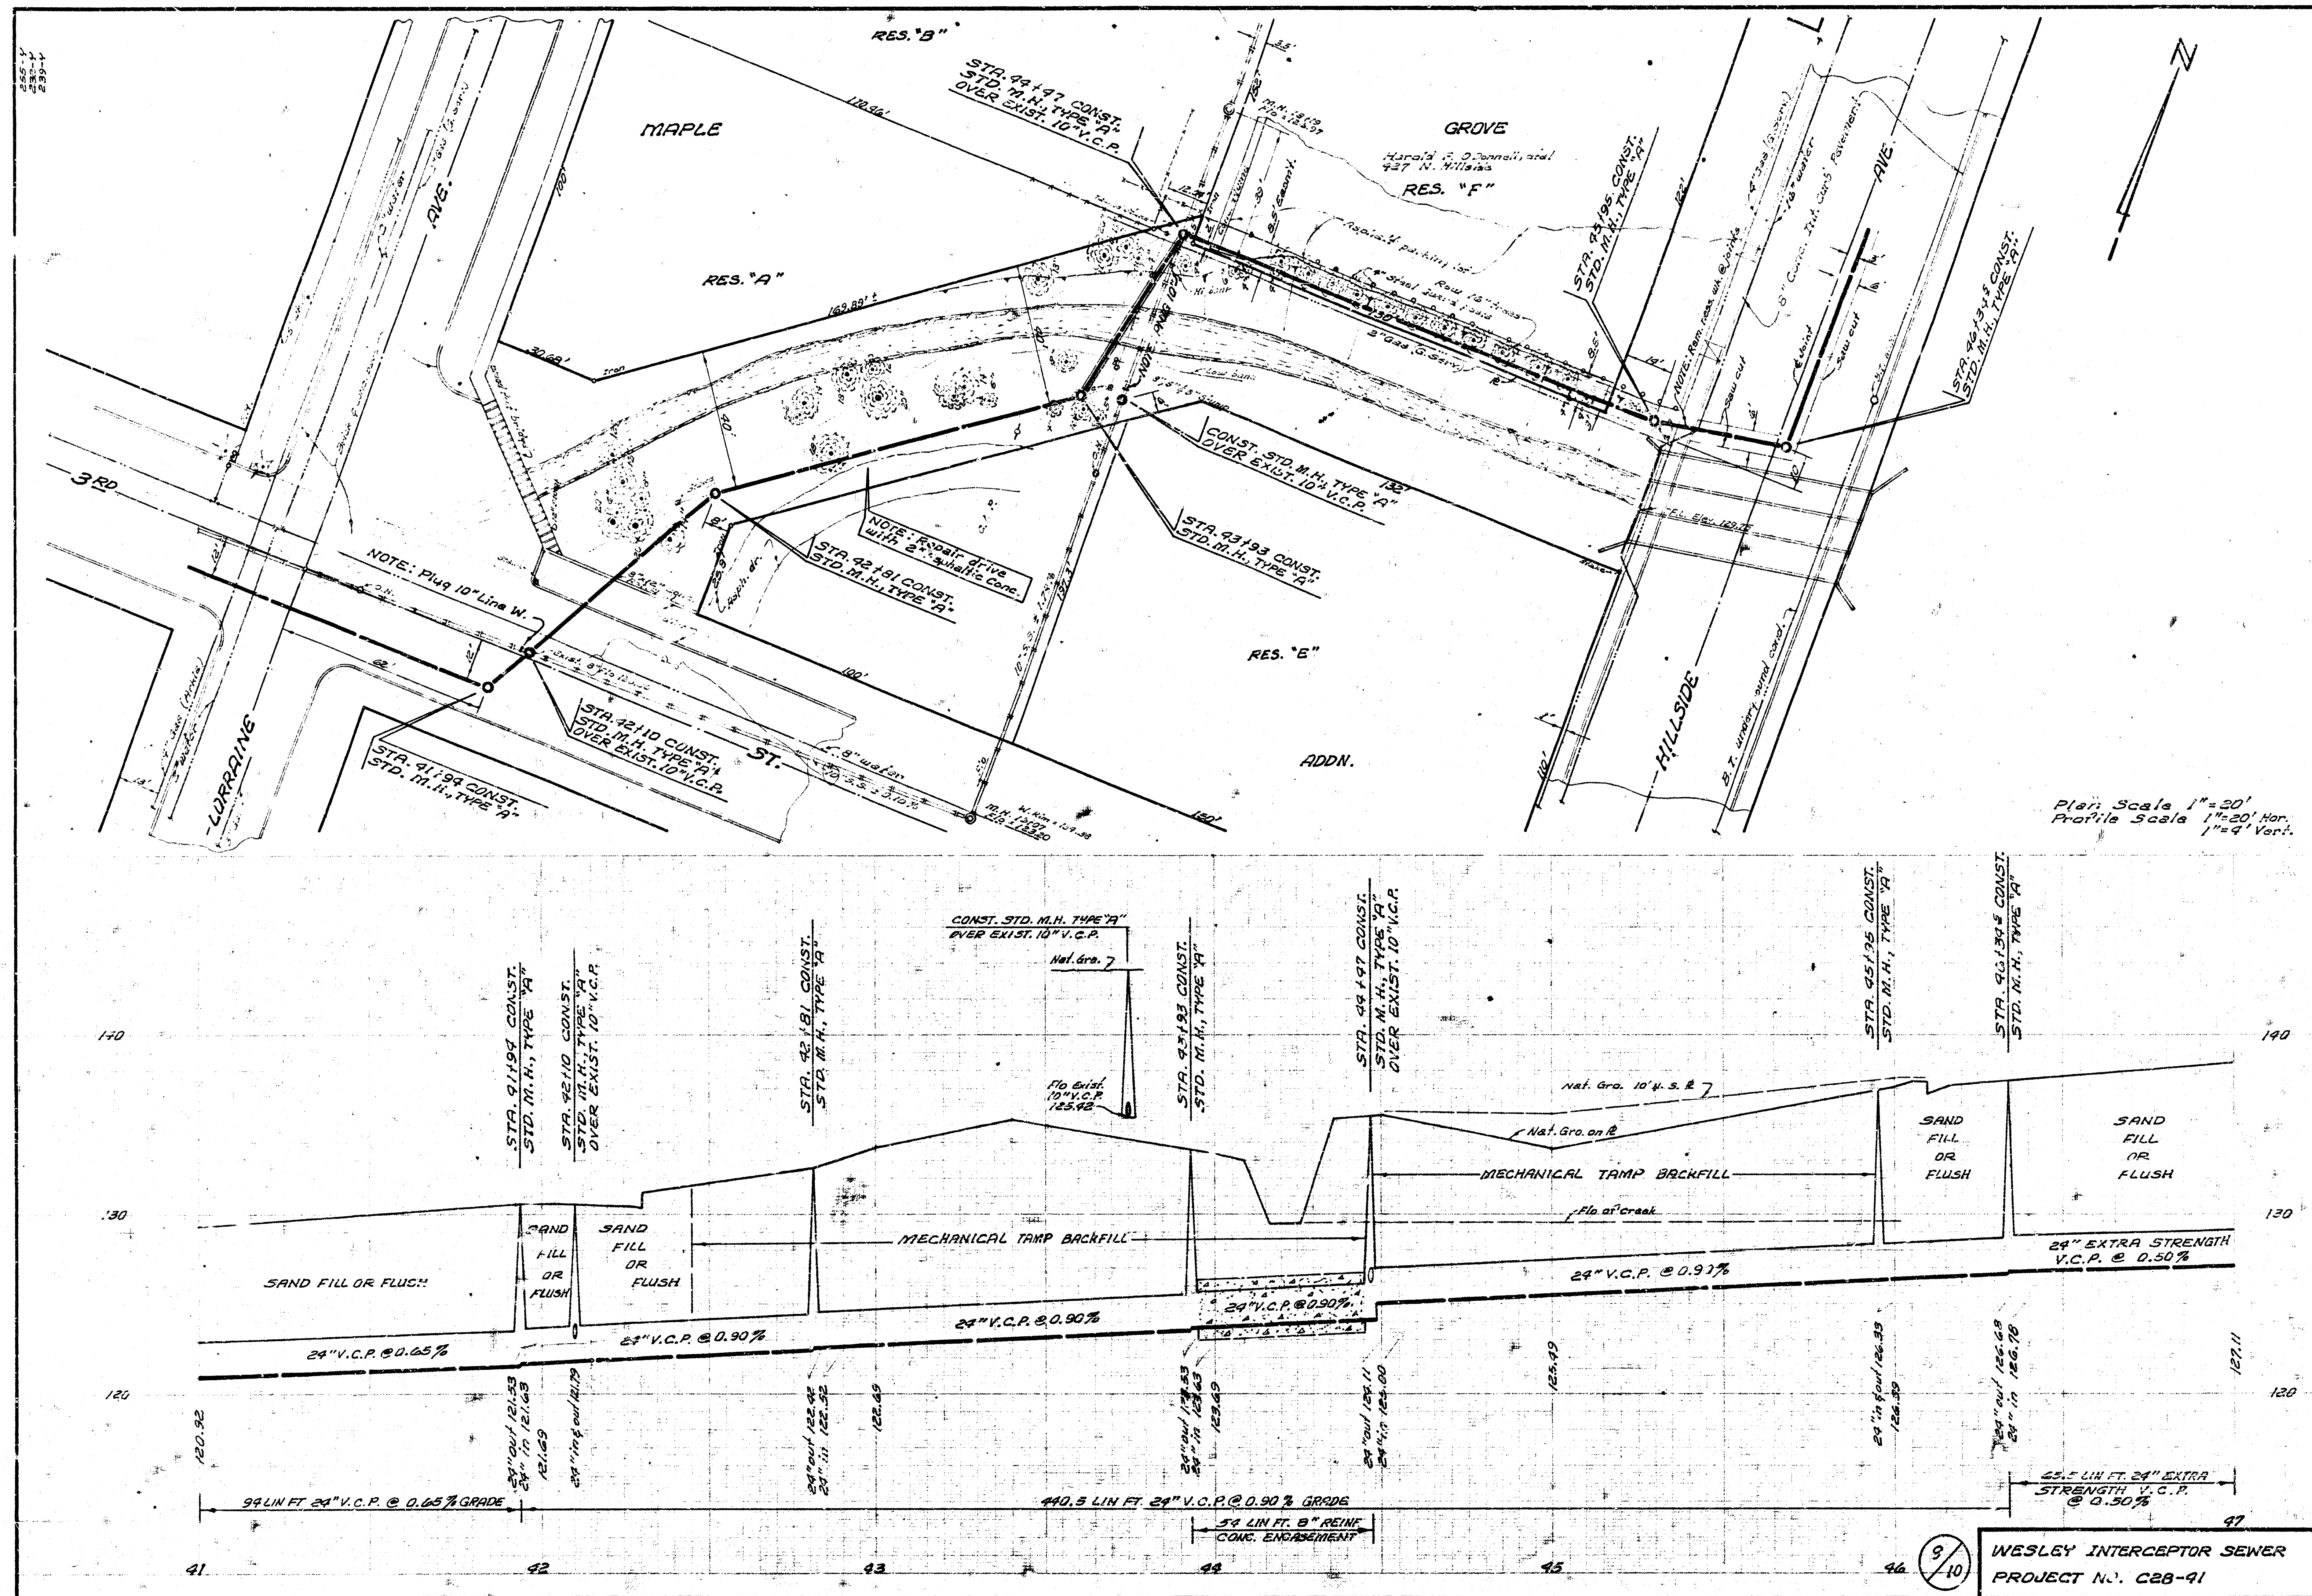

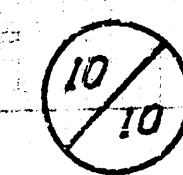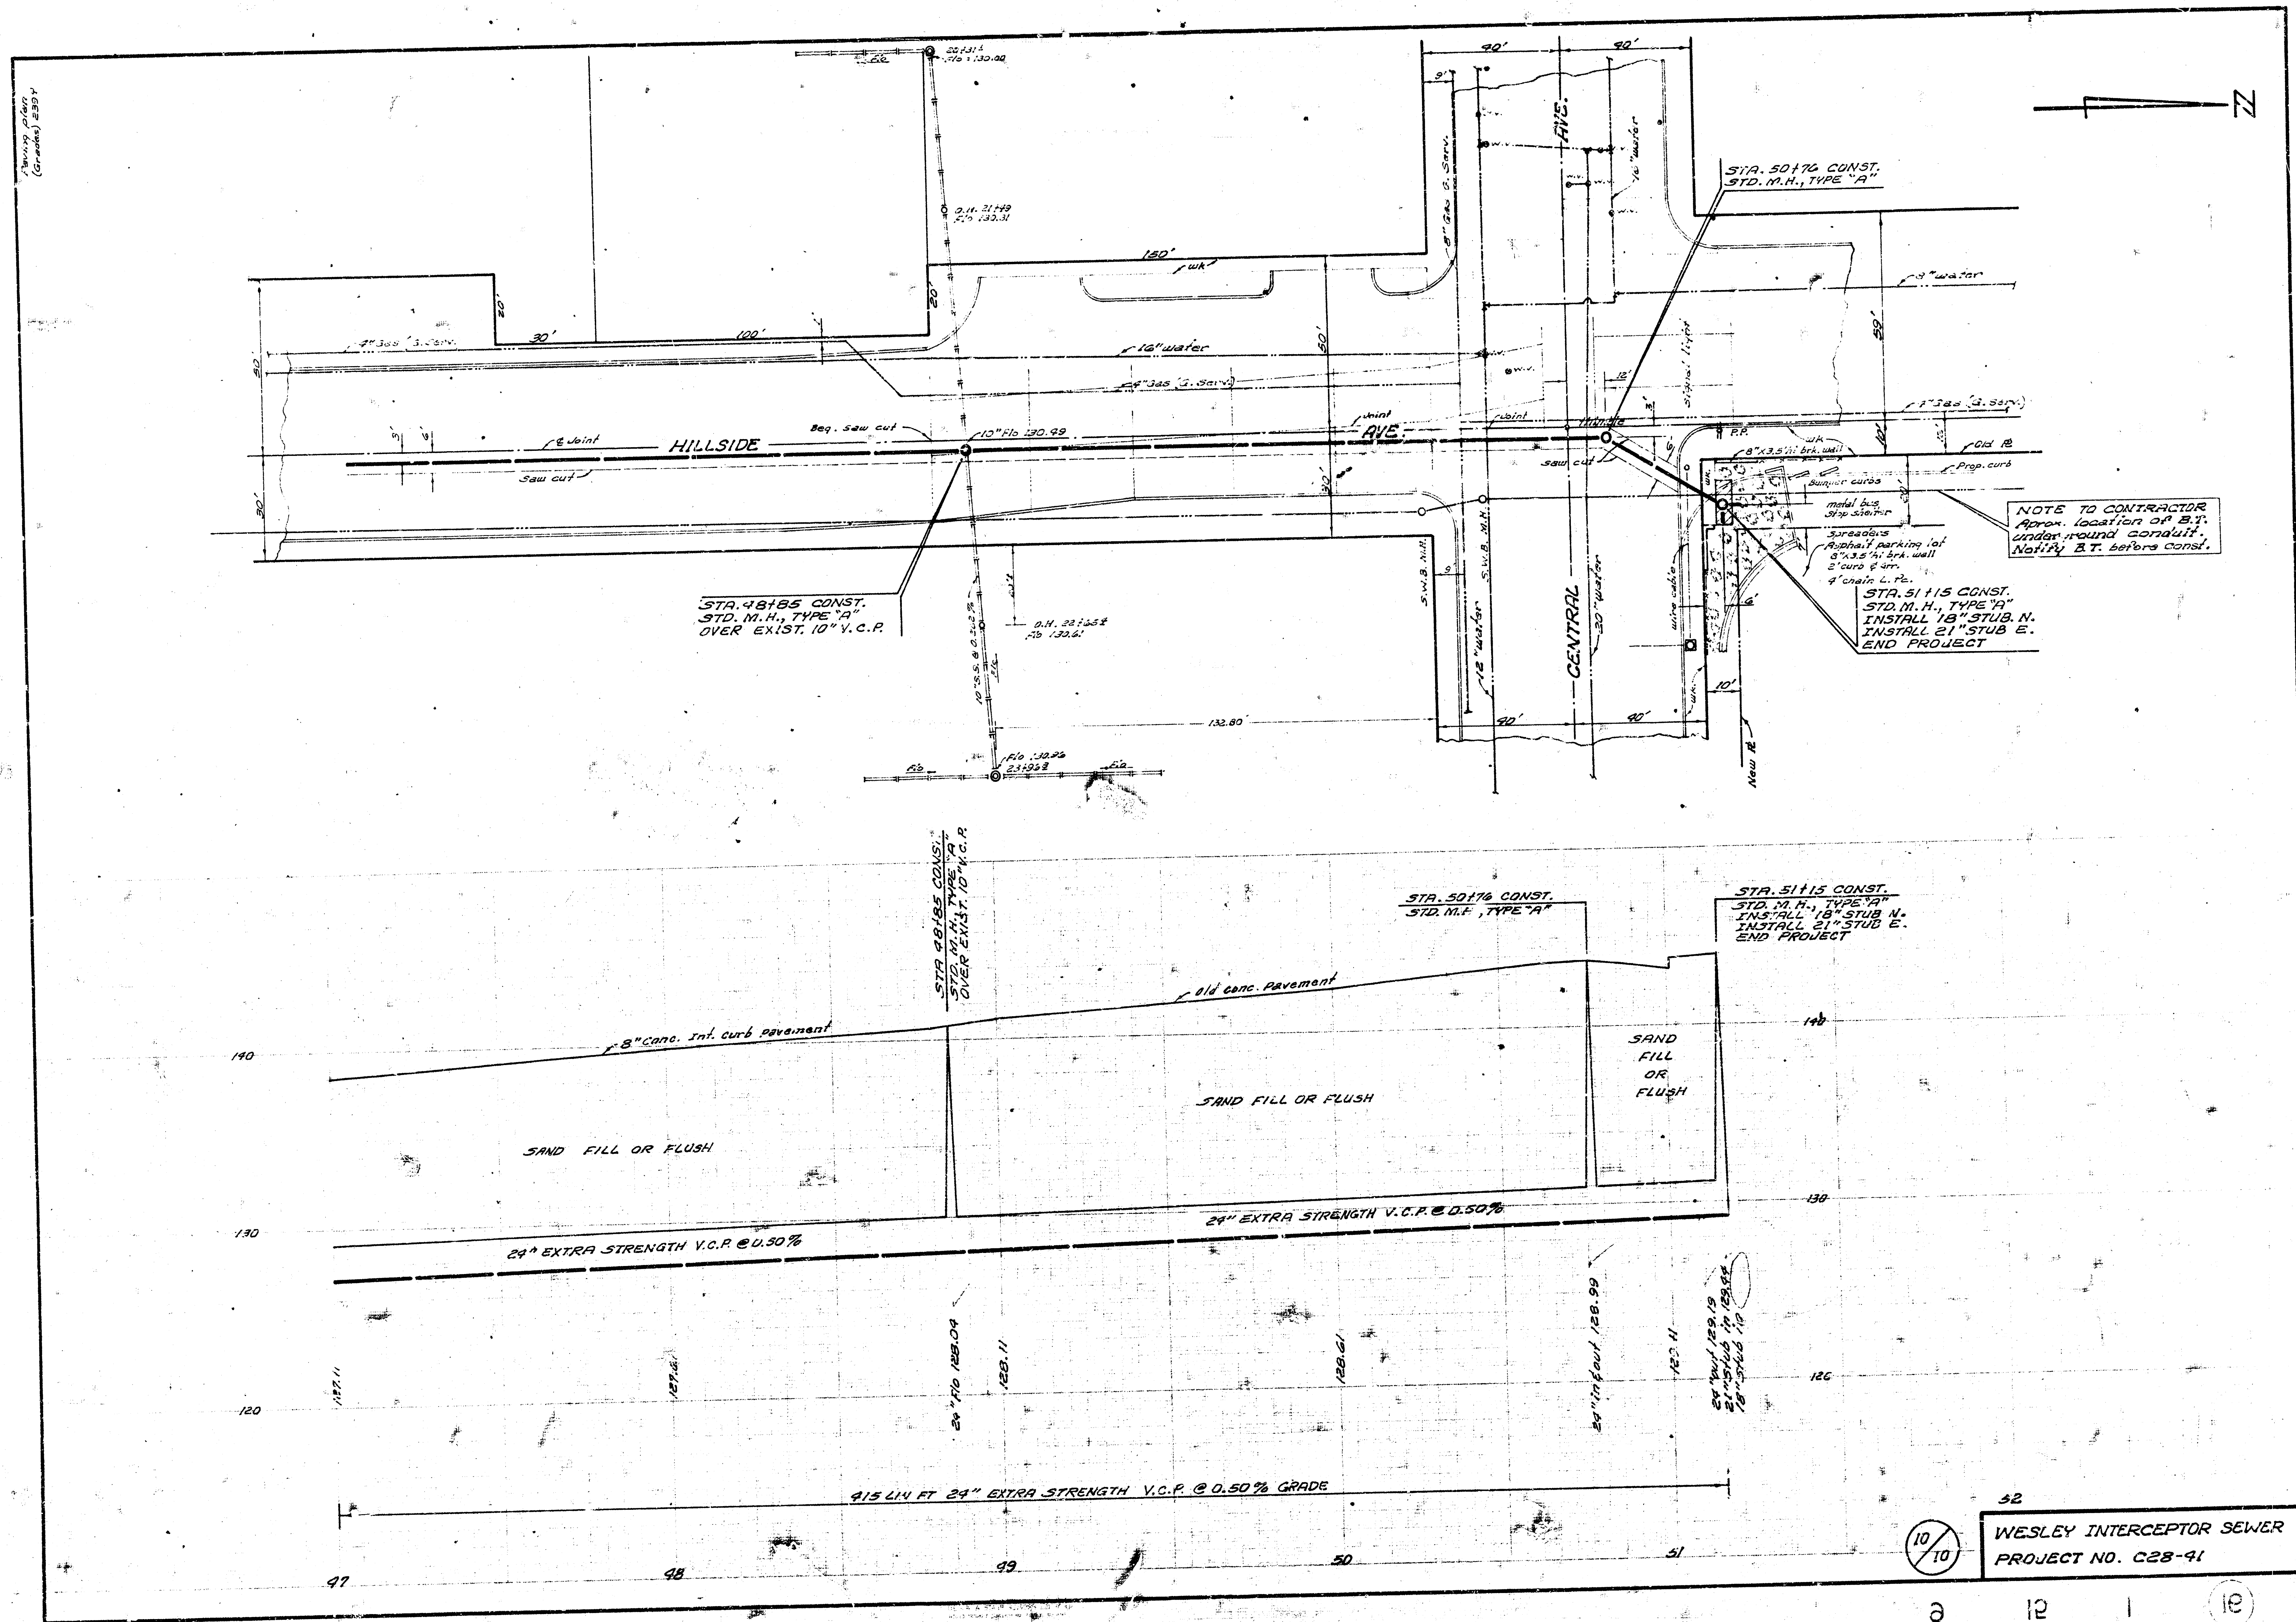

WESLEY INTERCEPTOR SEWER
PROJECT NO. C28-91

6

12

1

12