






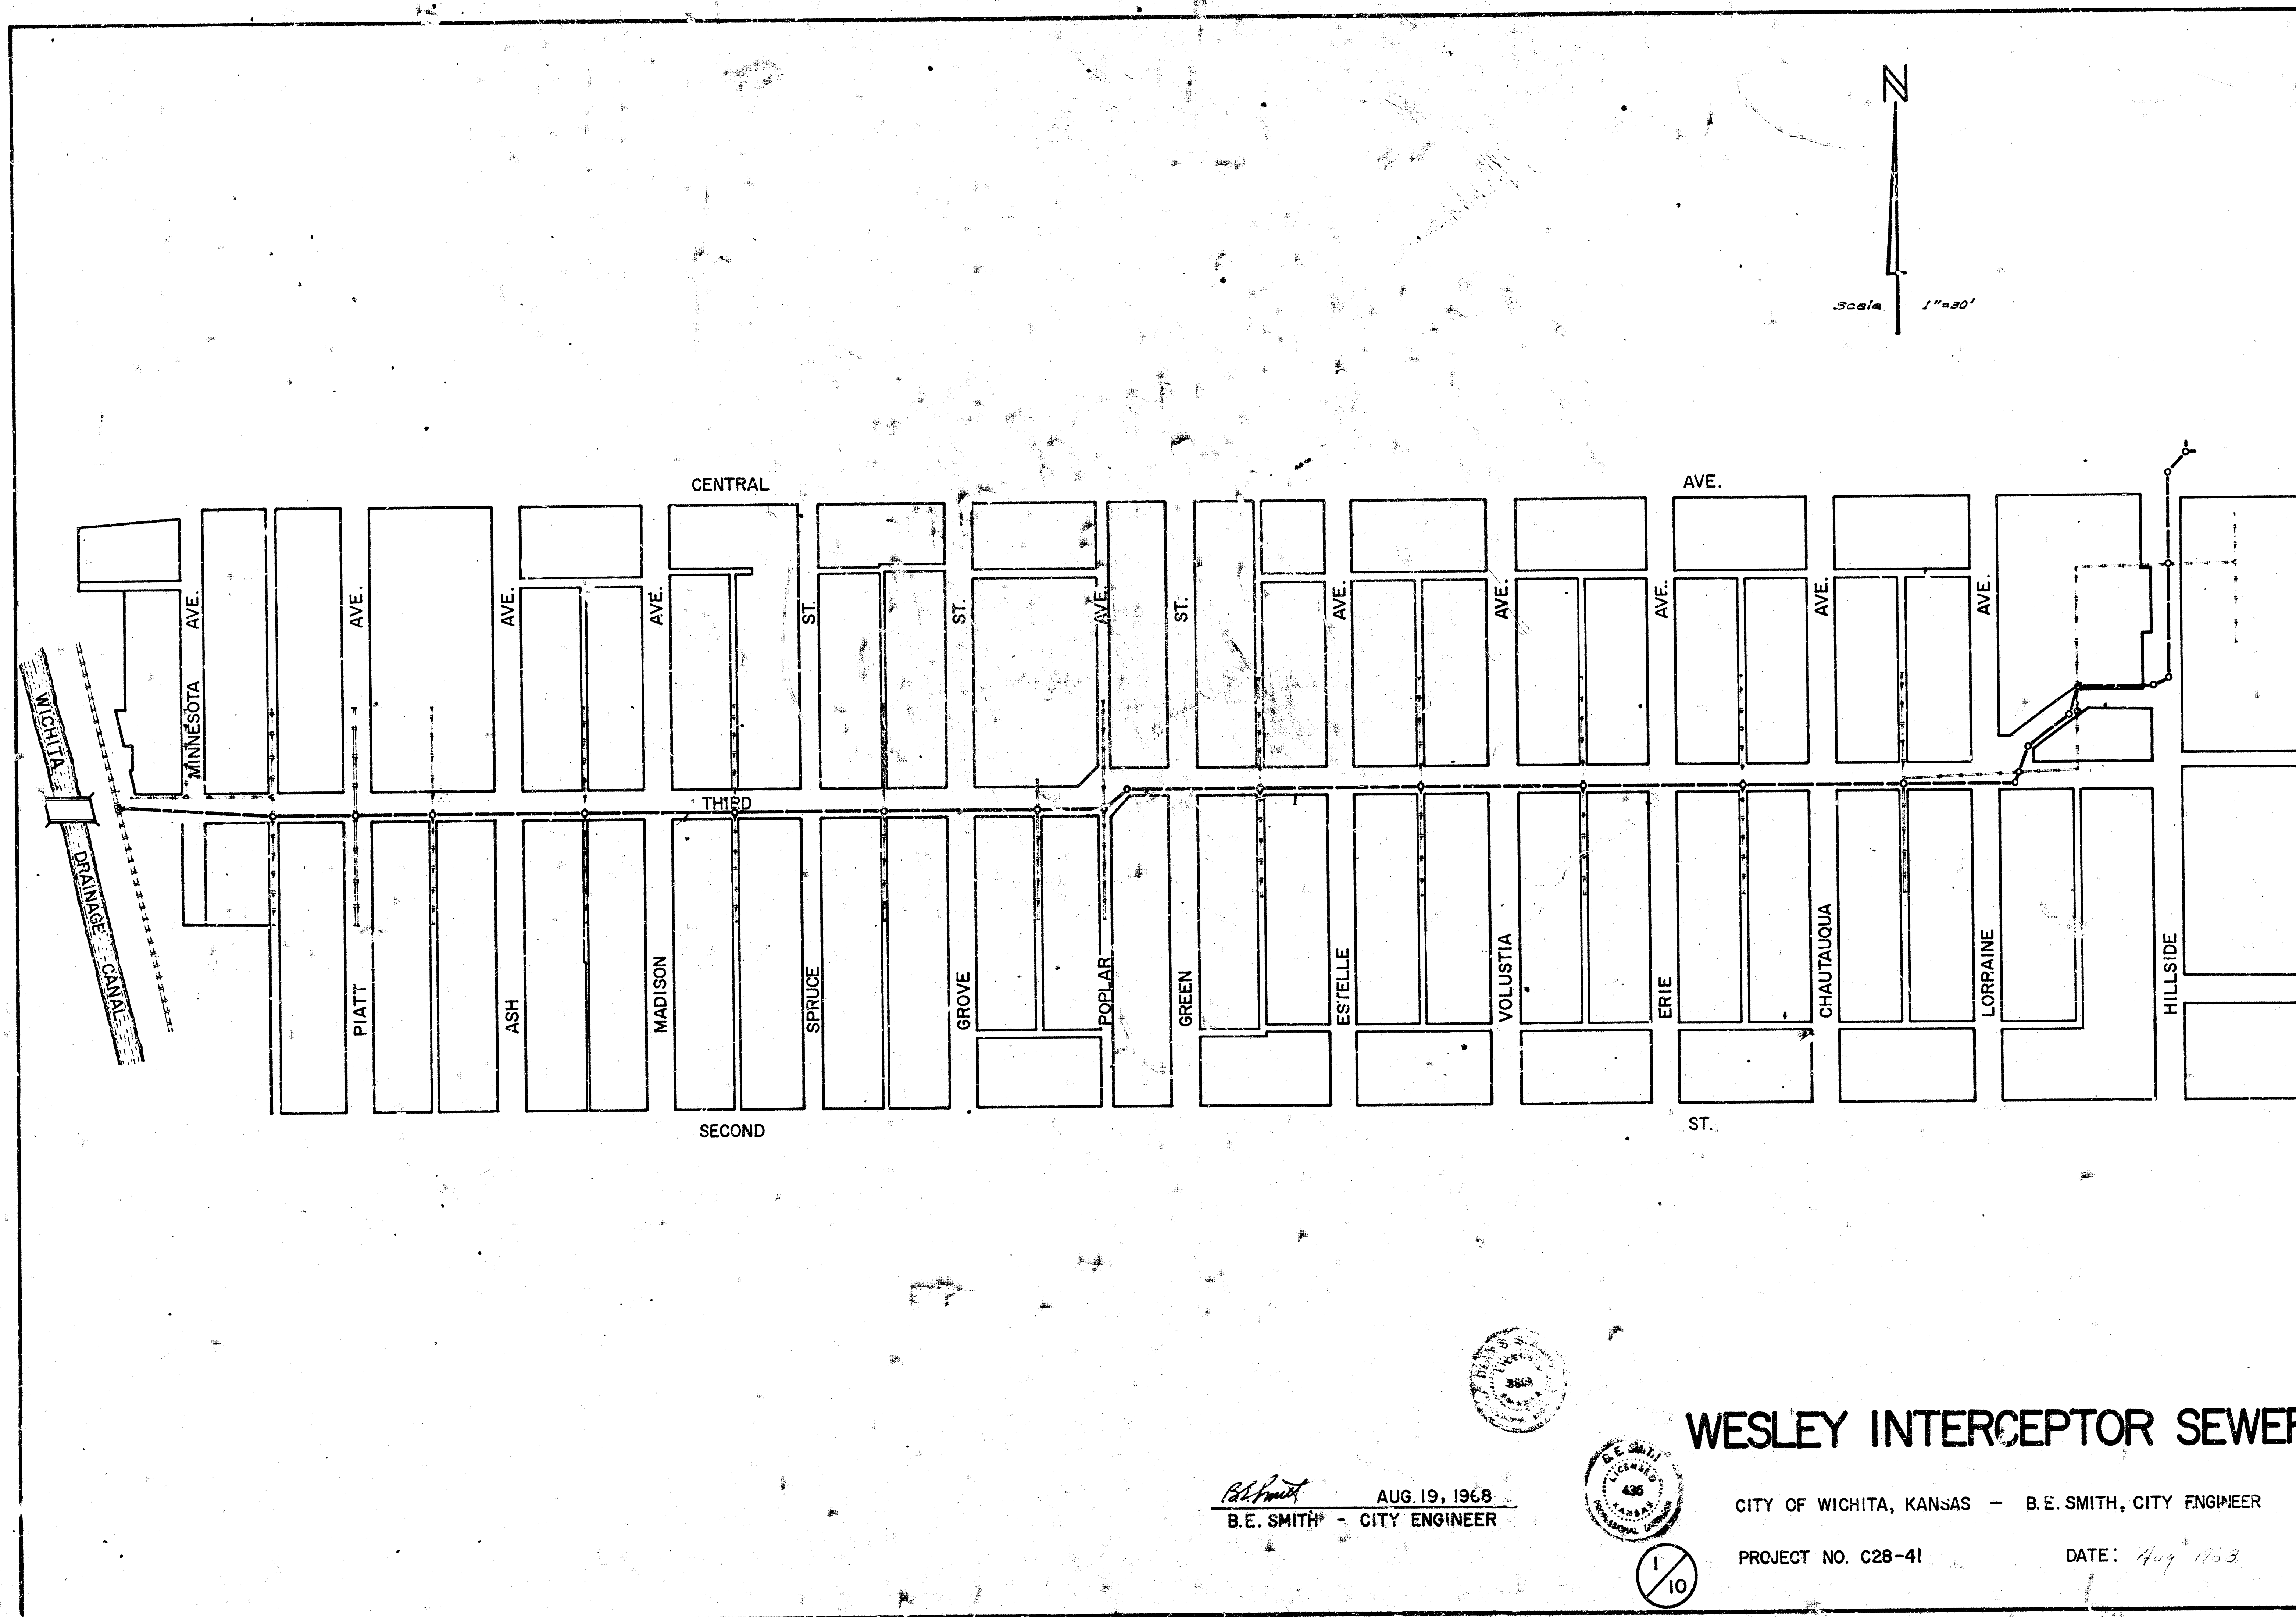


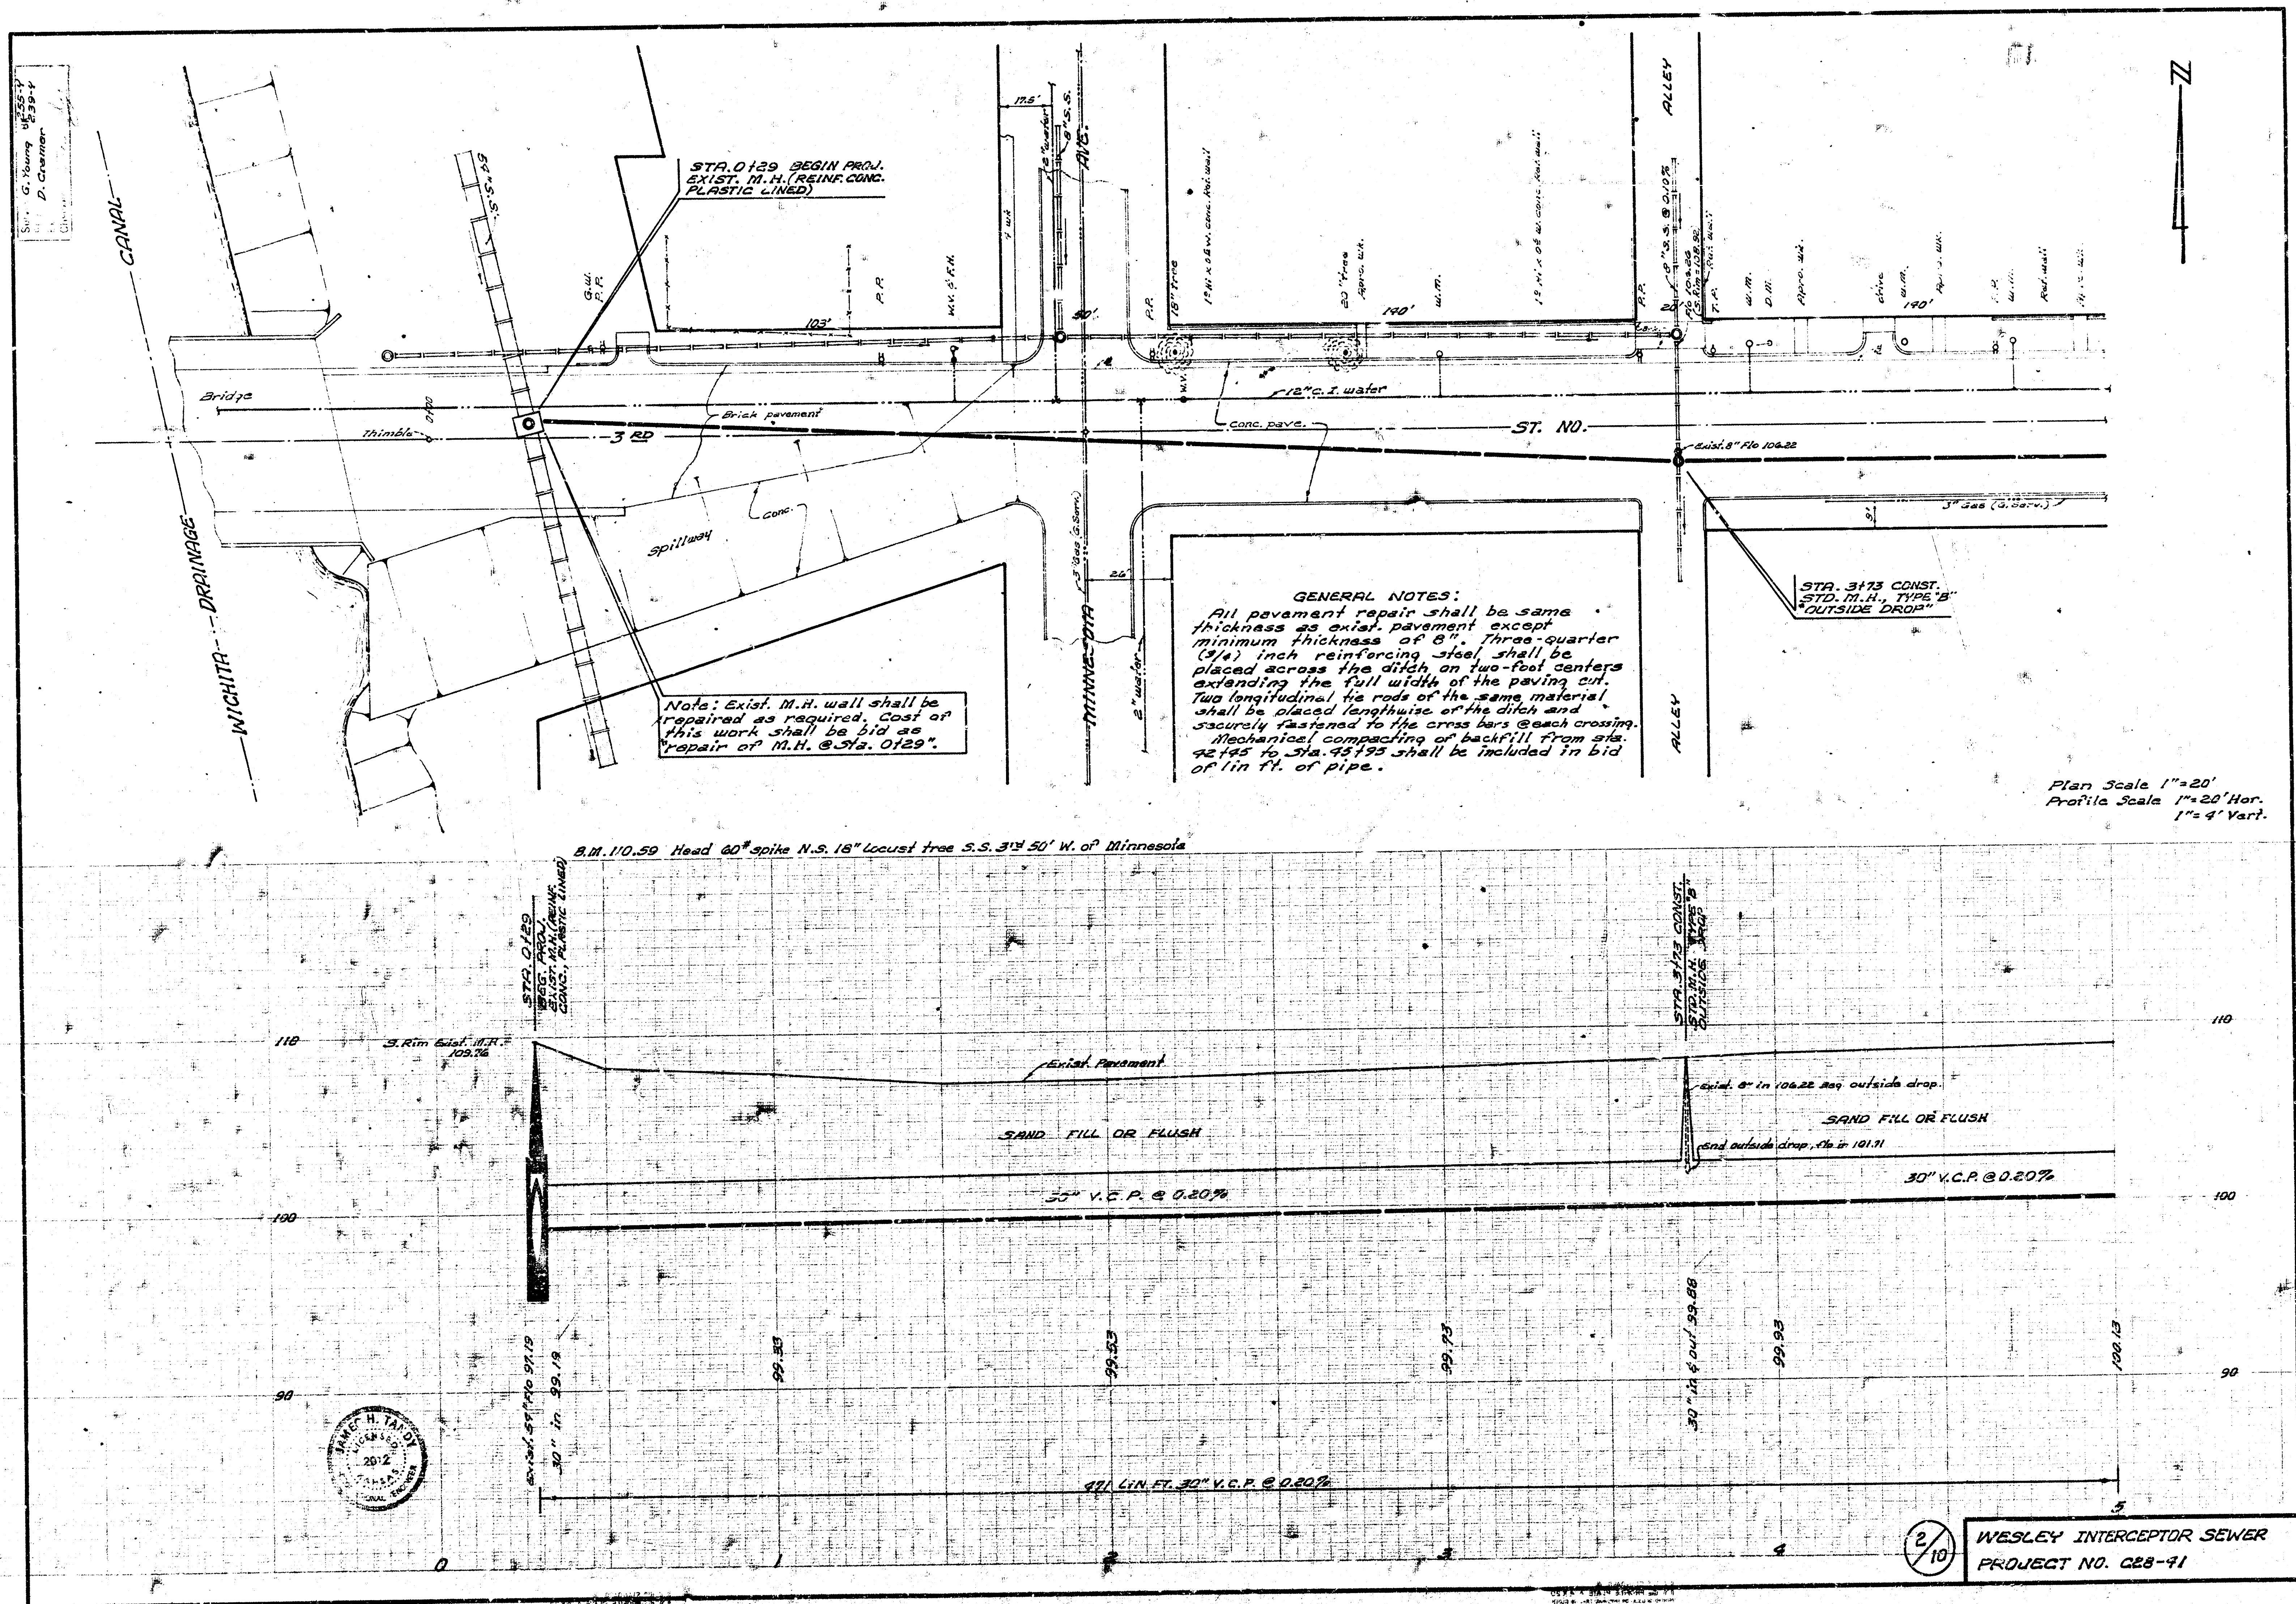


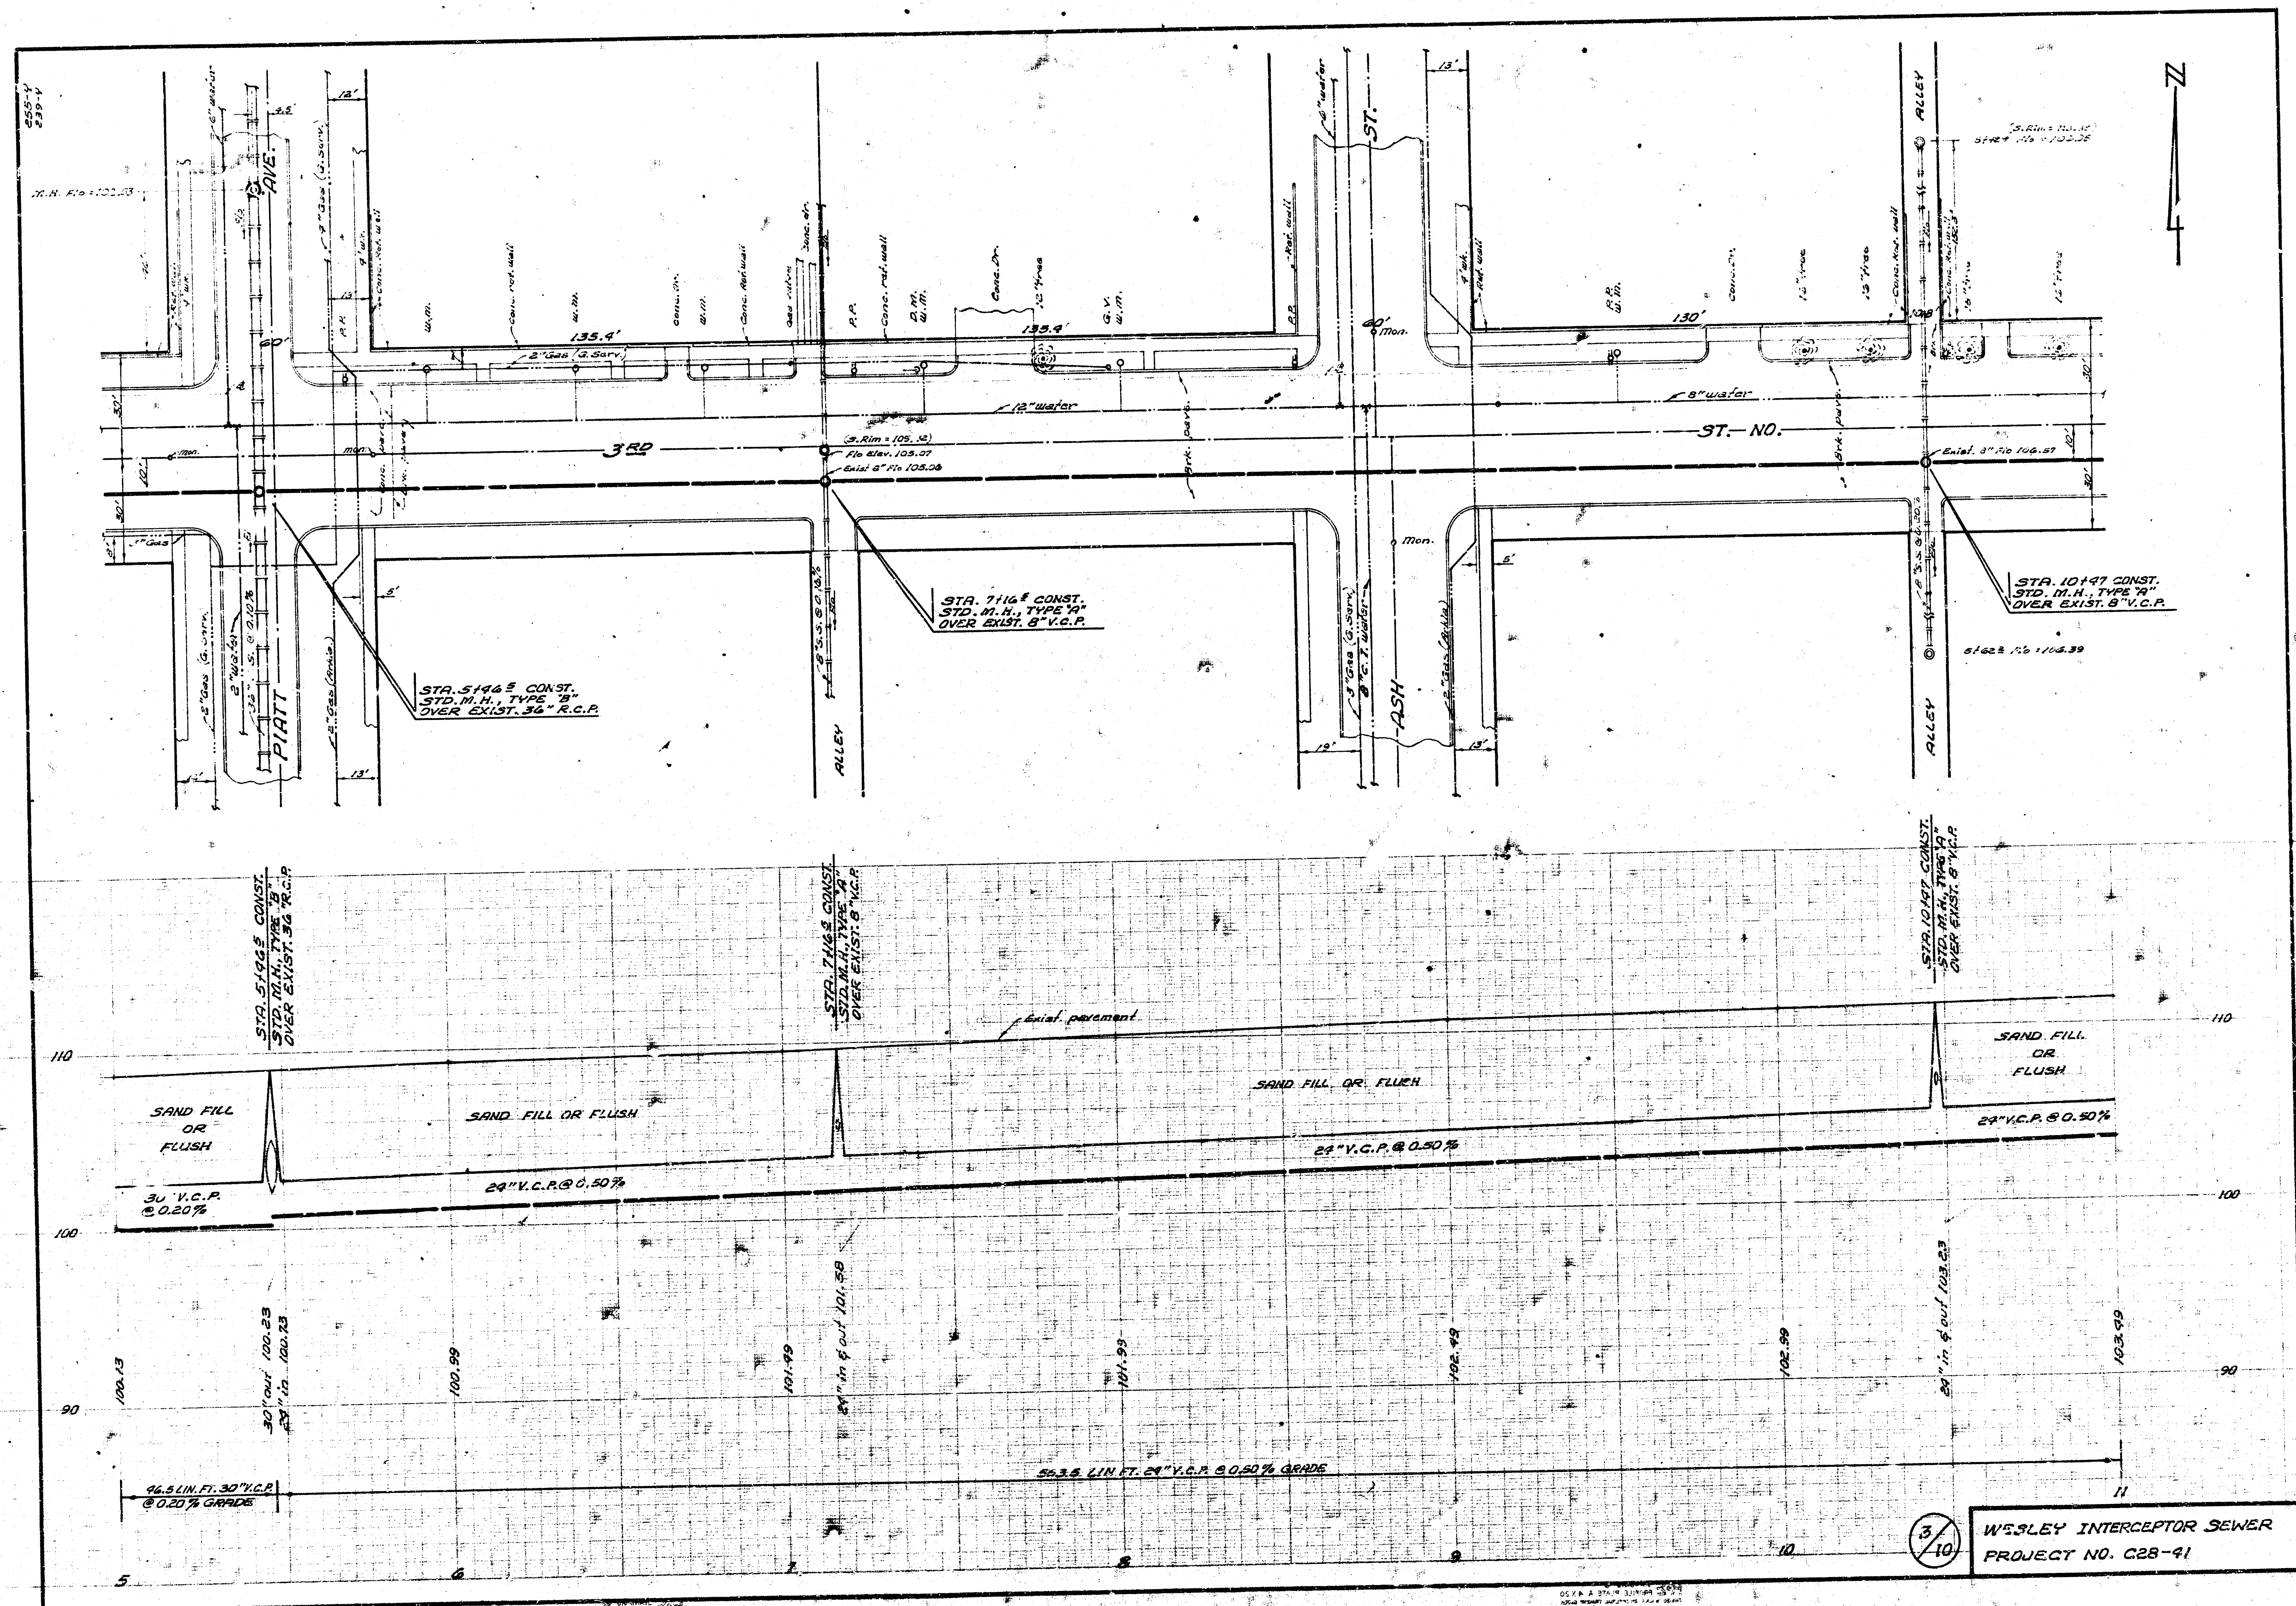


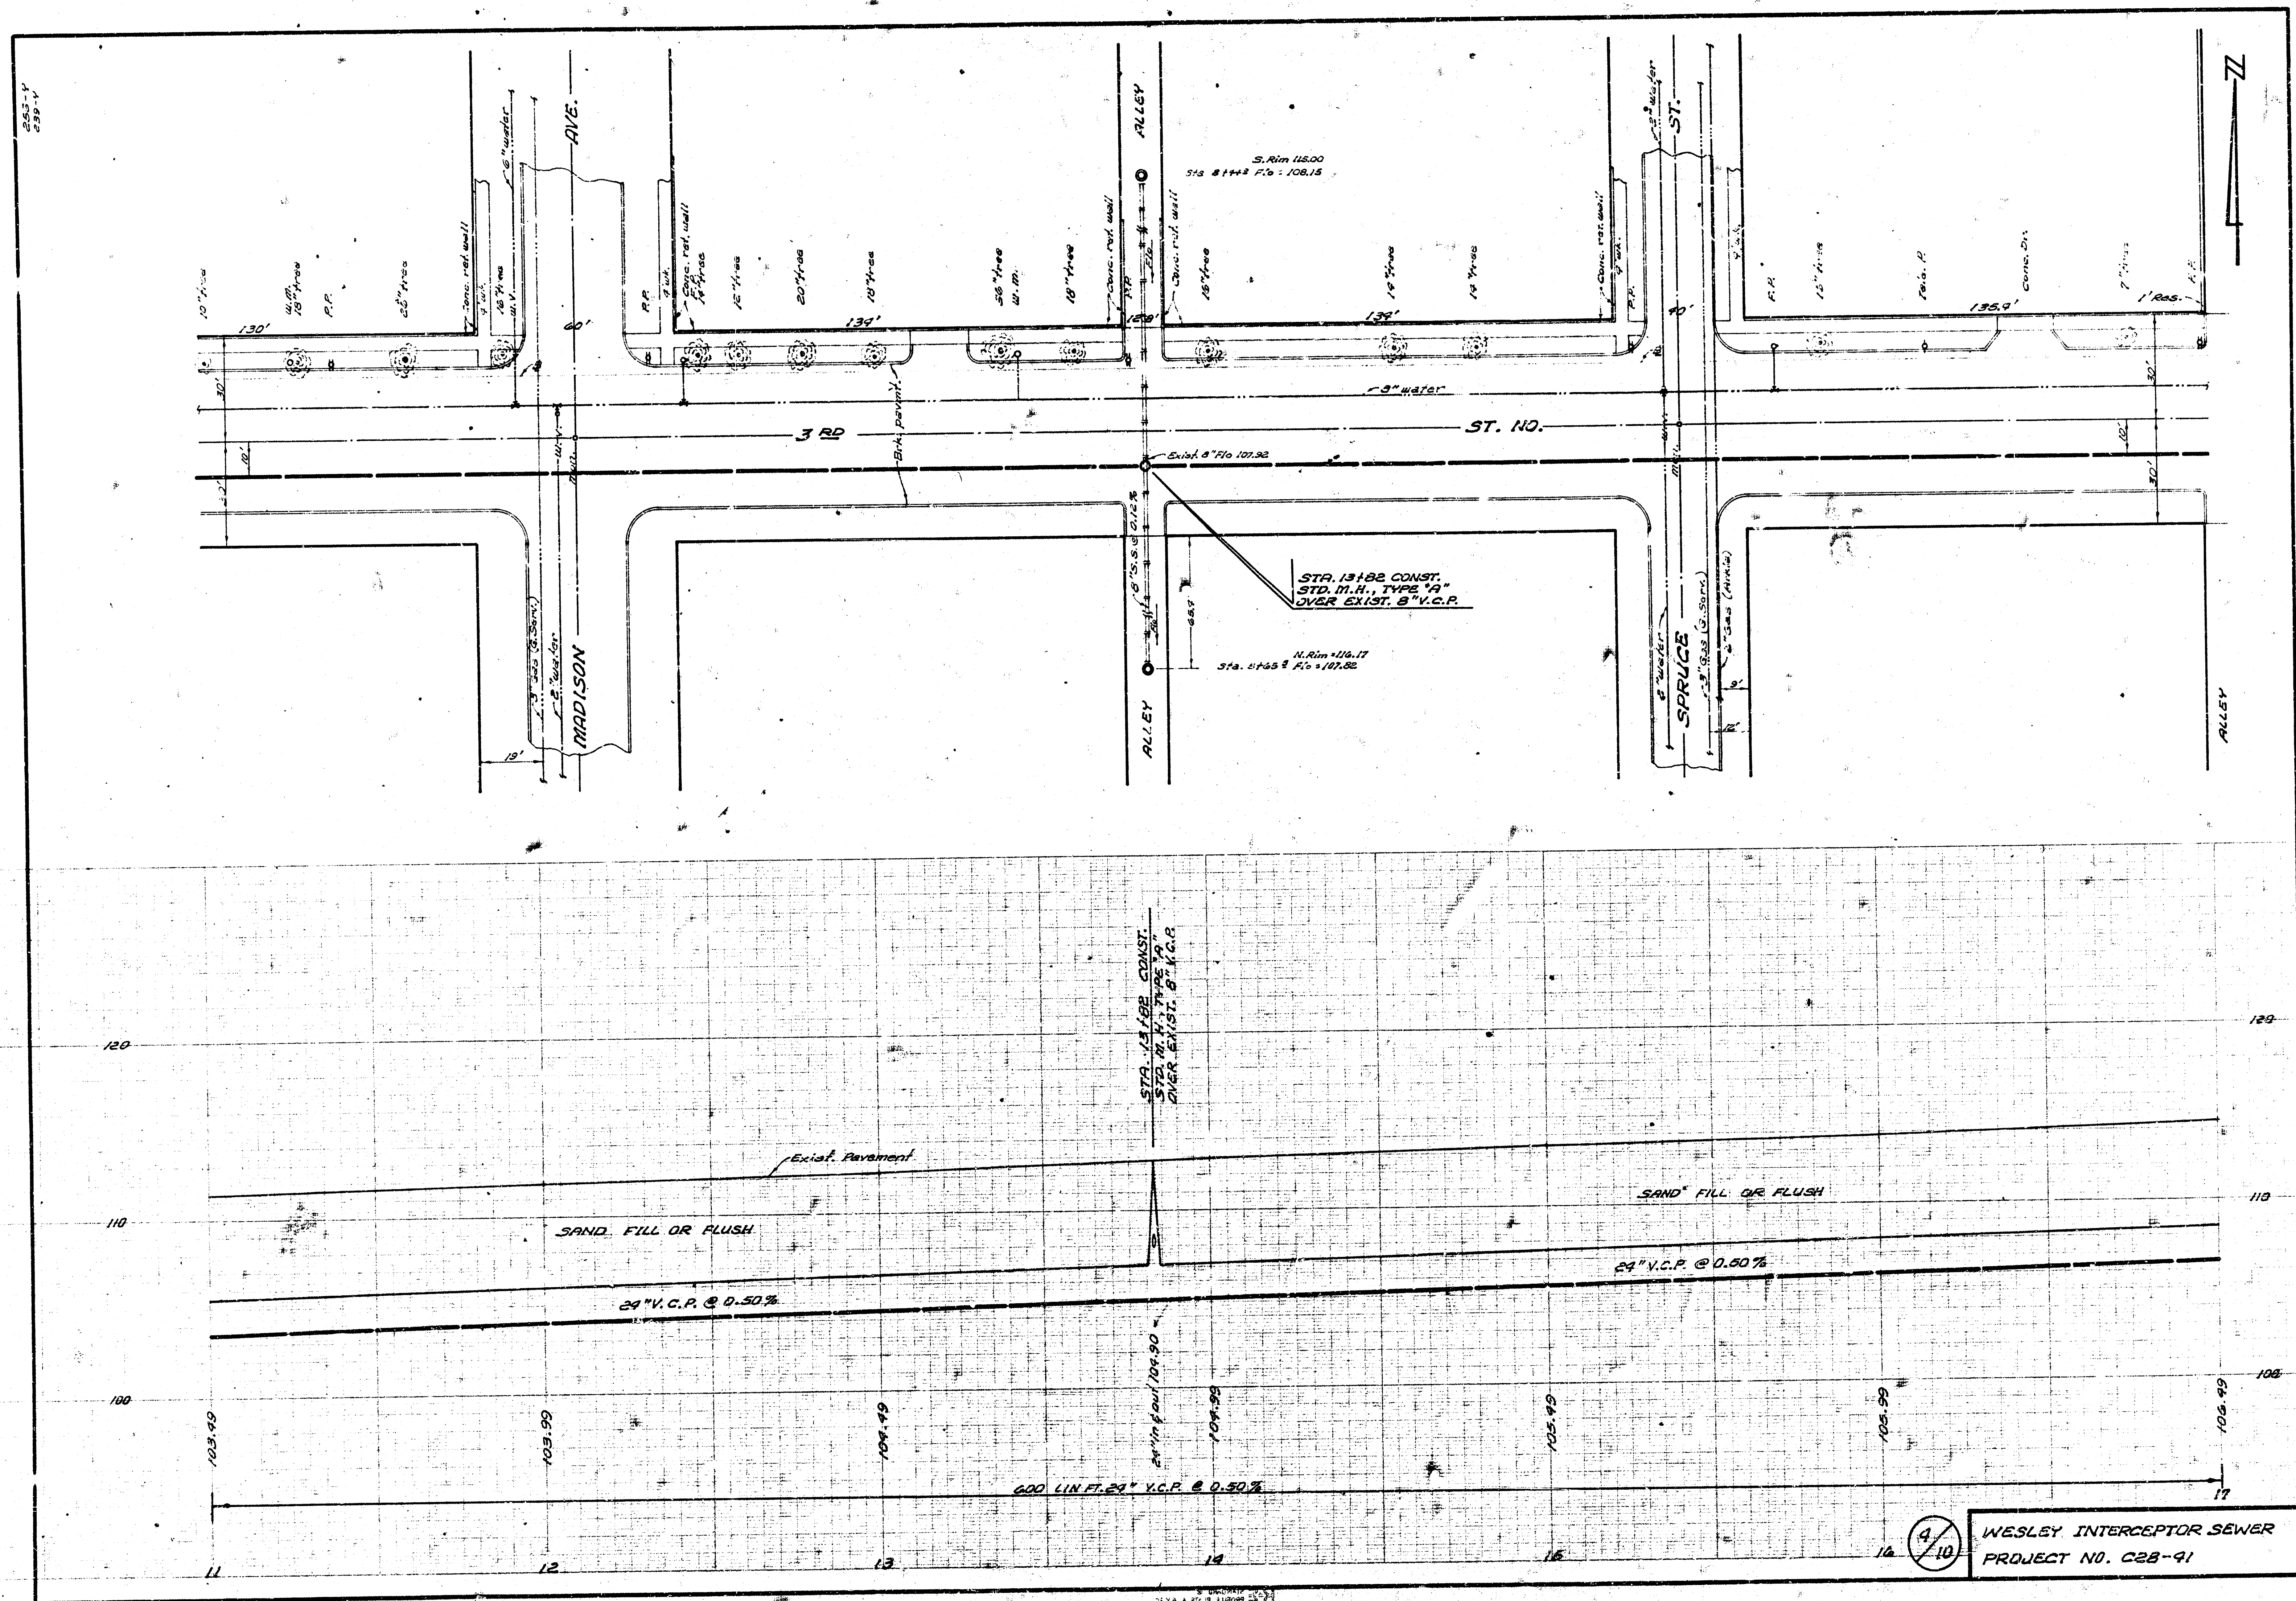


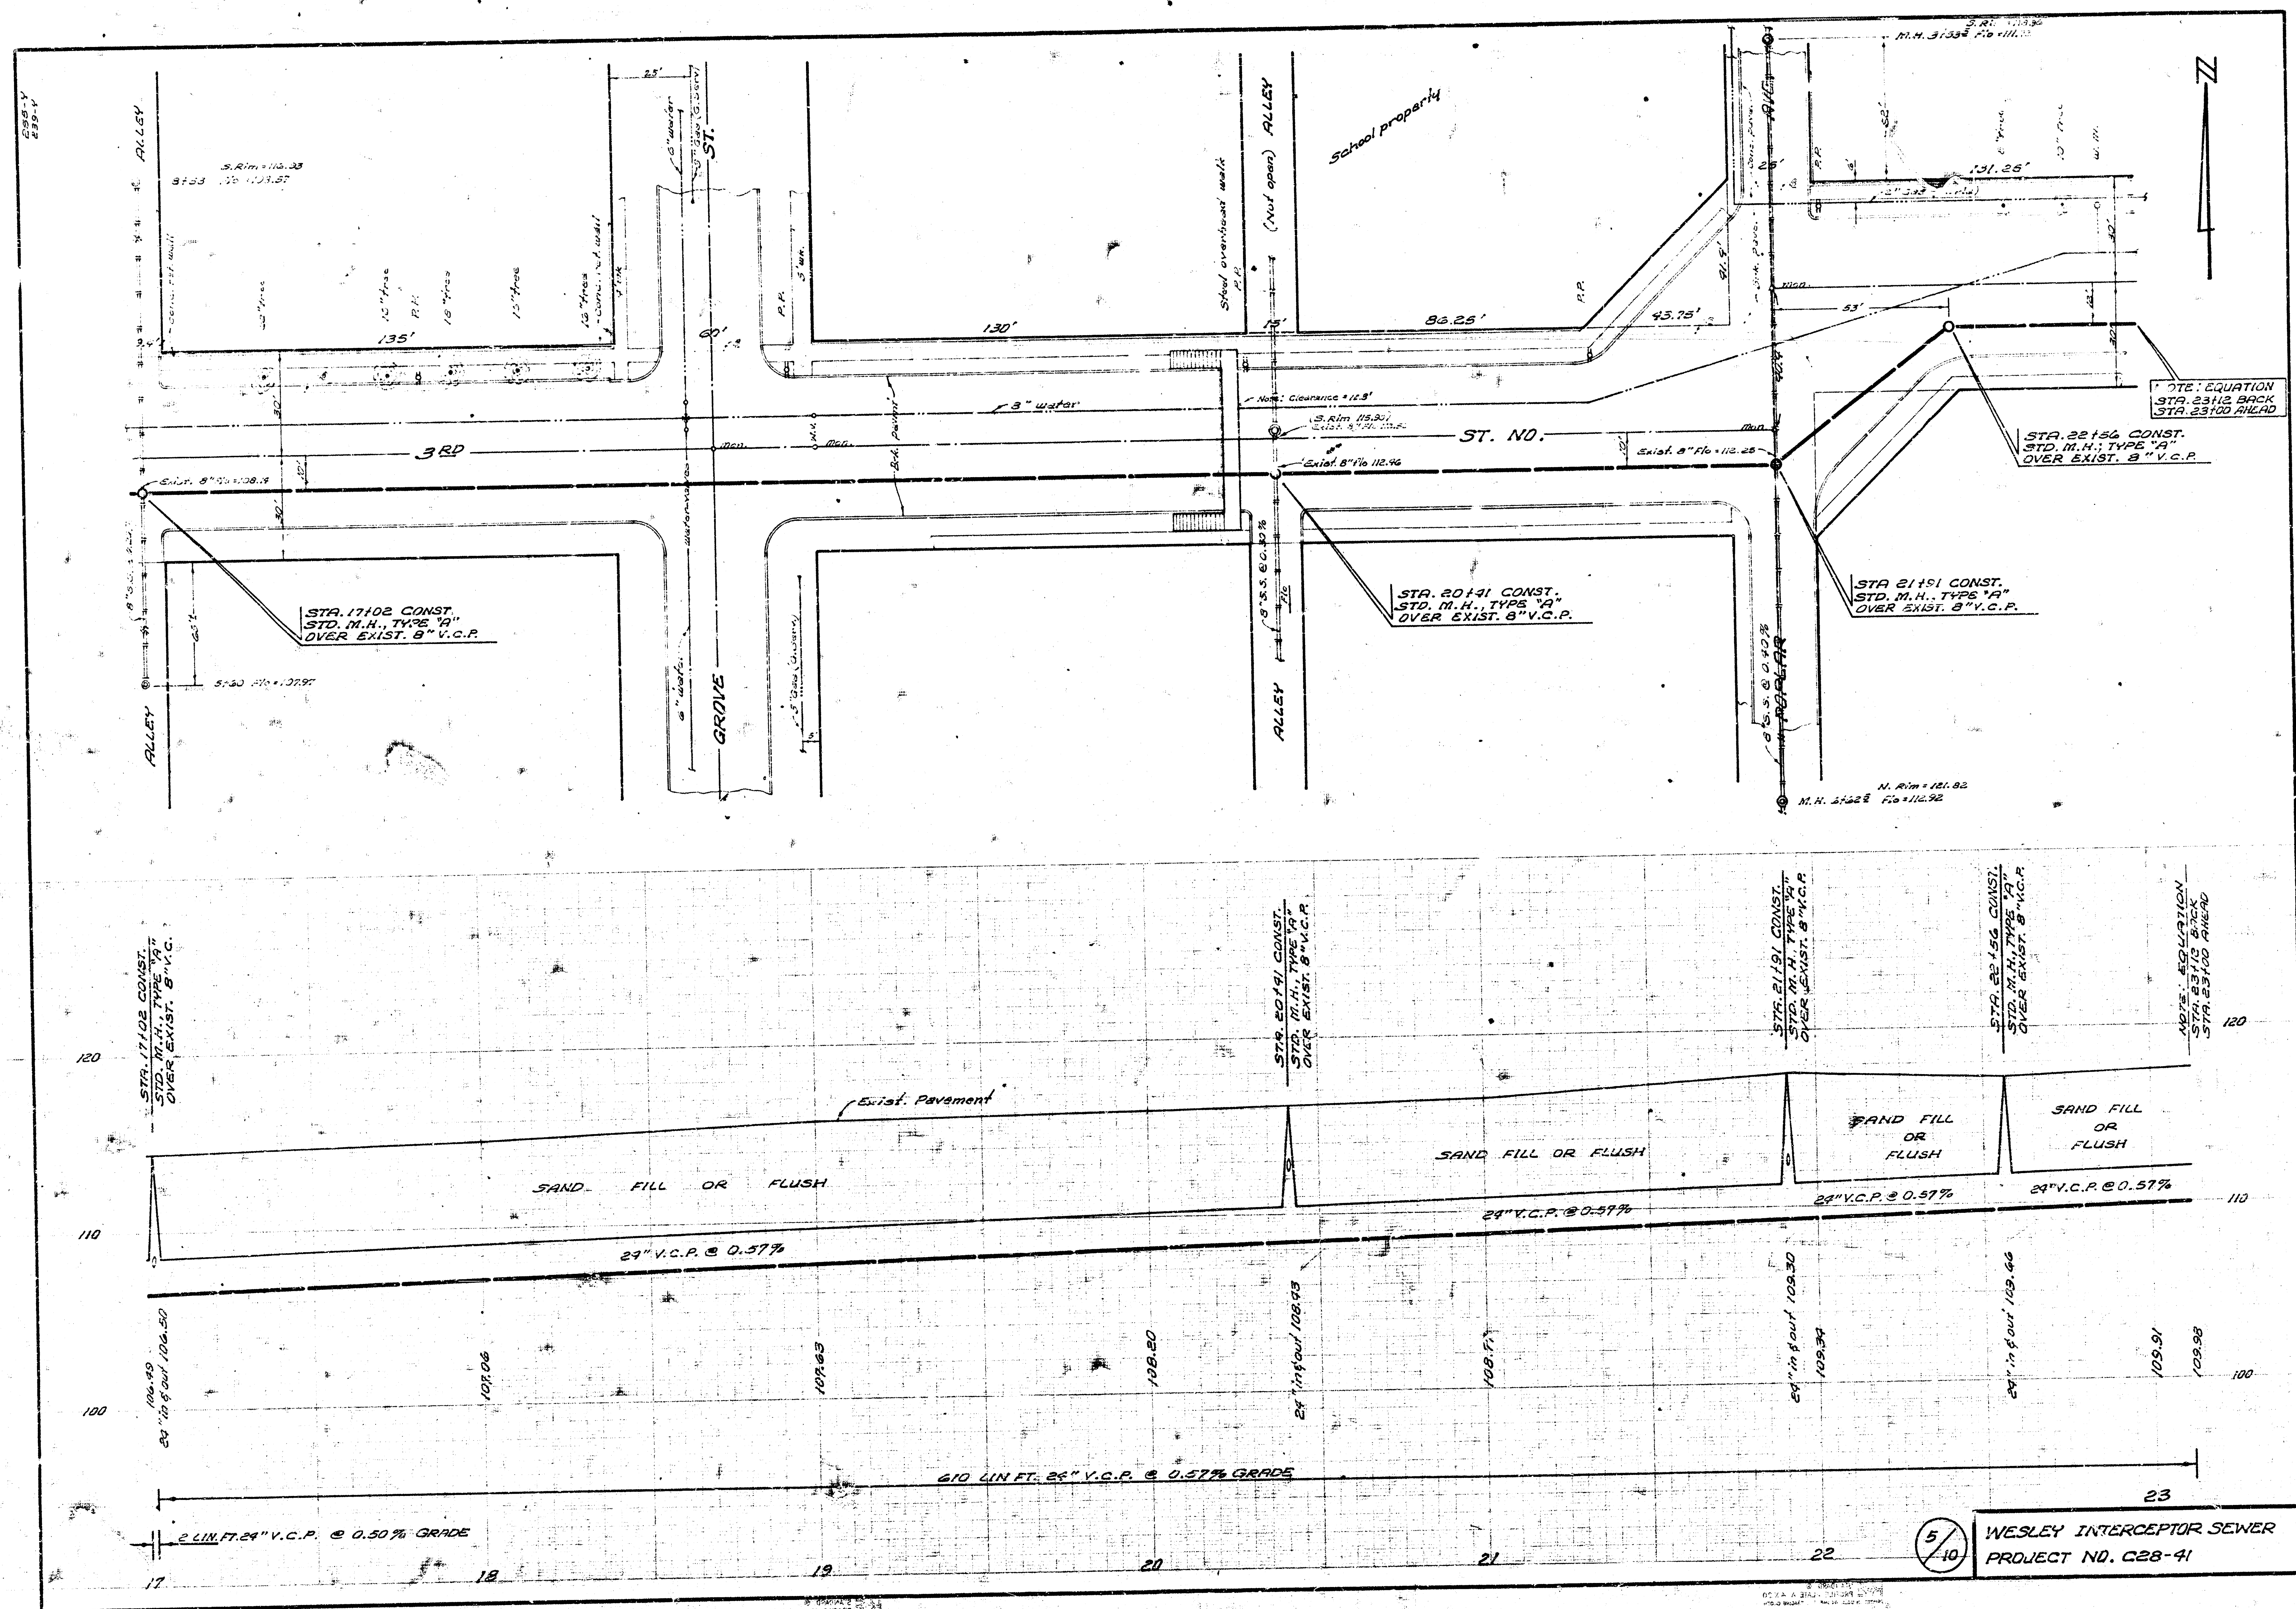


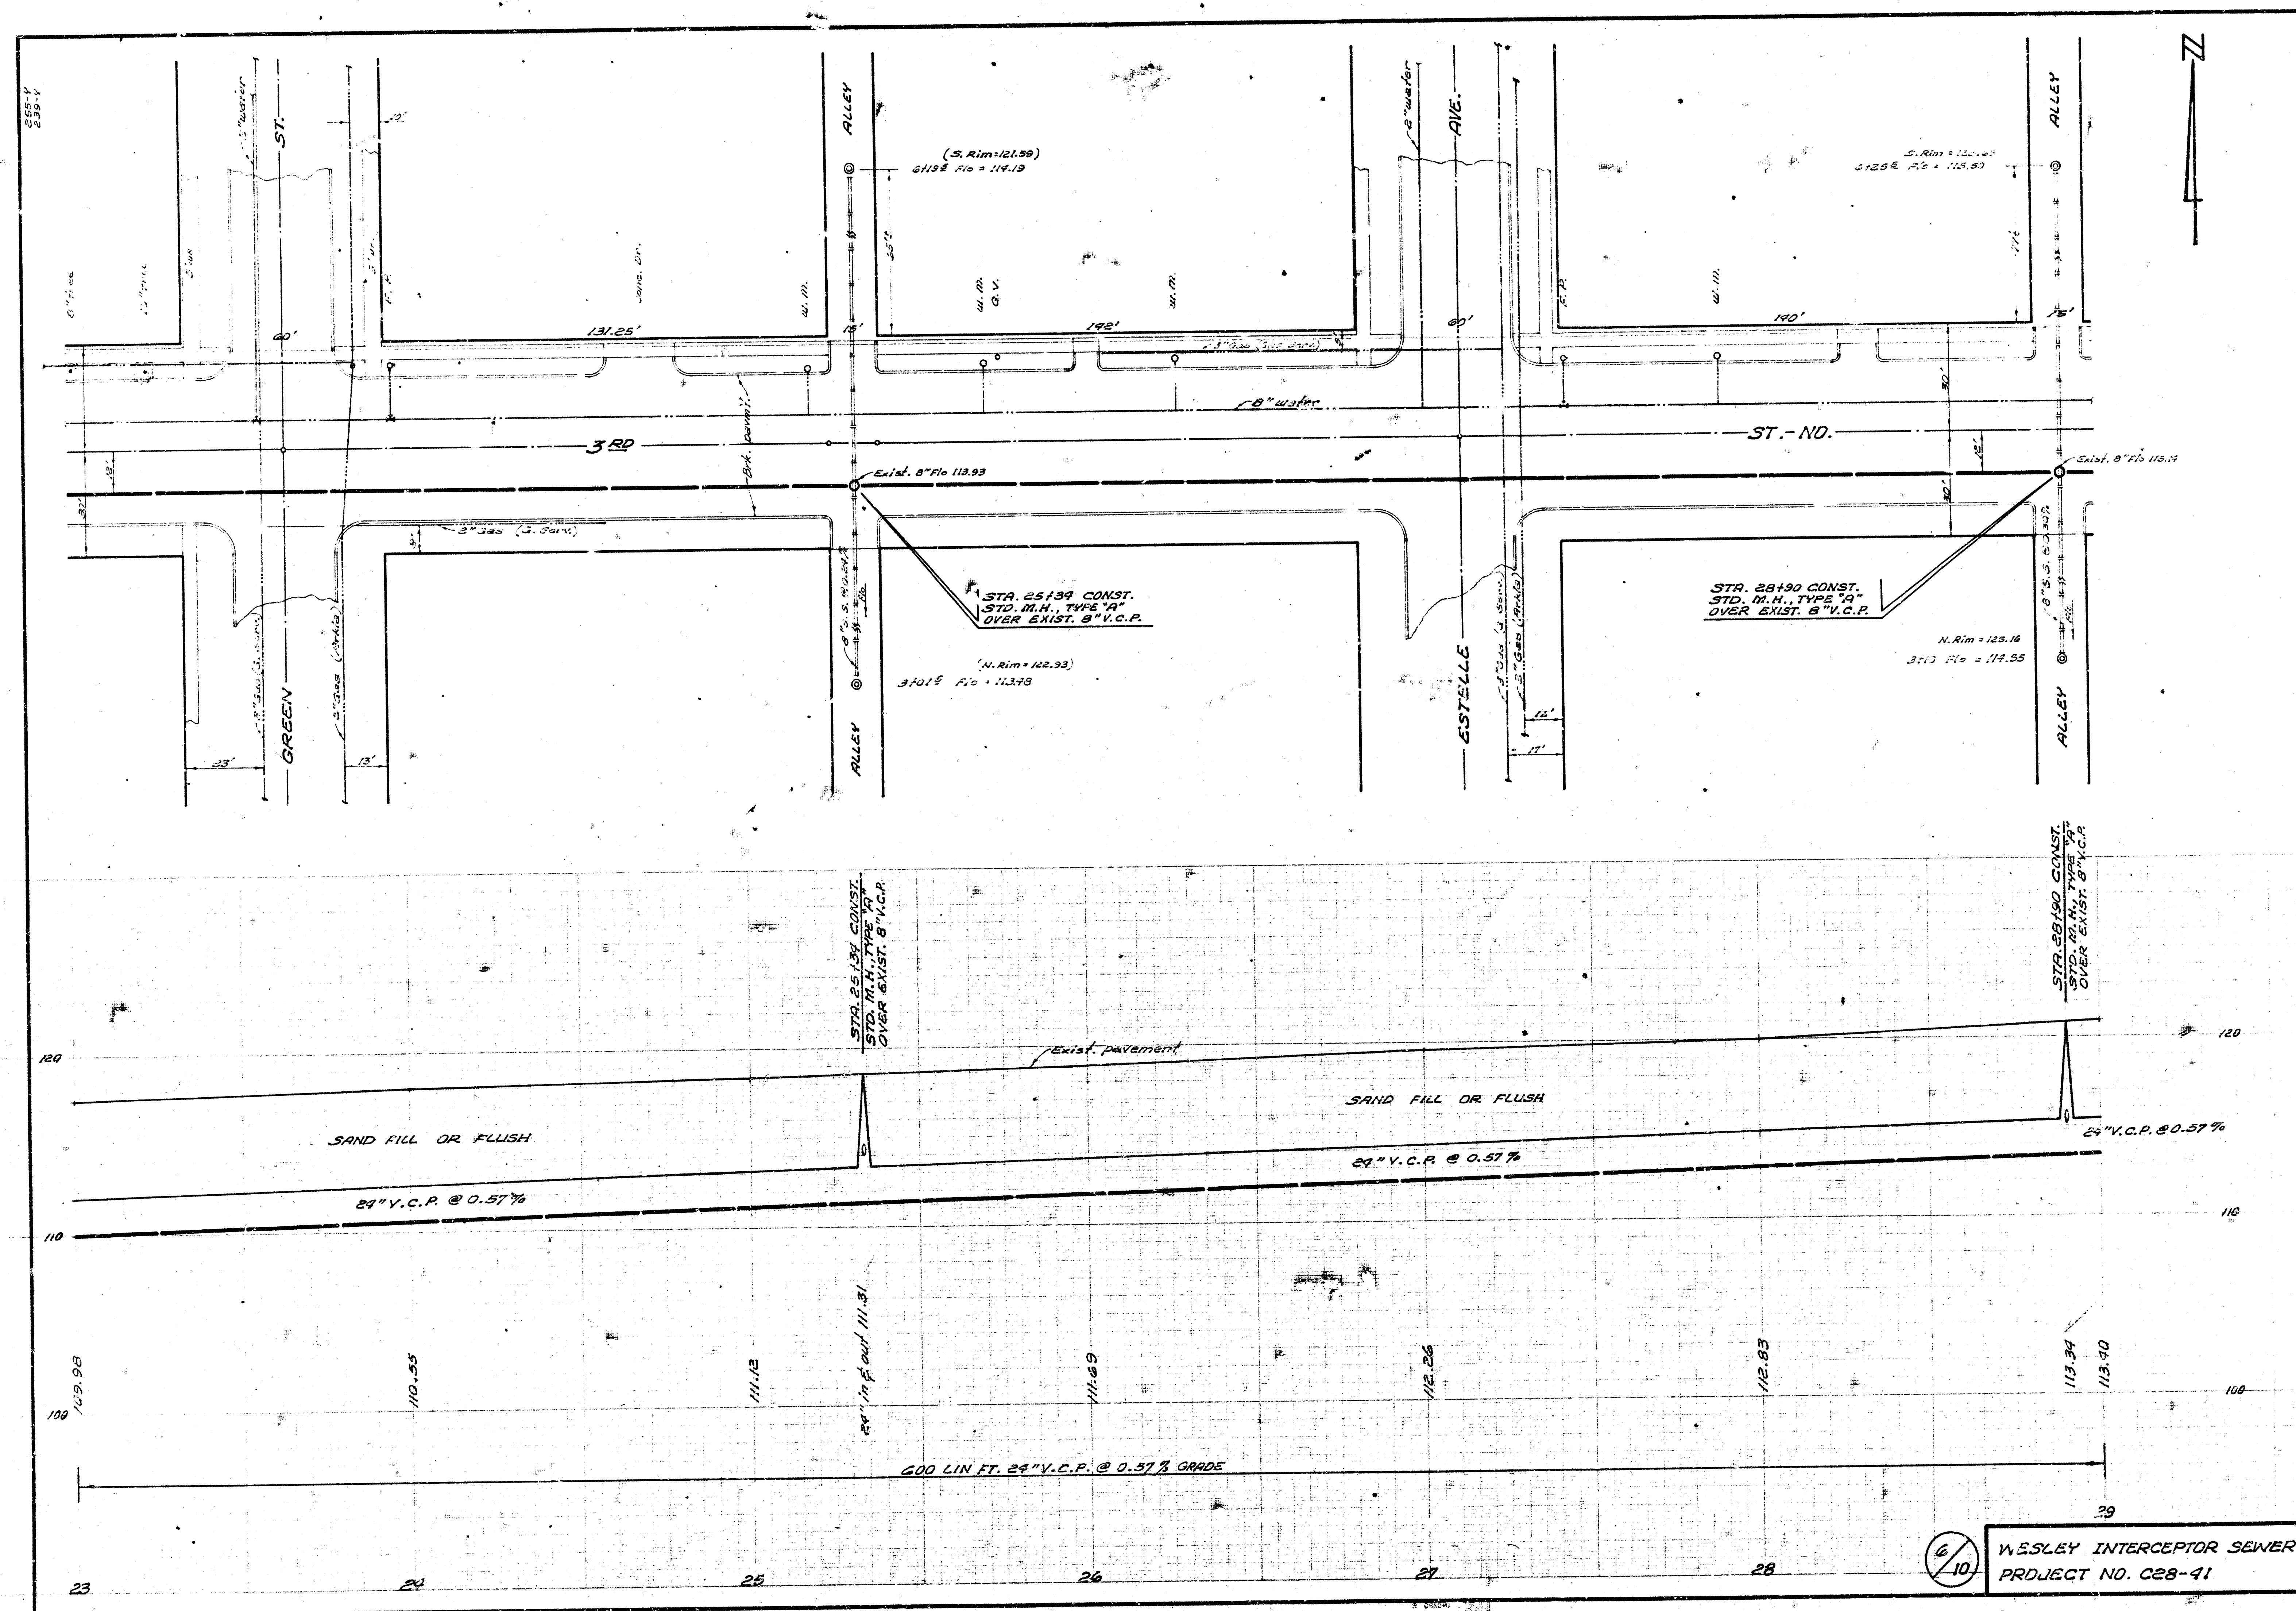

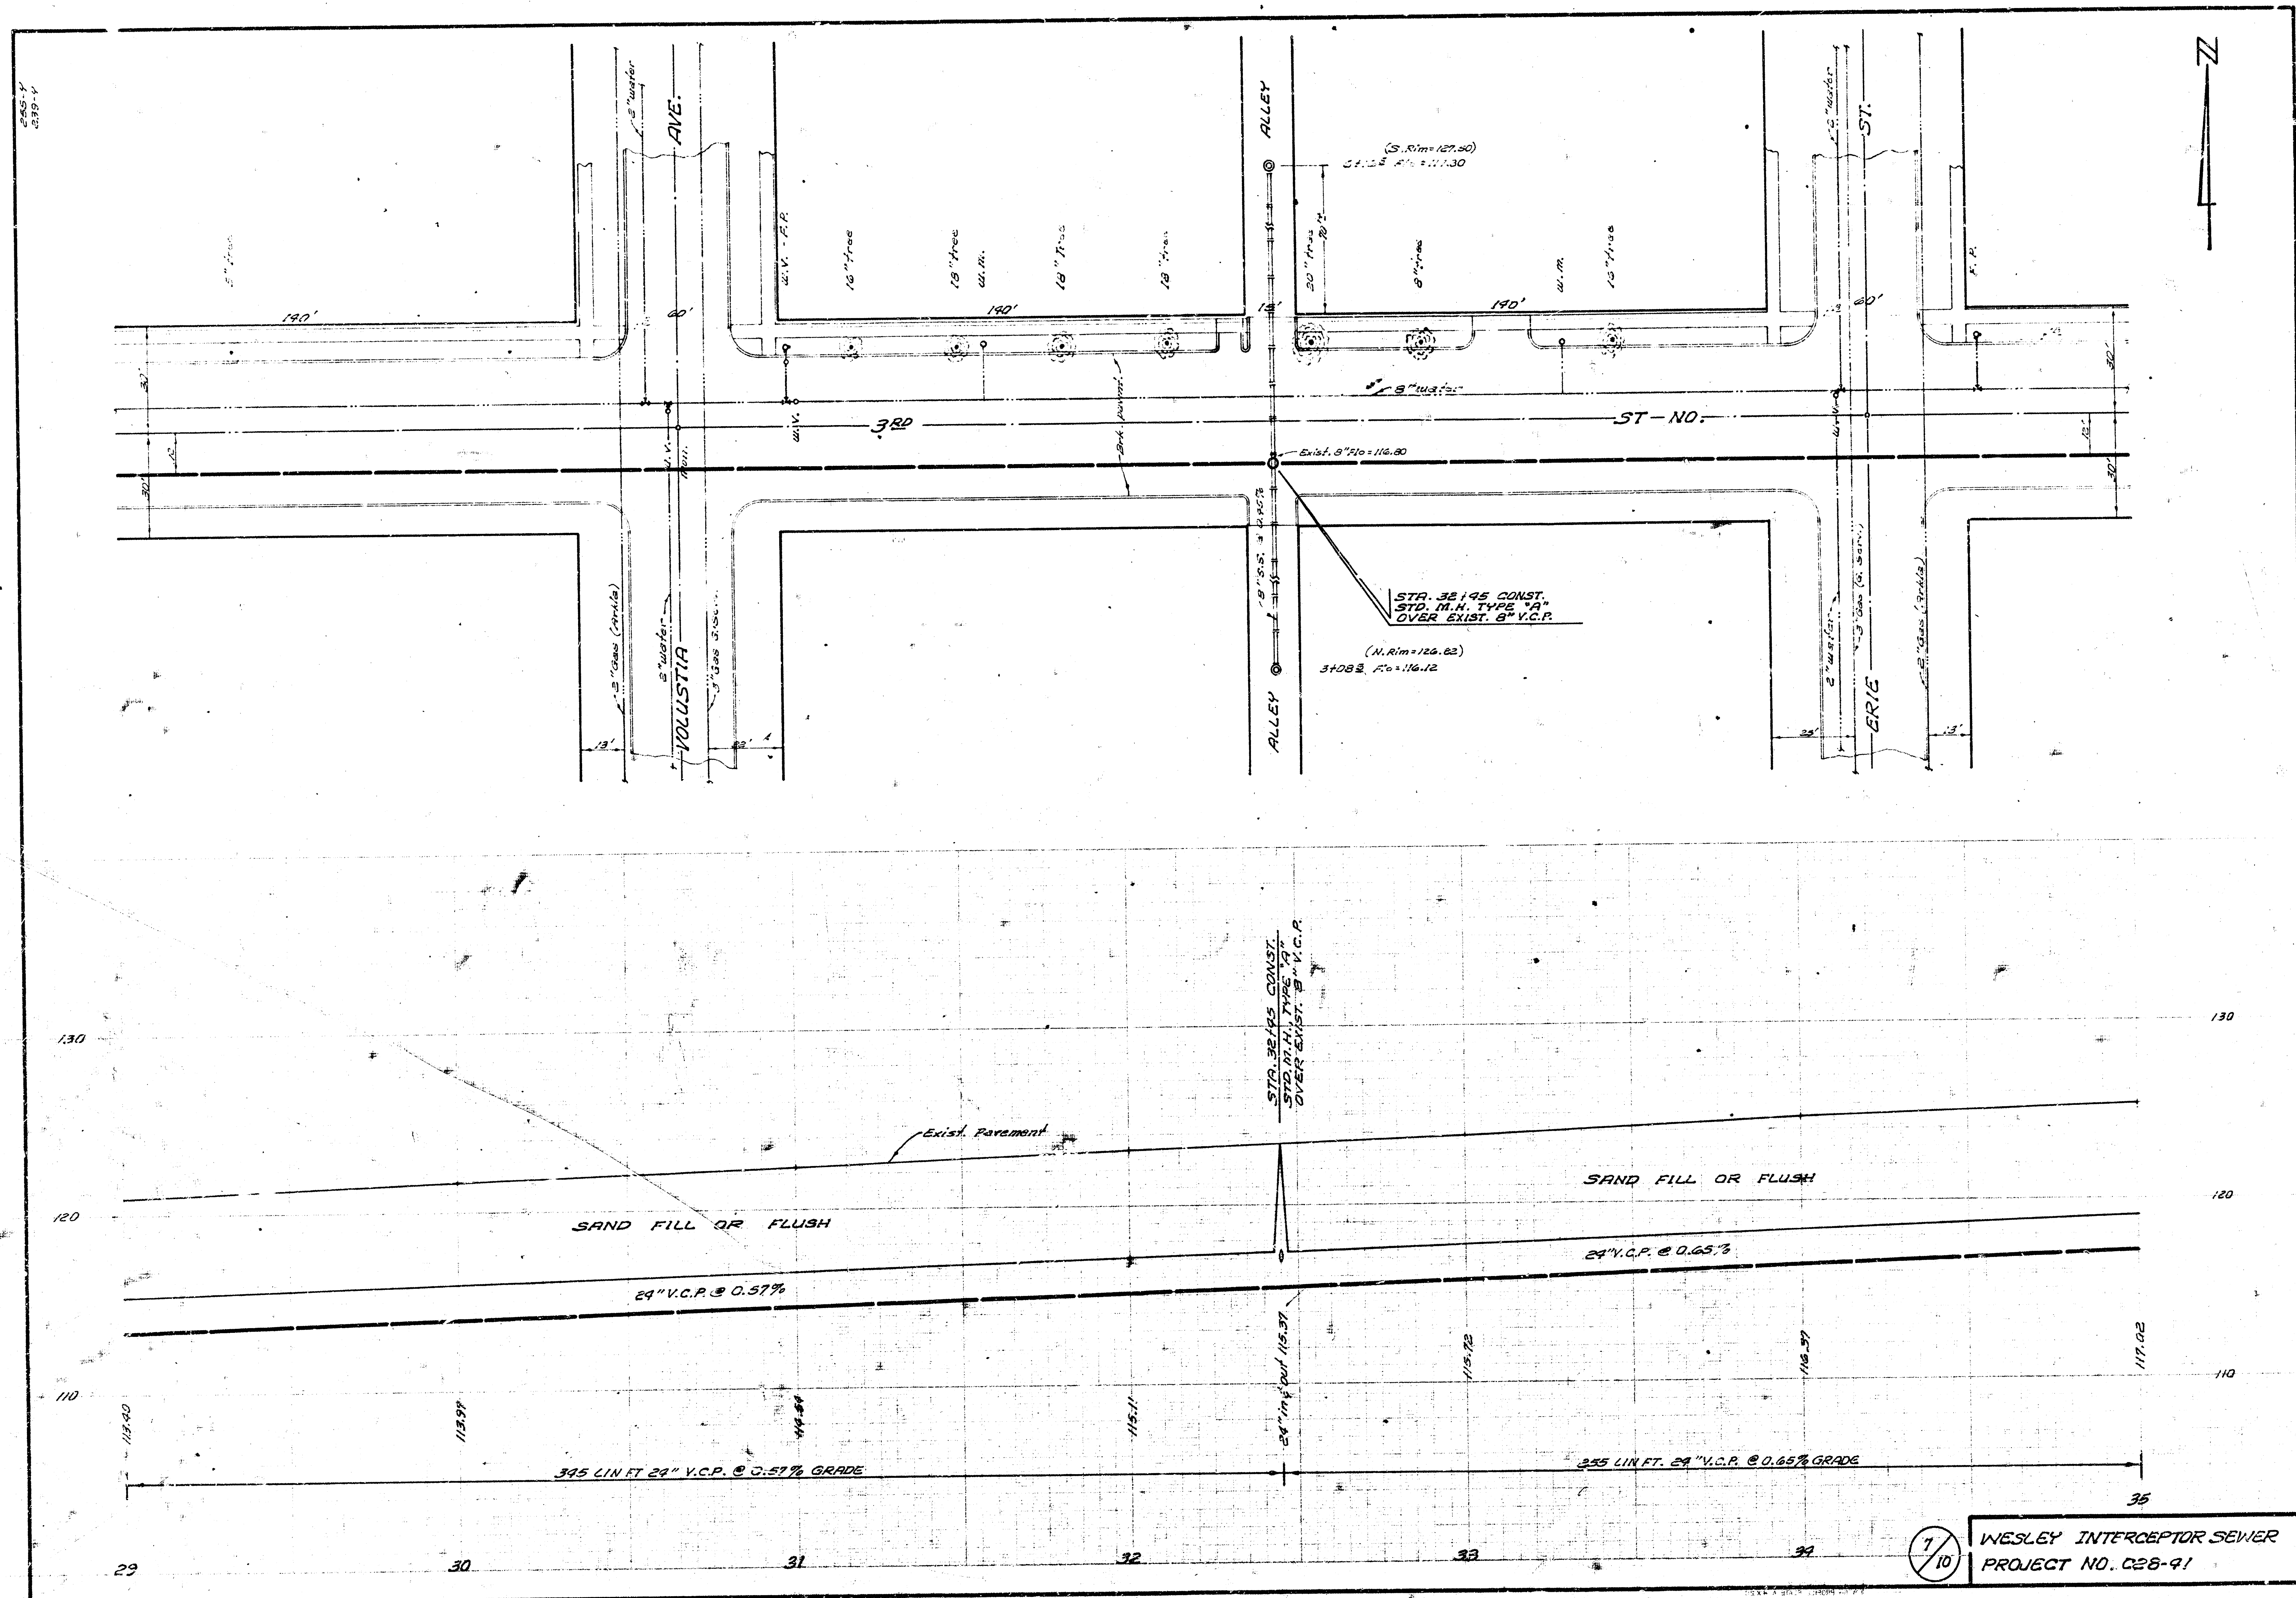

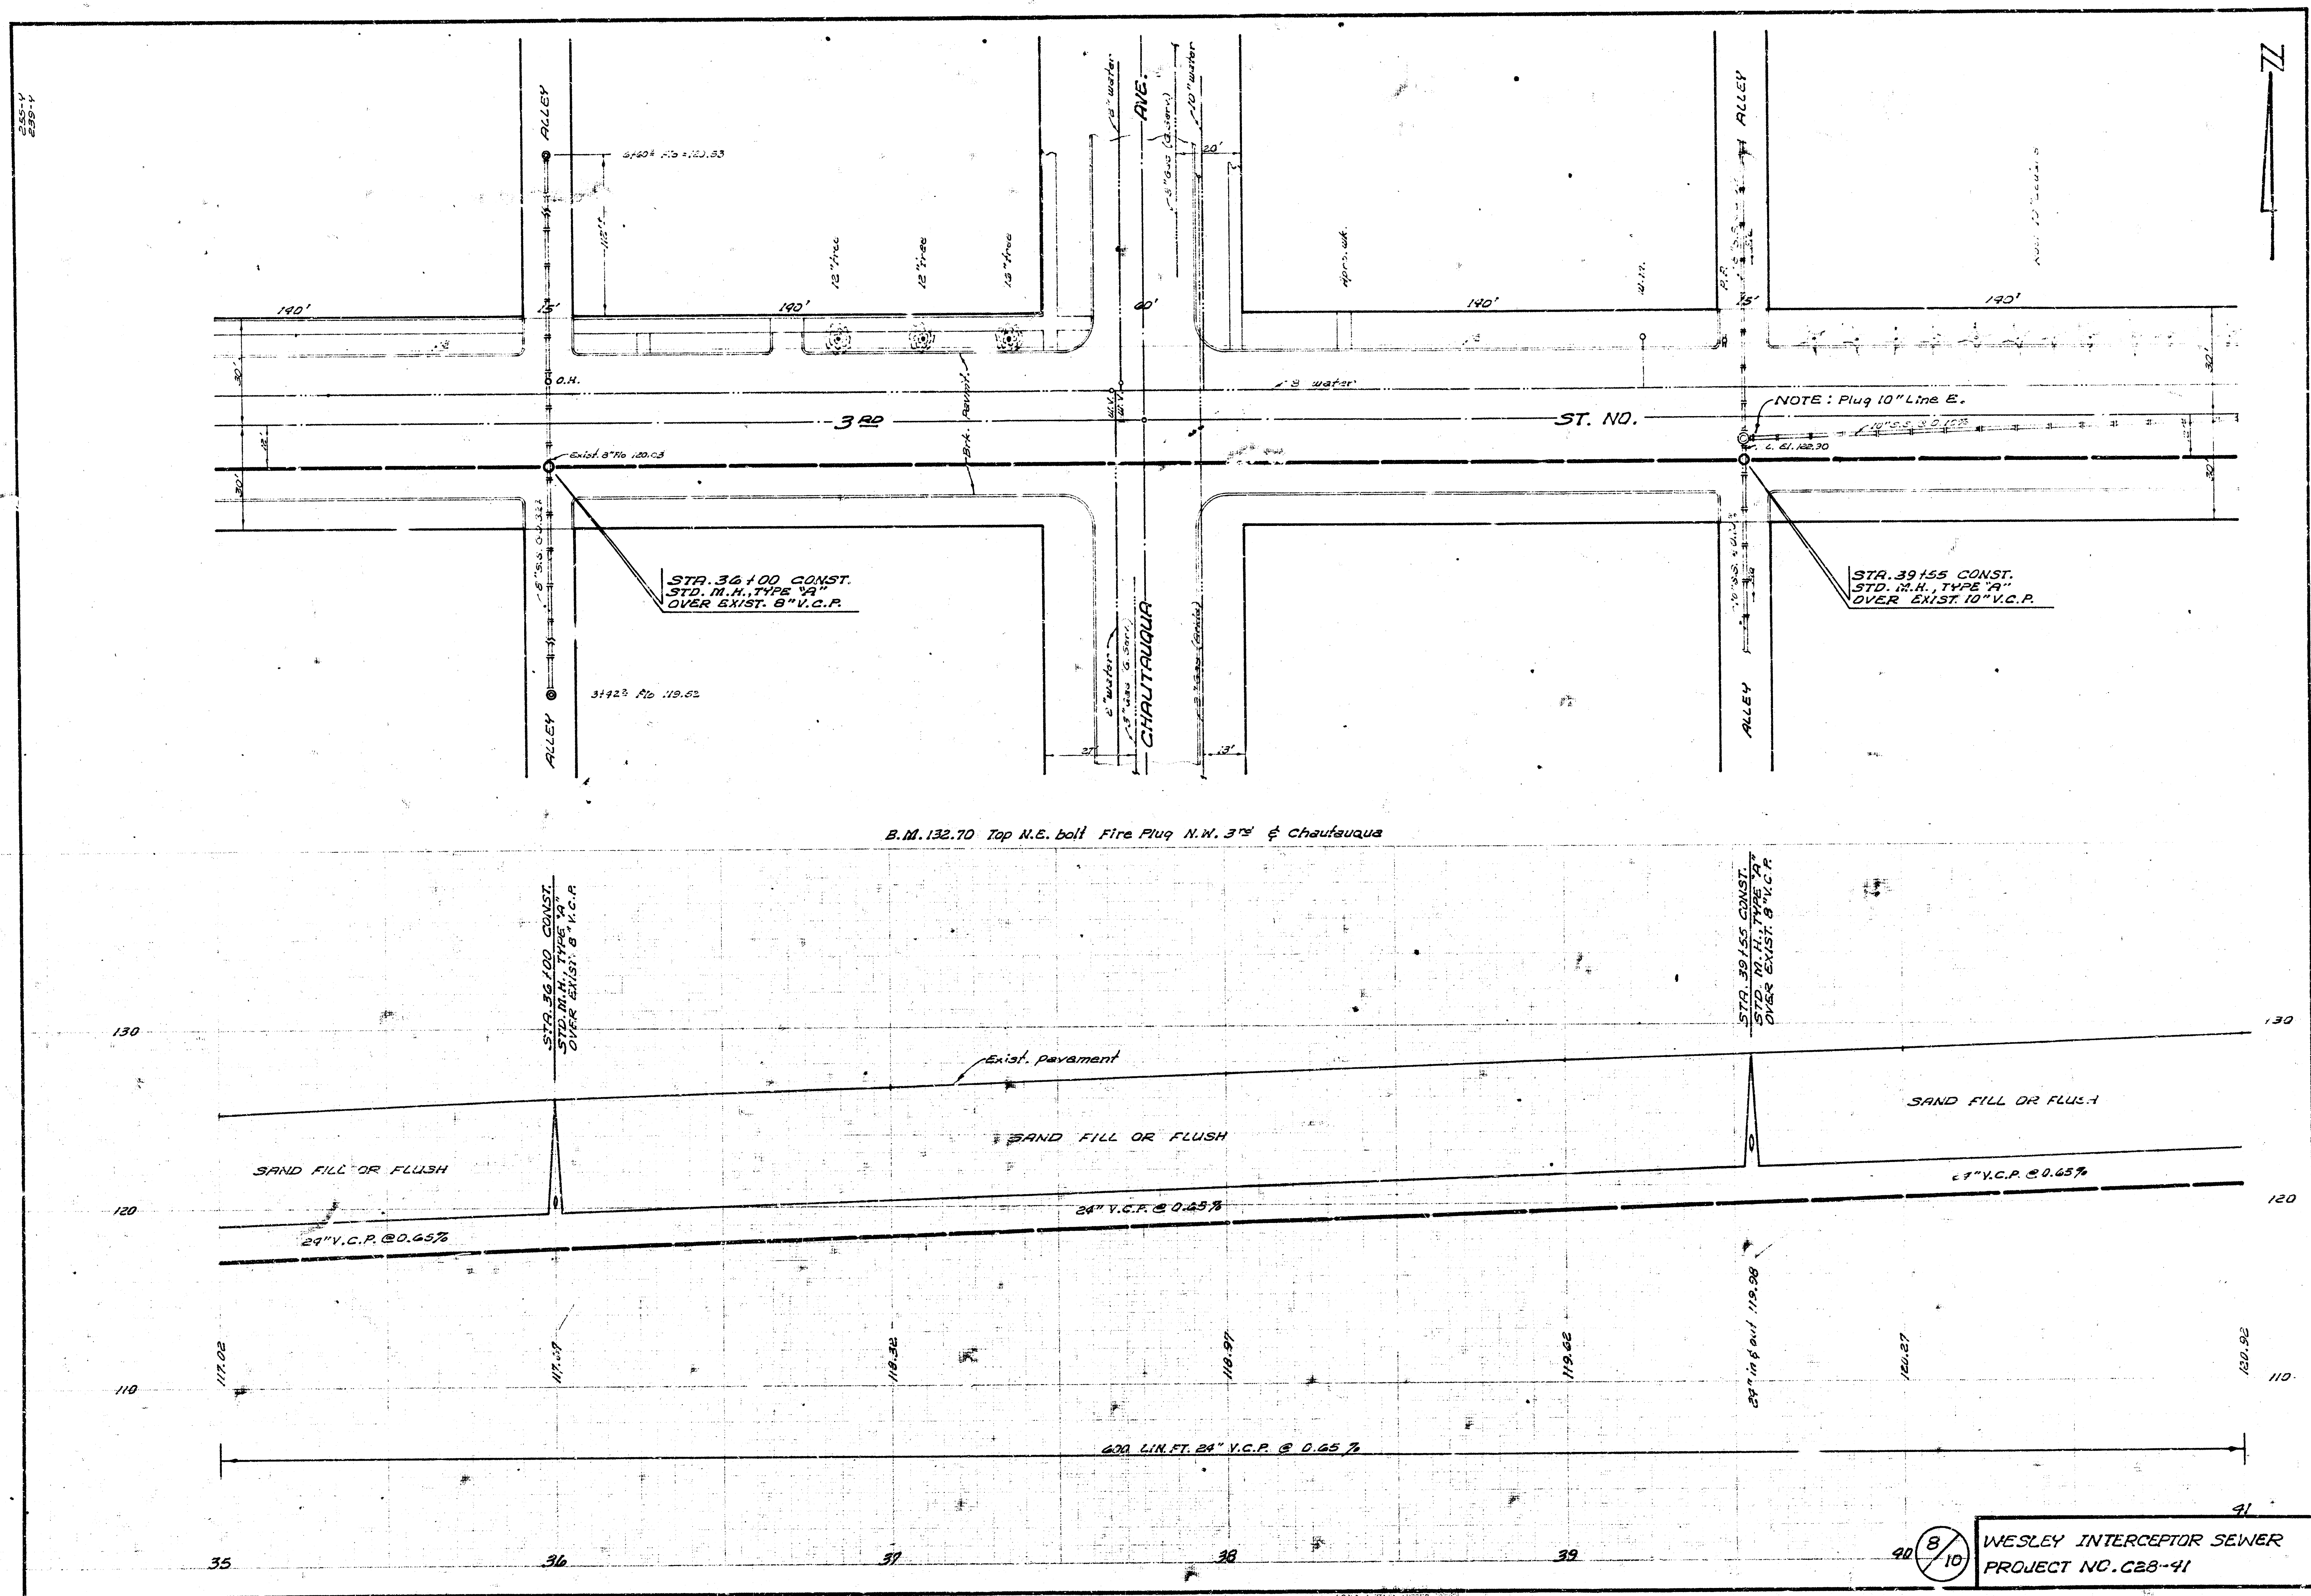

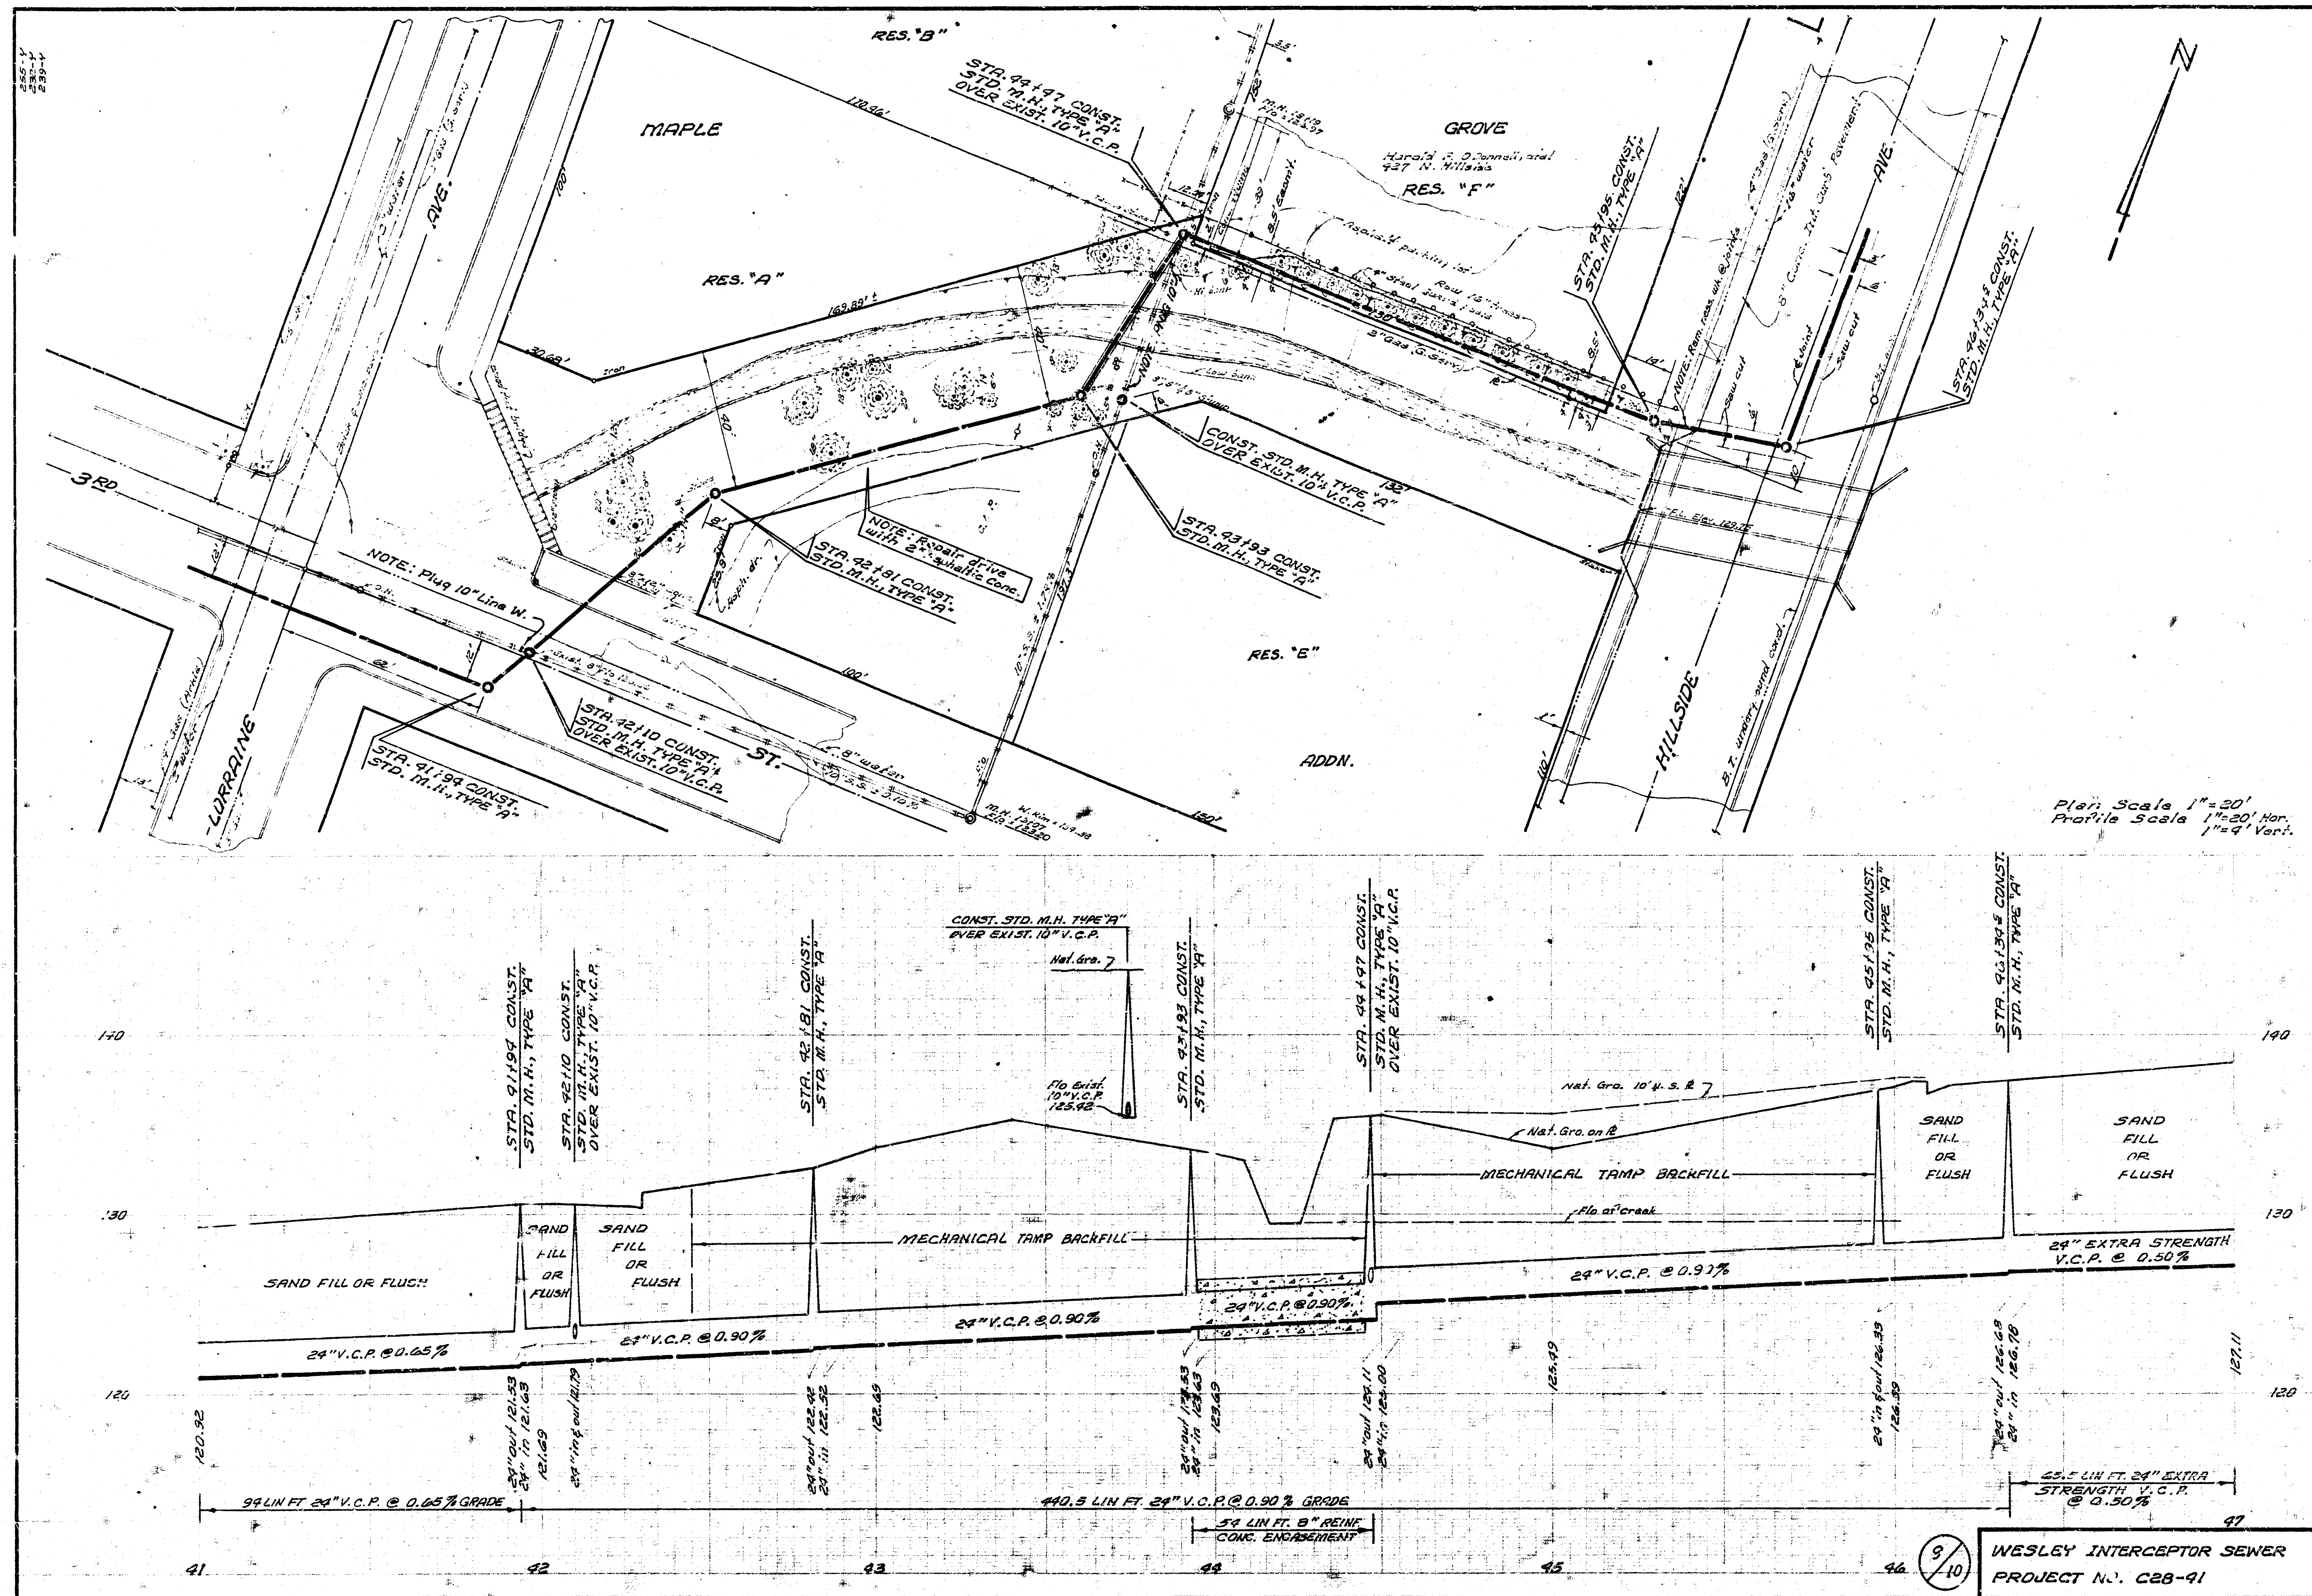

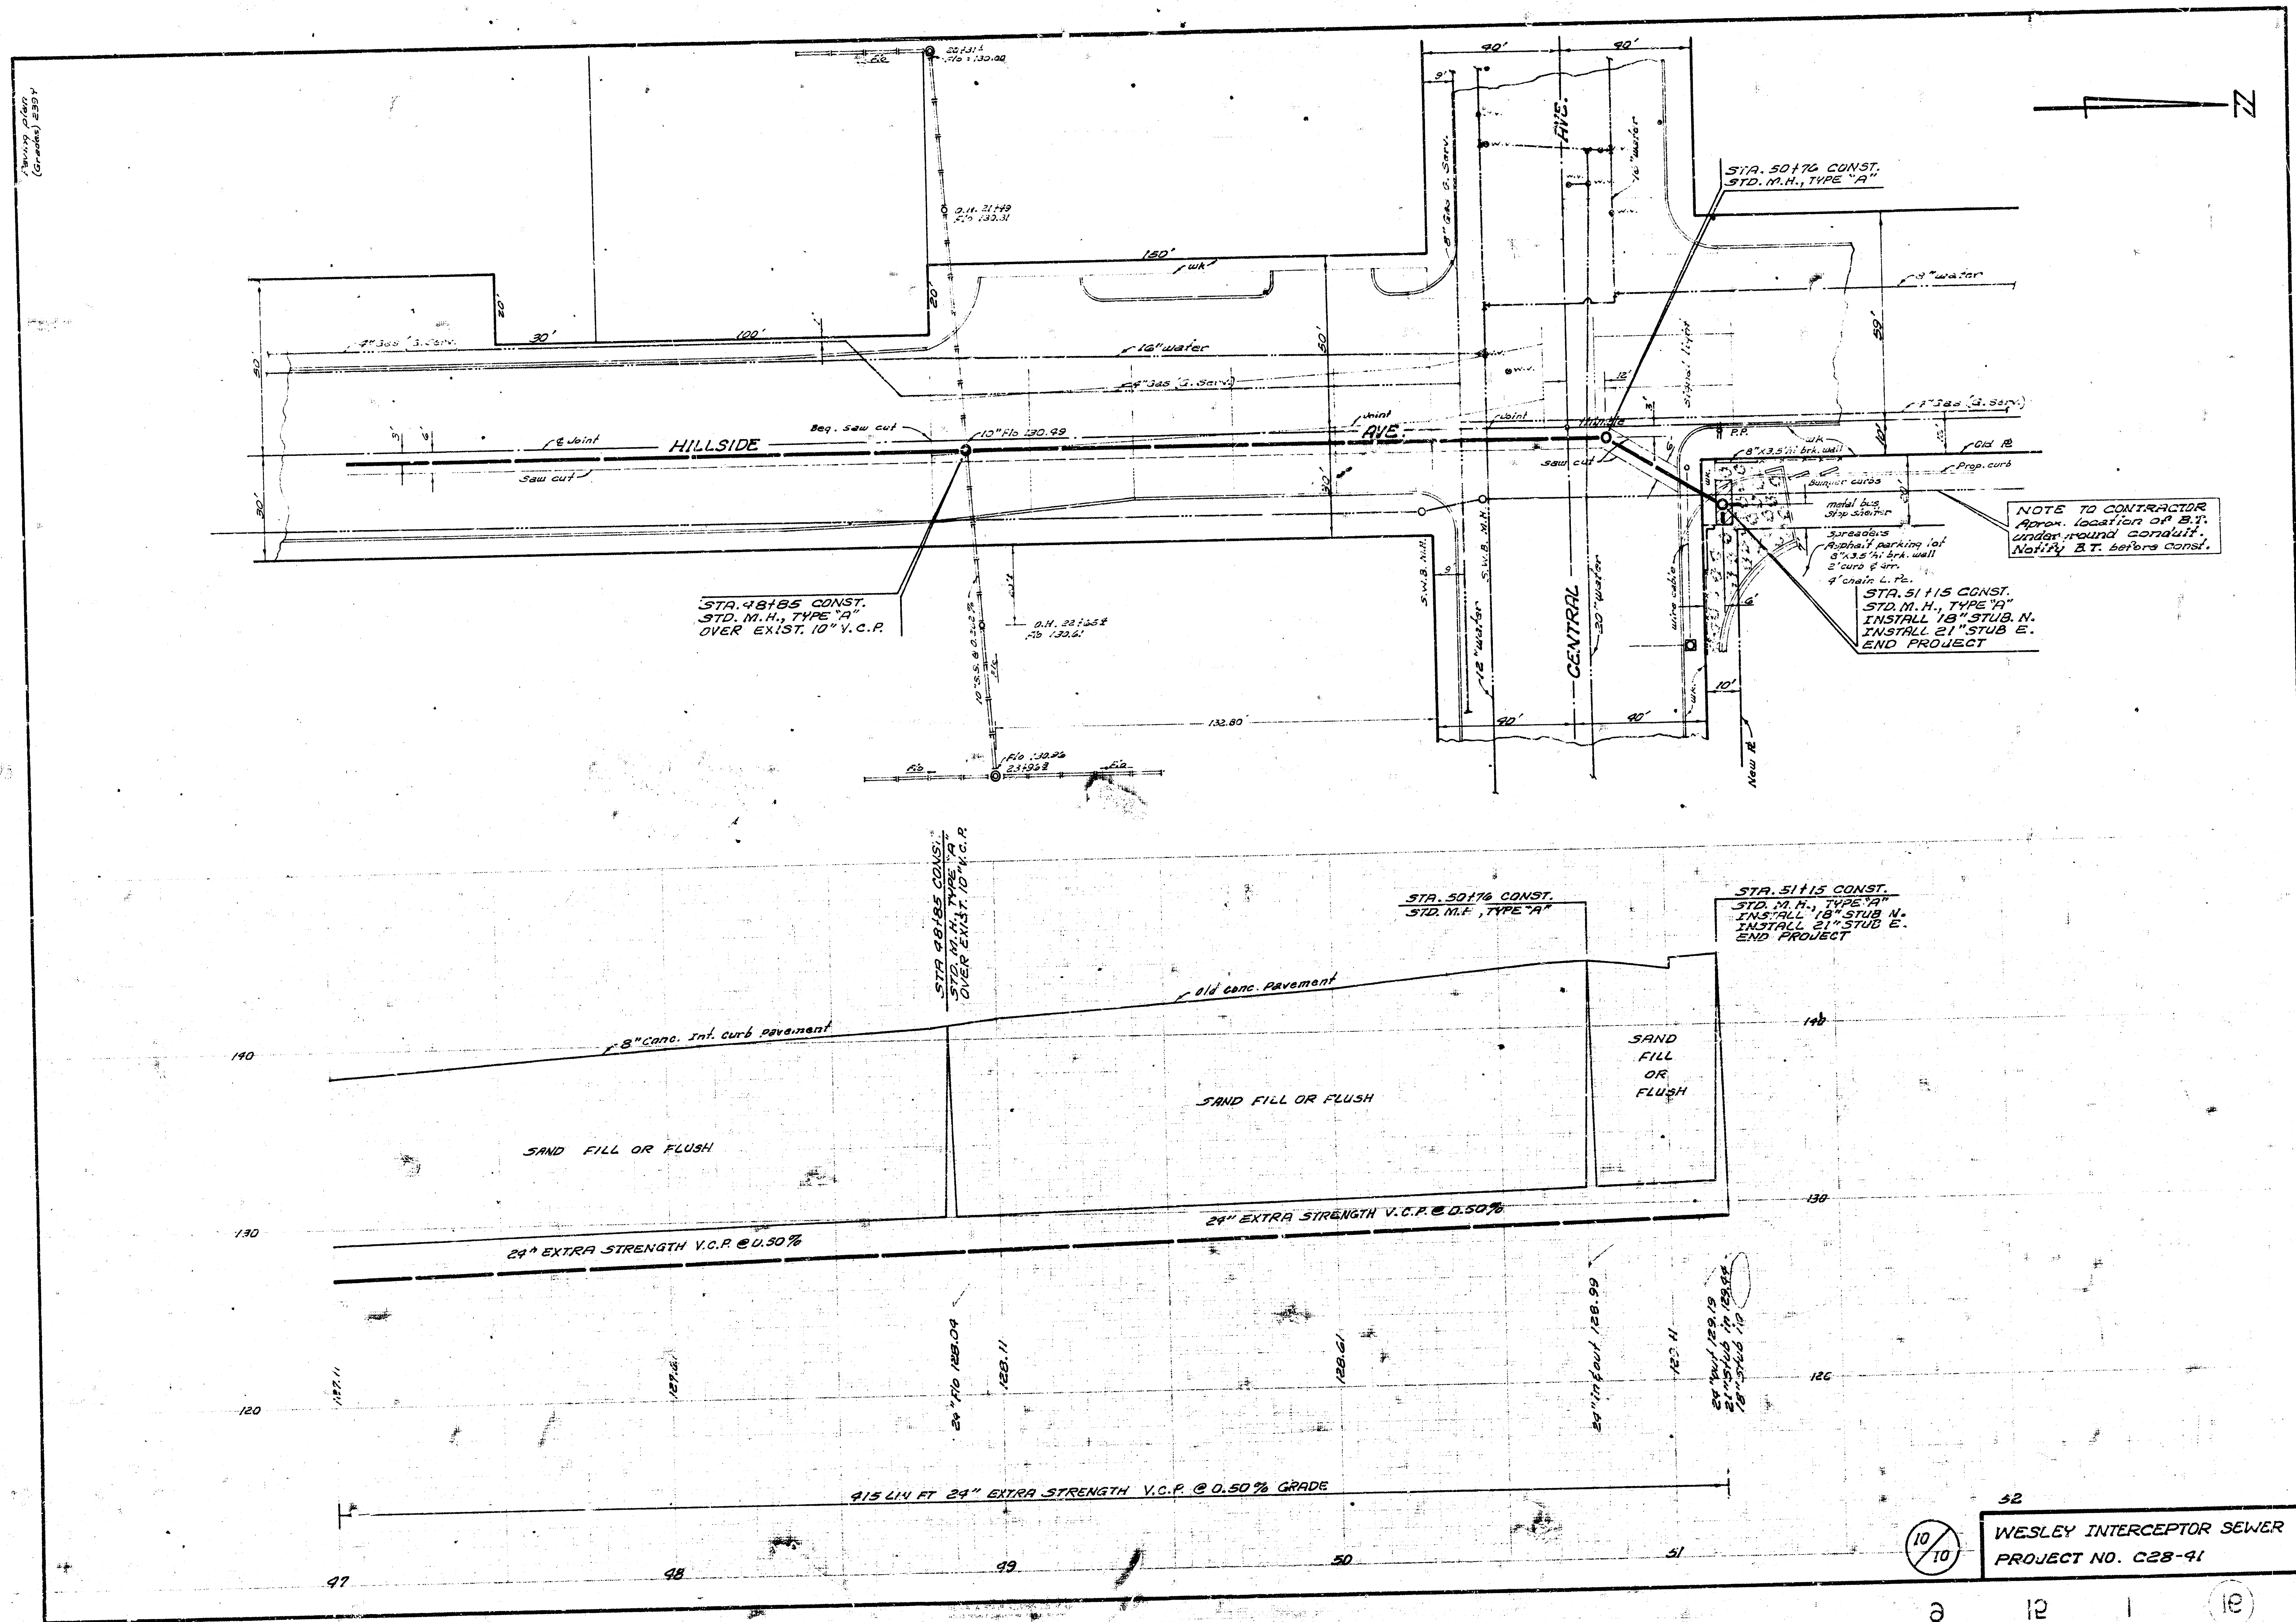

WESLEY INTERCEPTOR SEWER
PROJECT NO. C28-91