






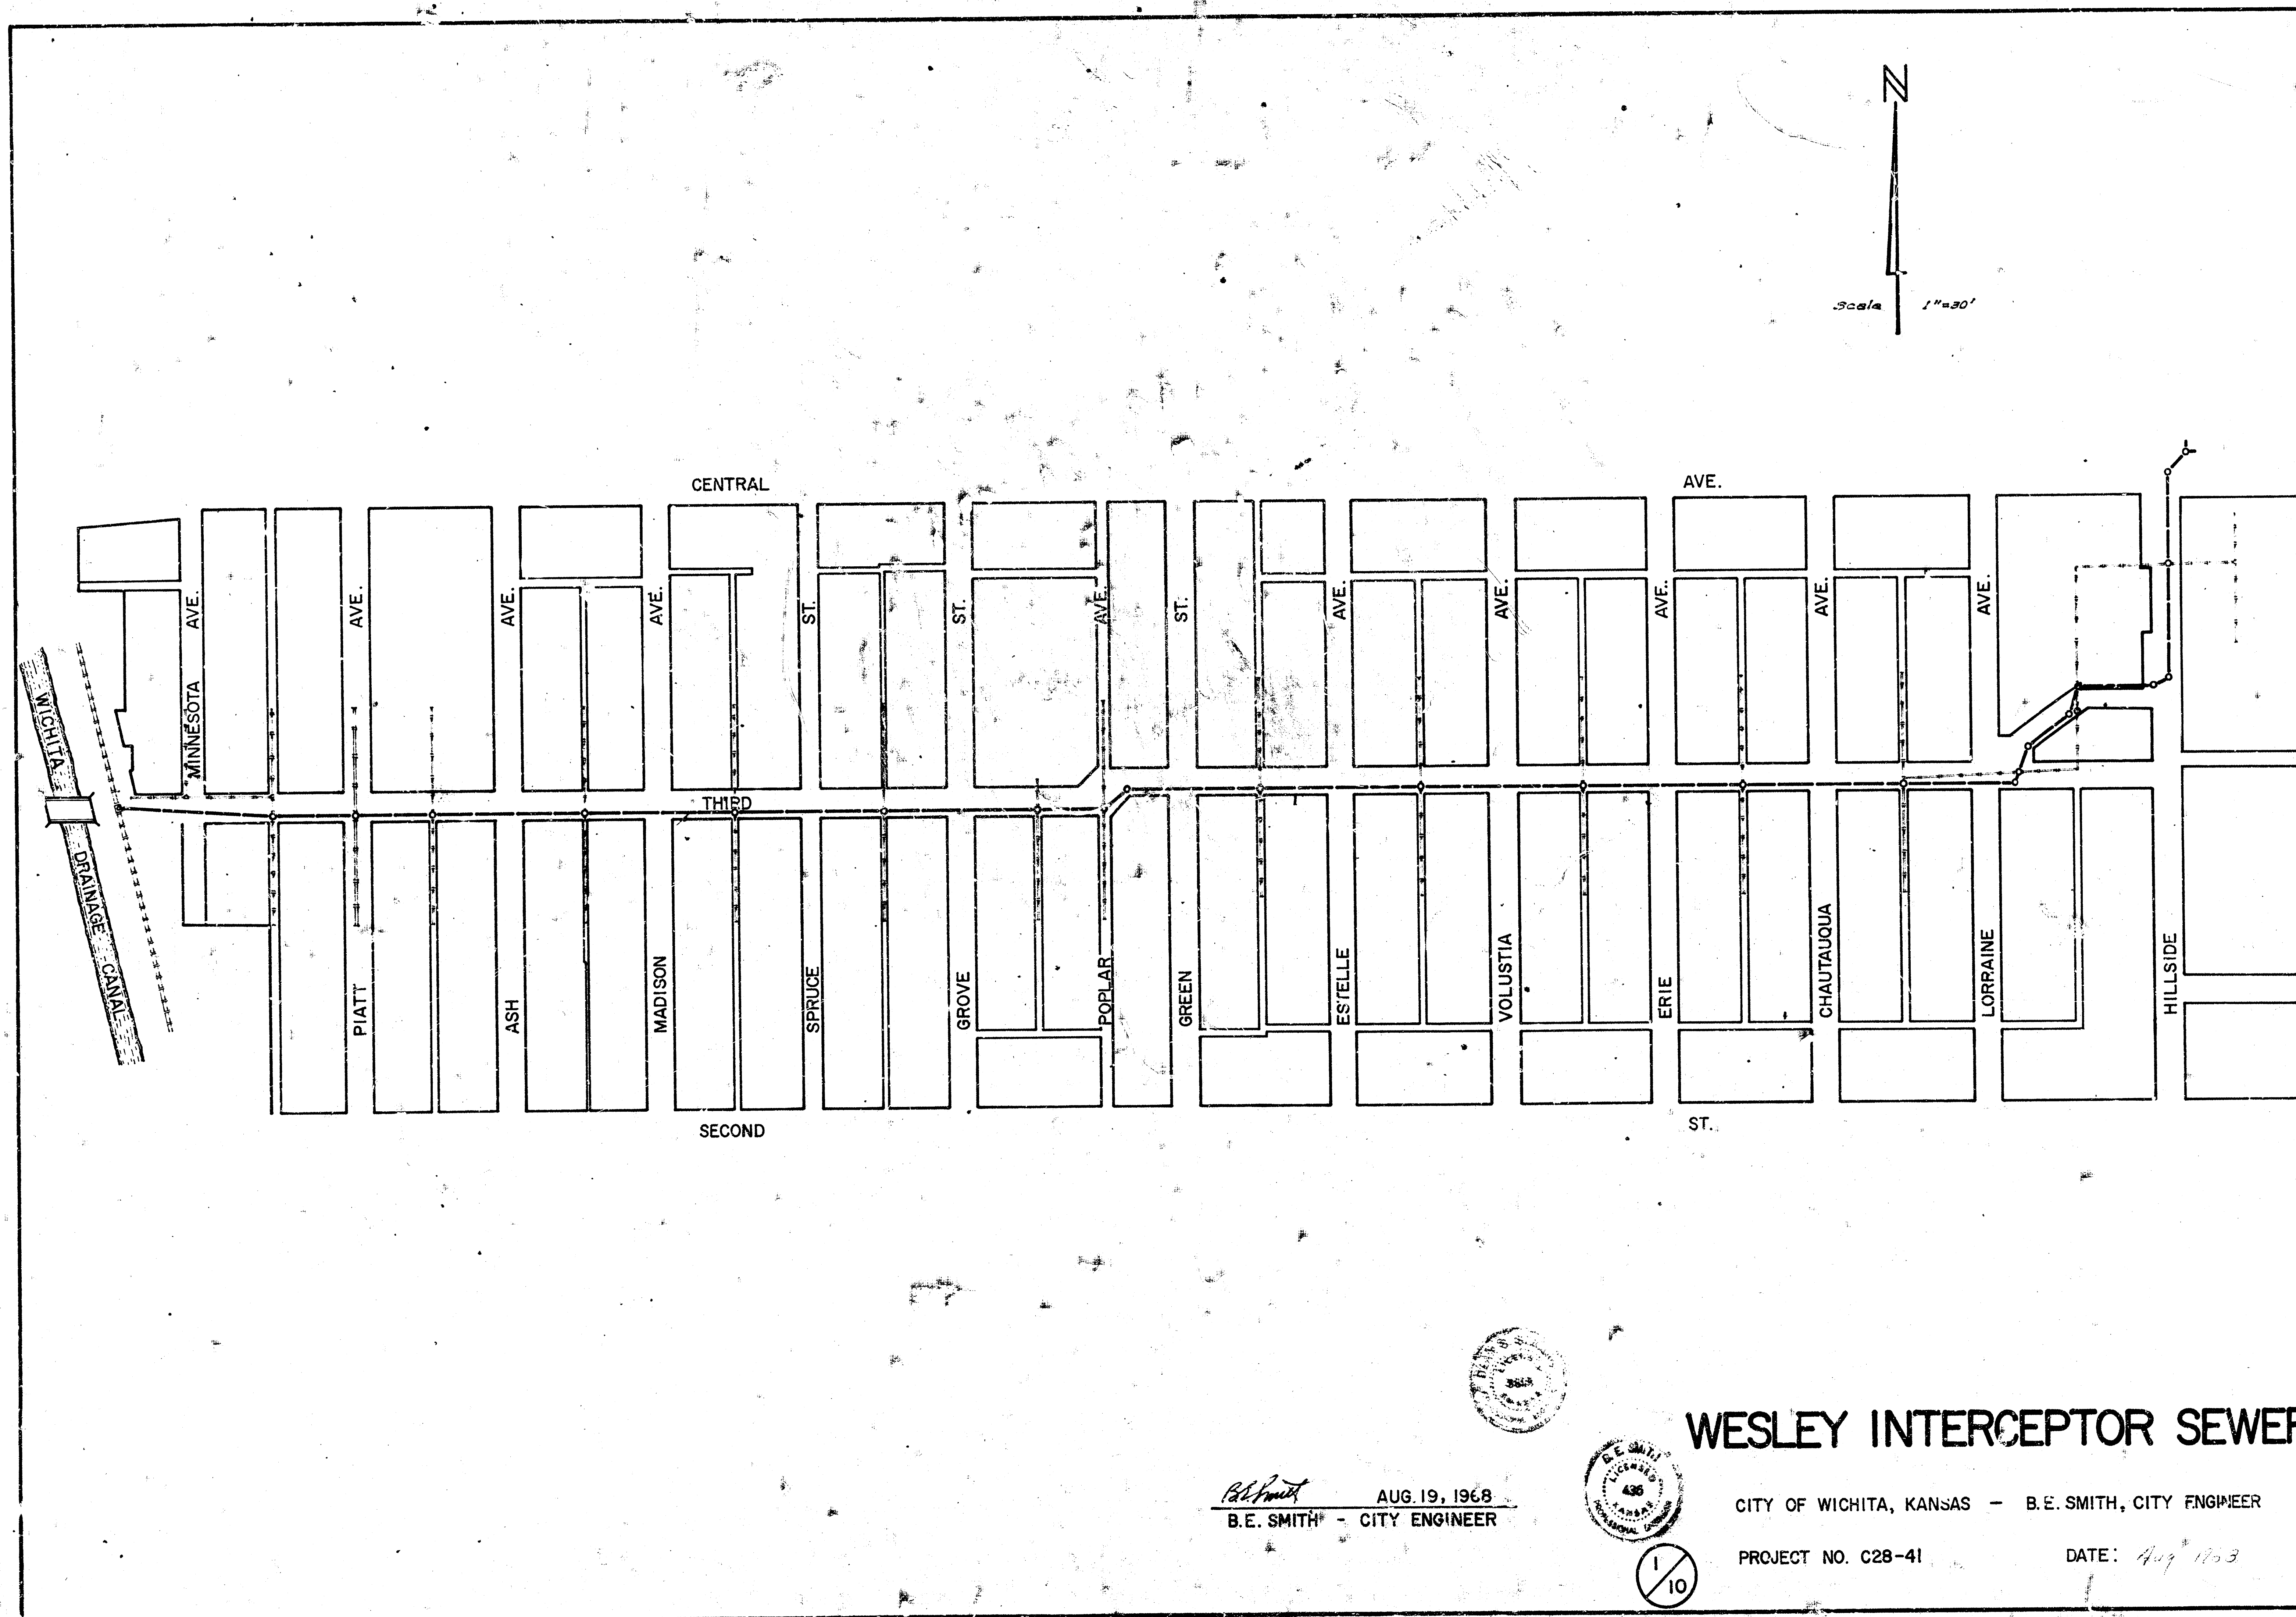


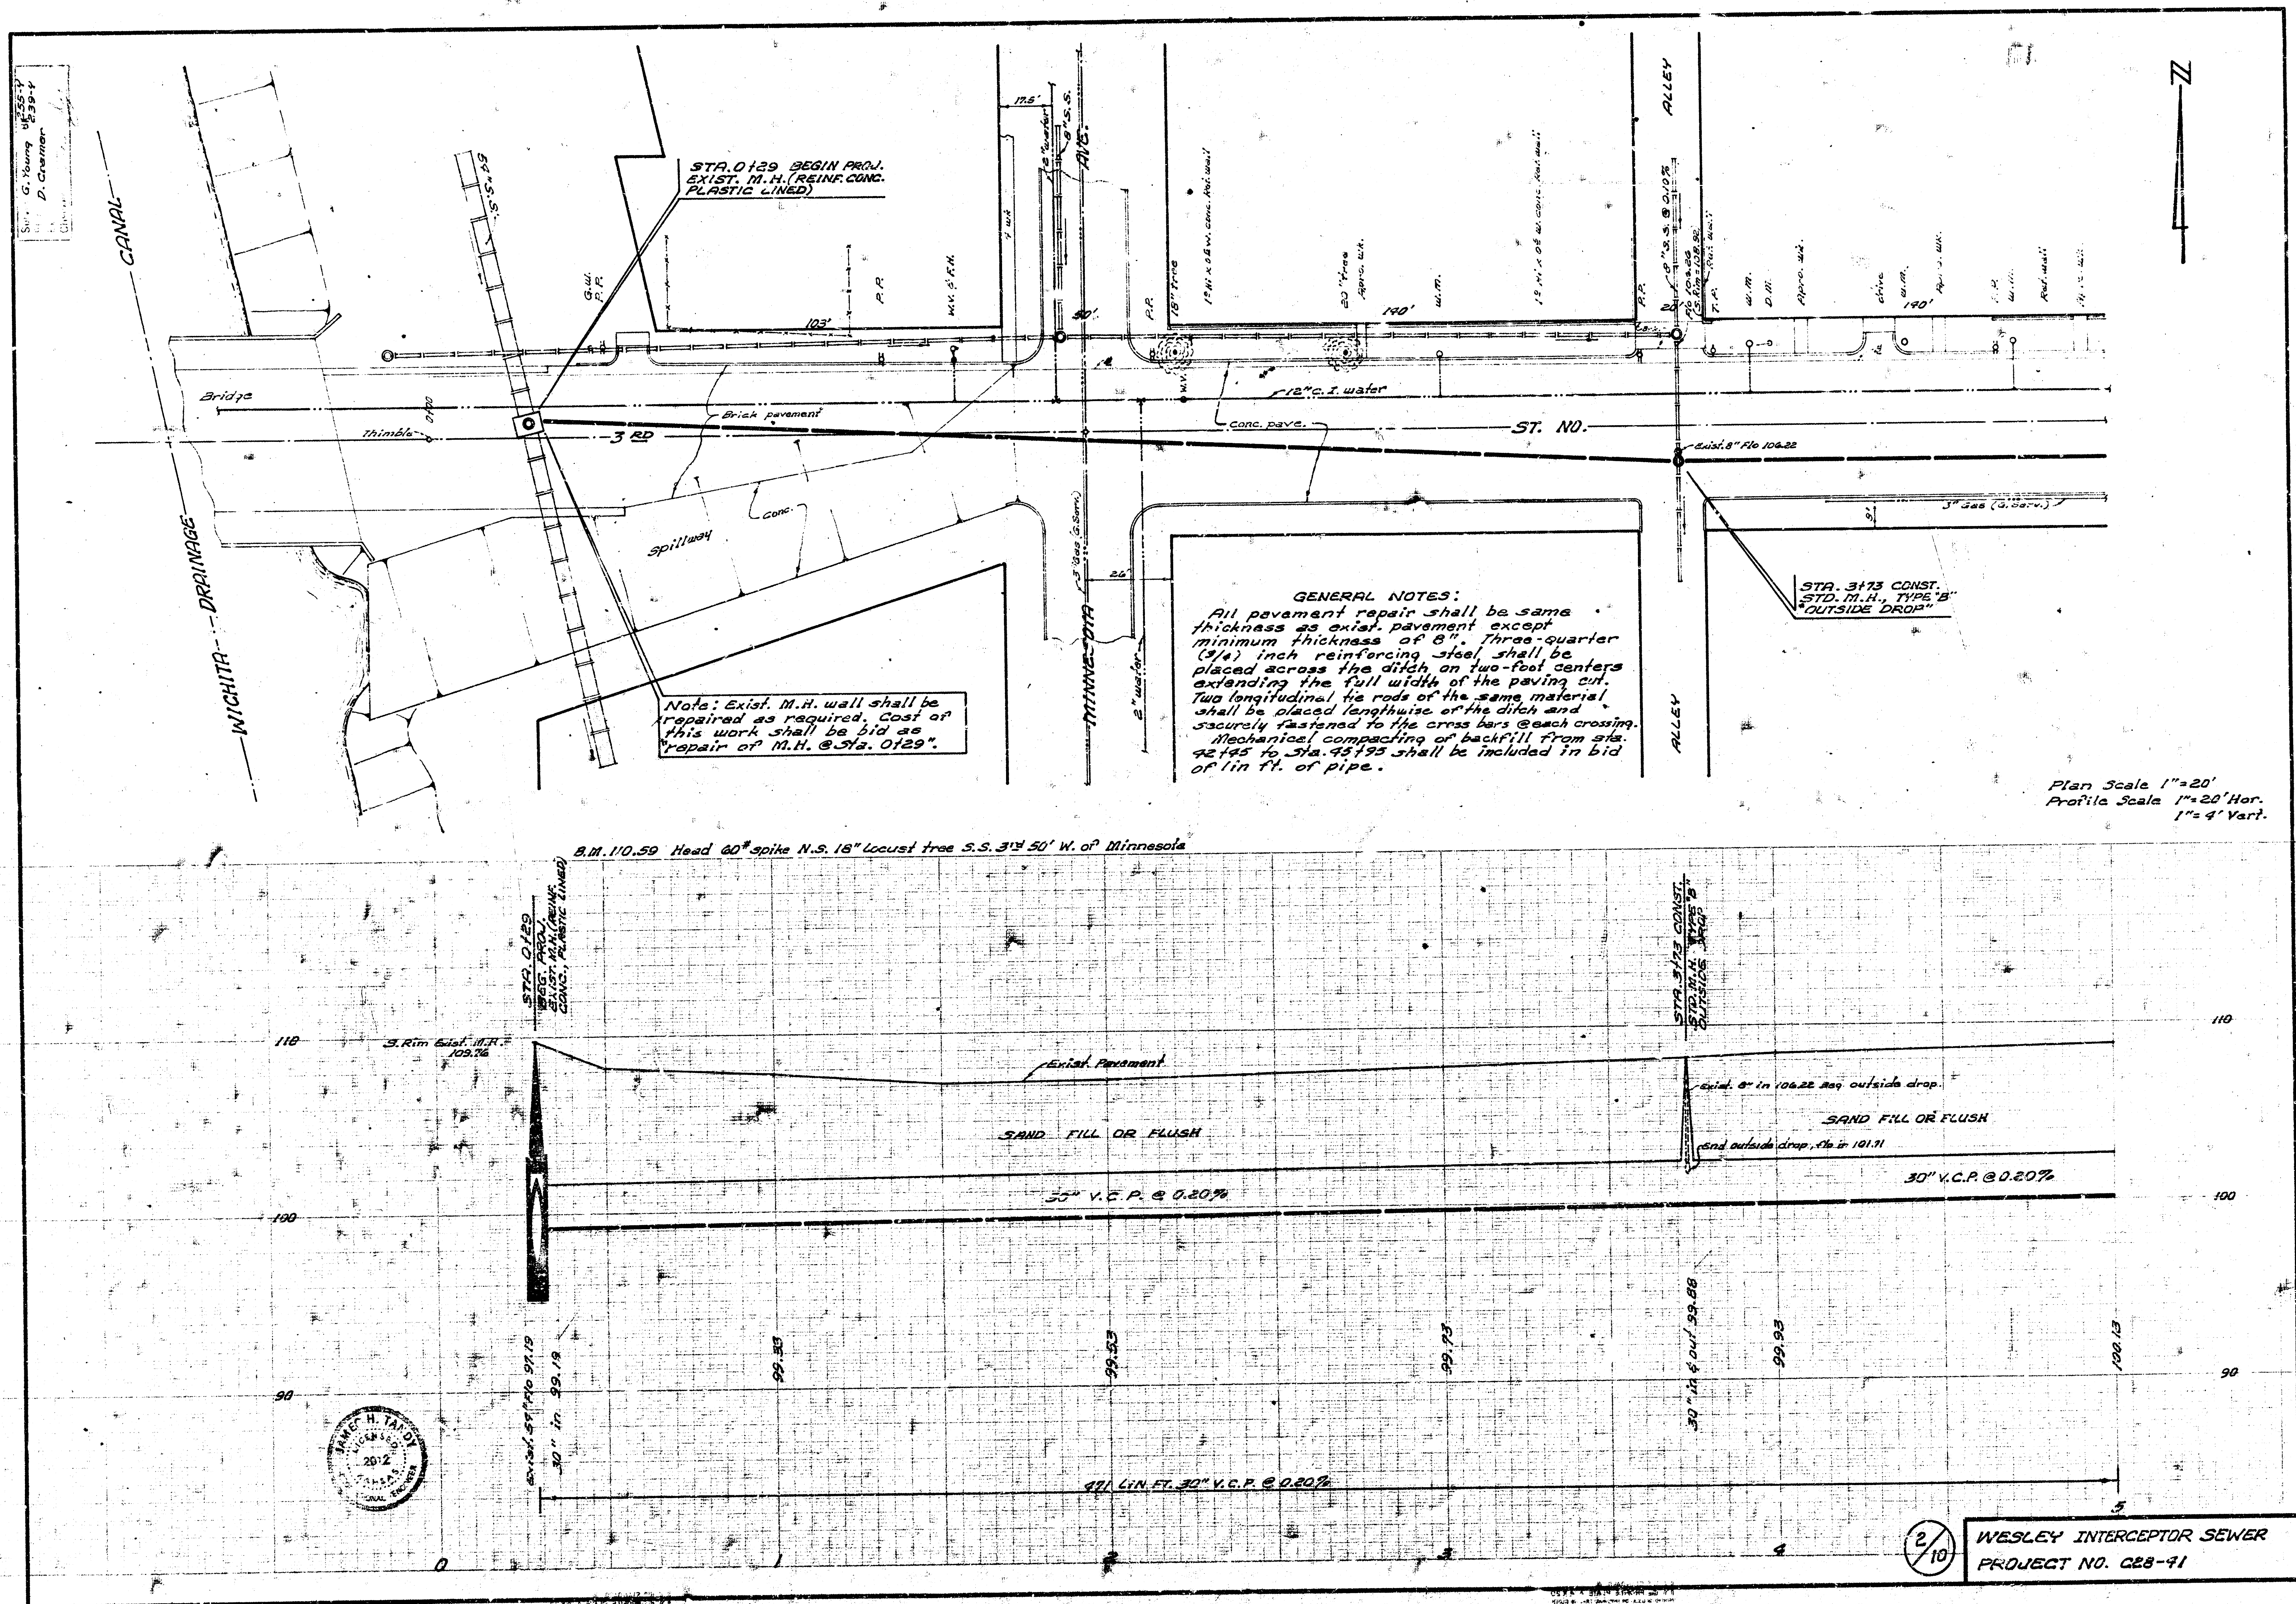

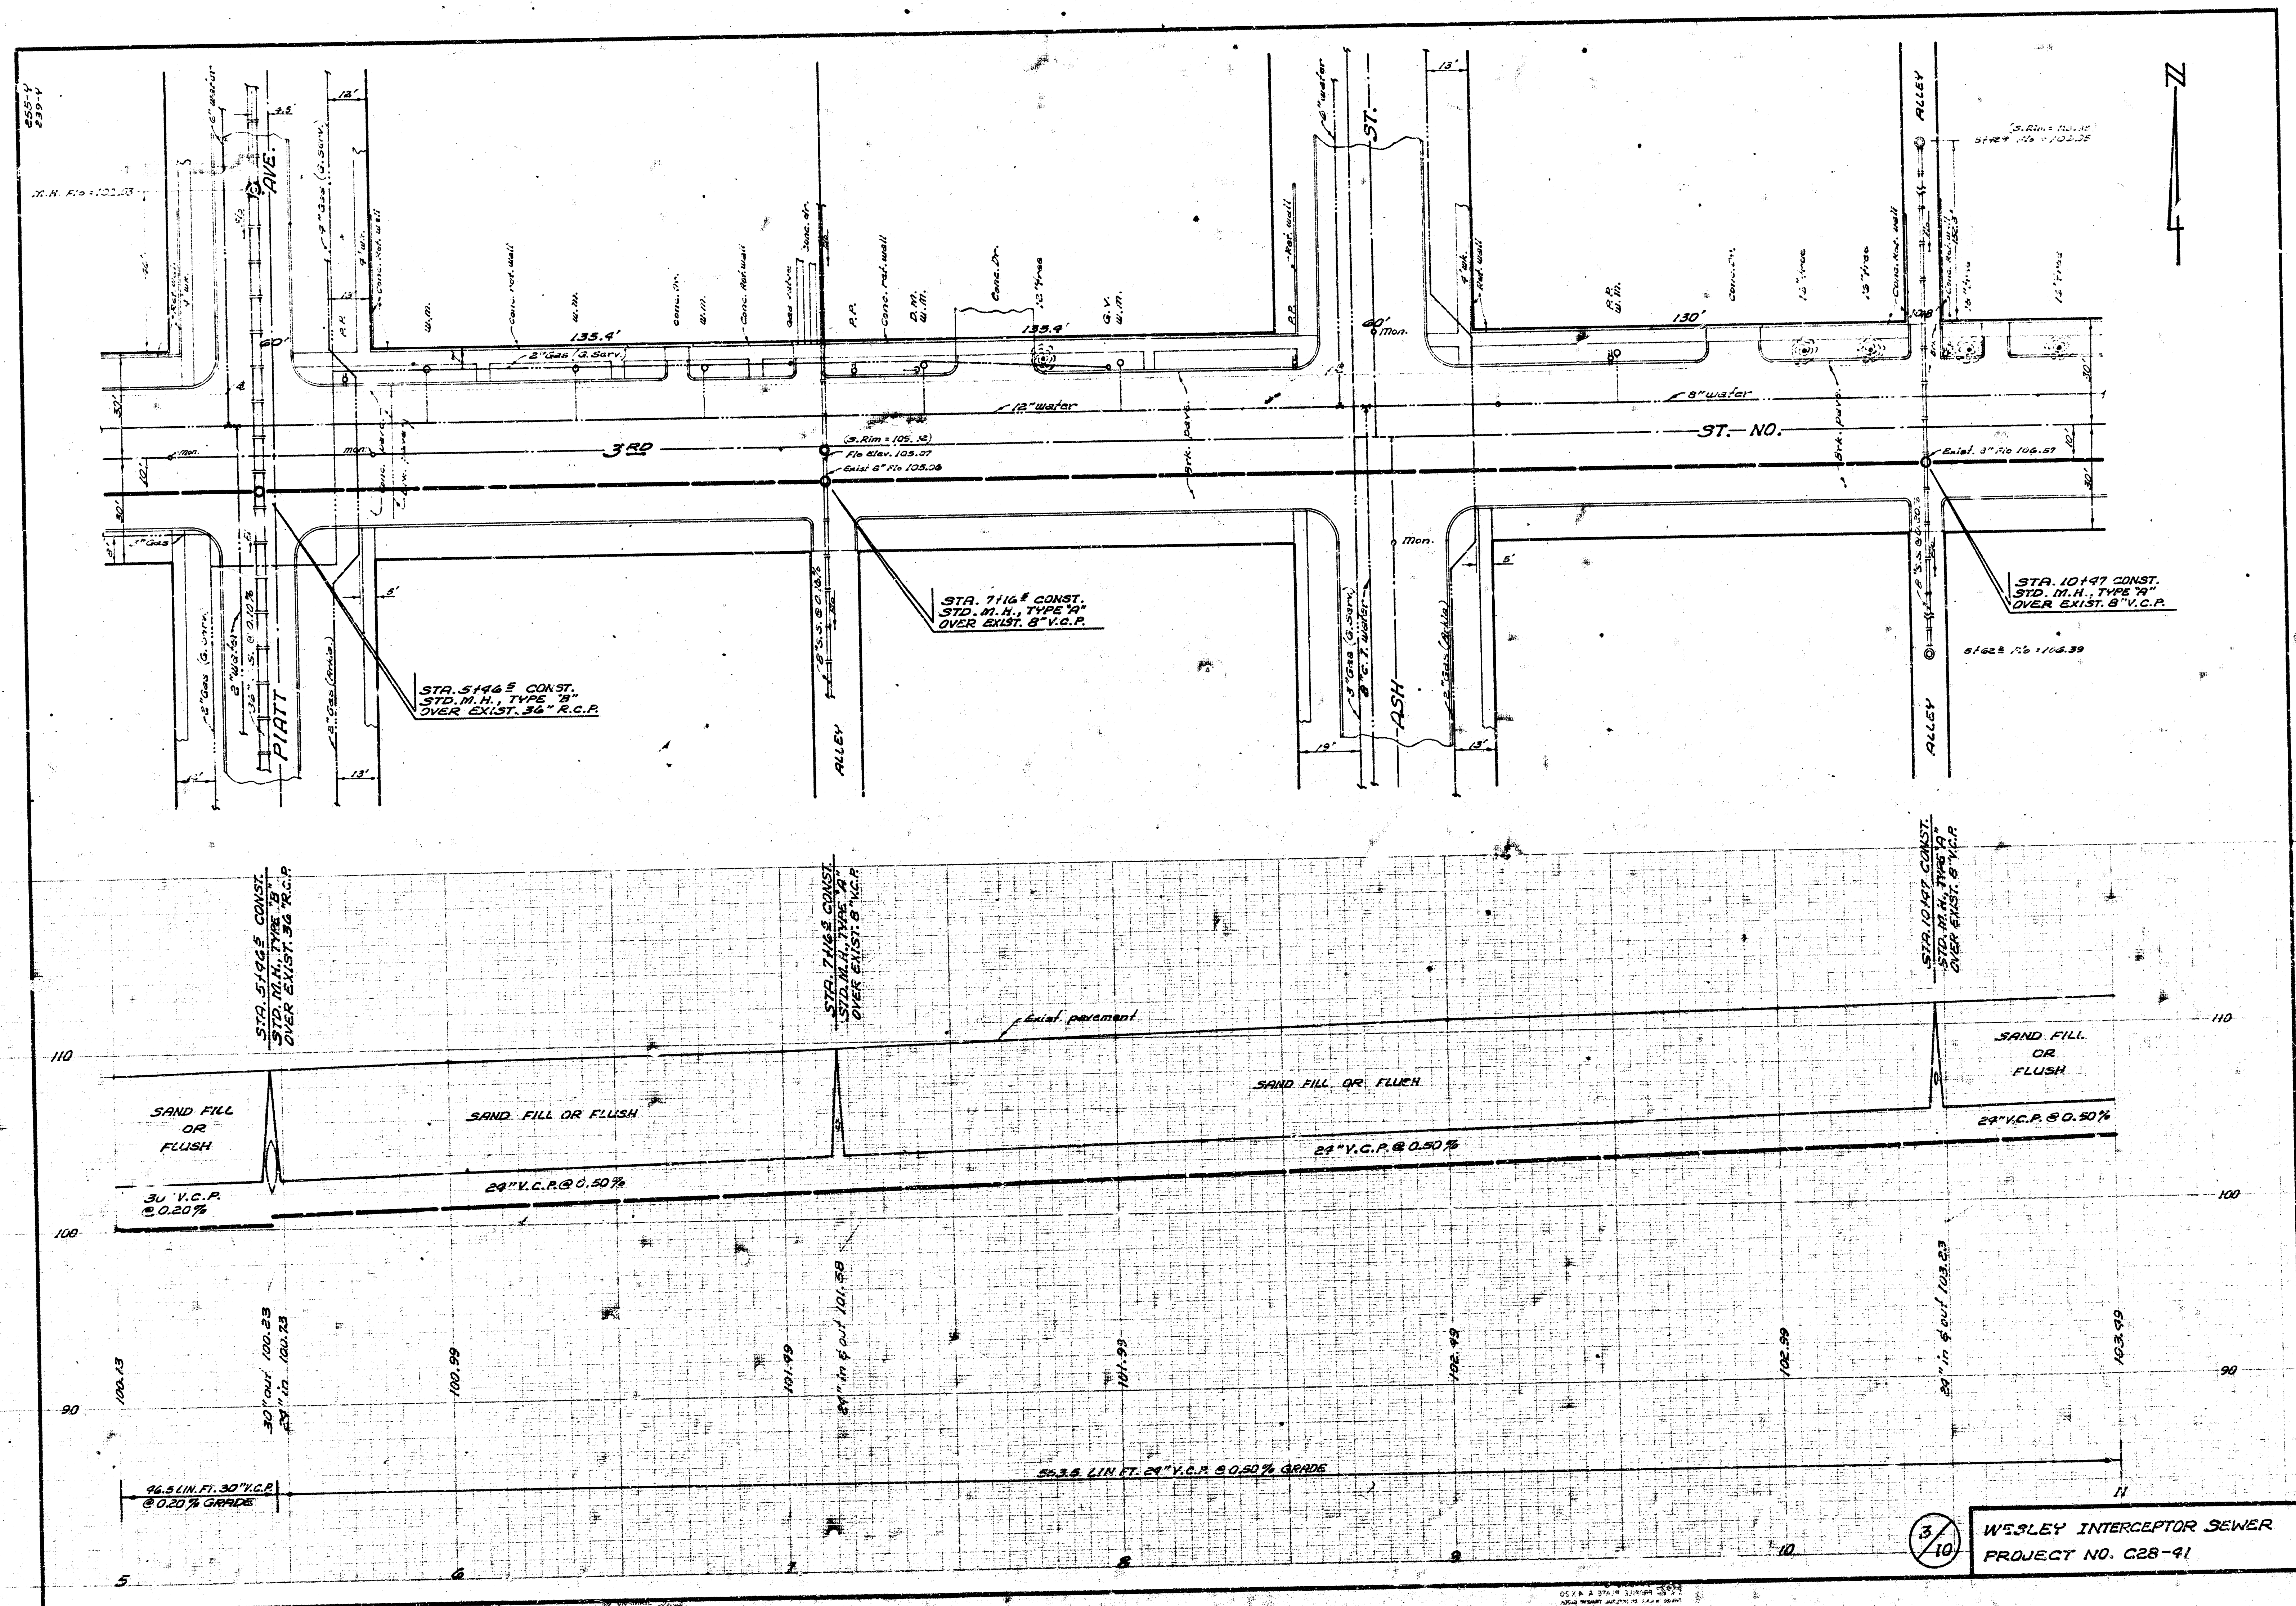

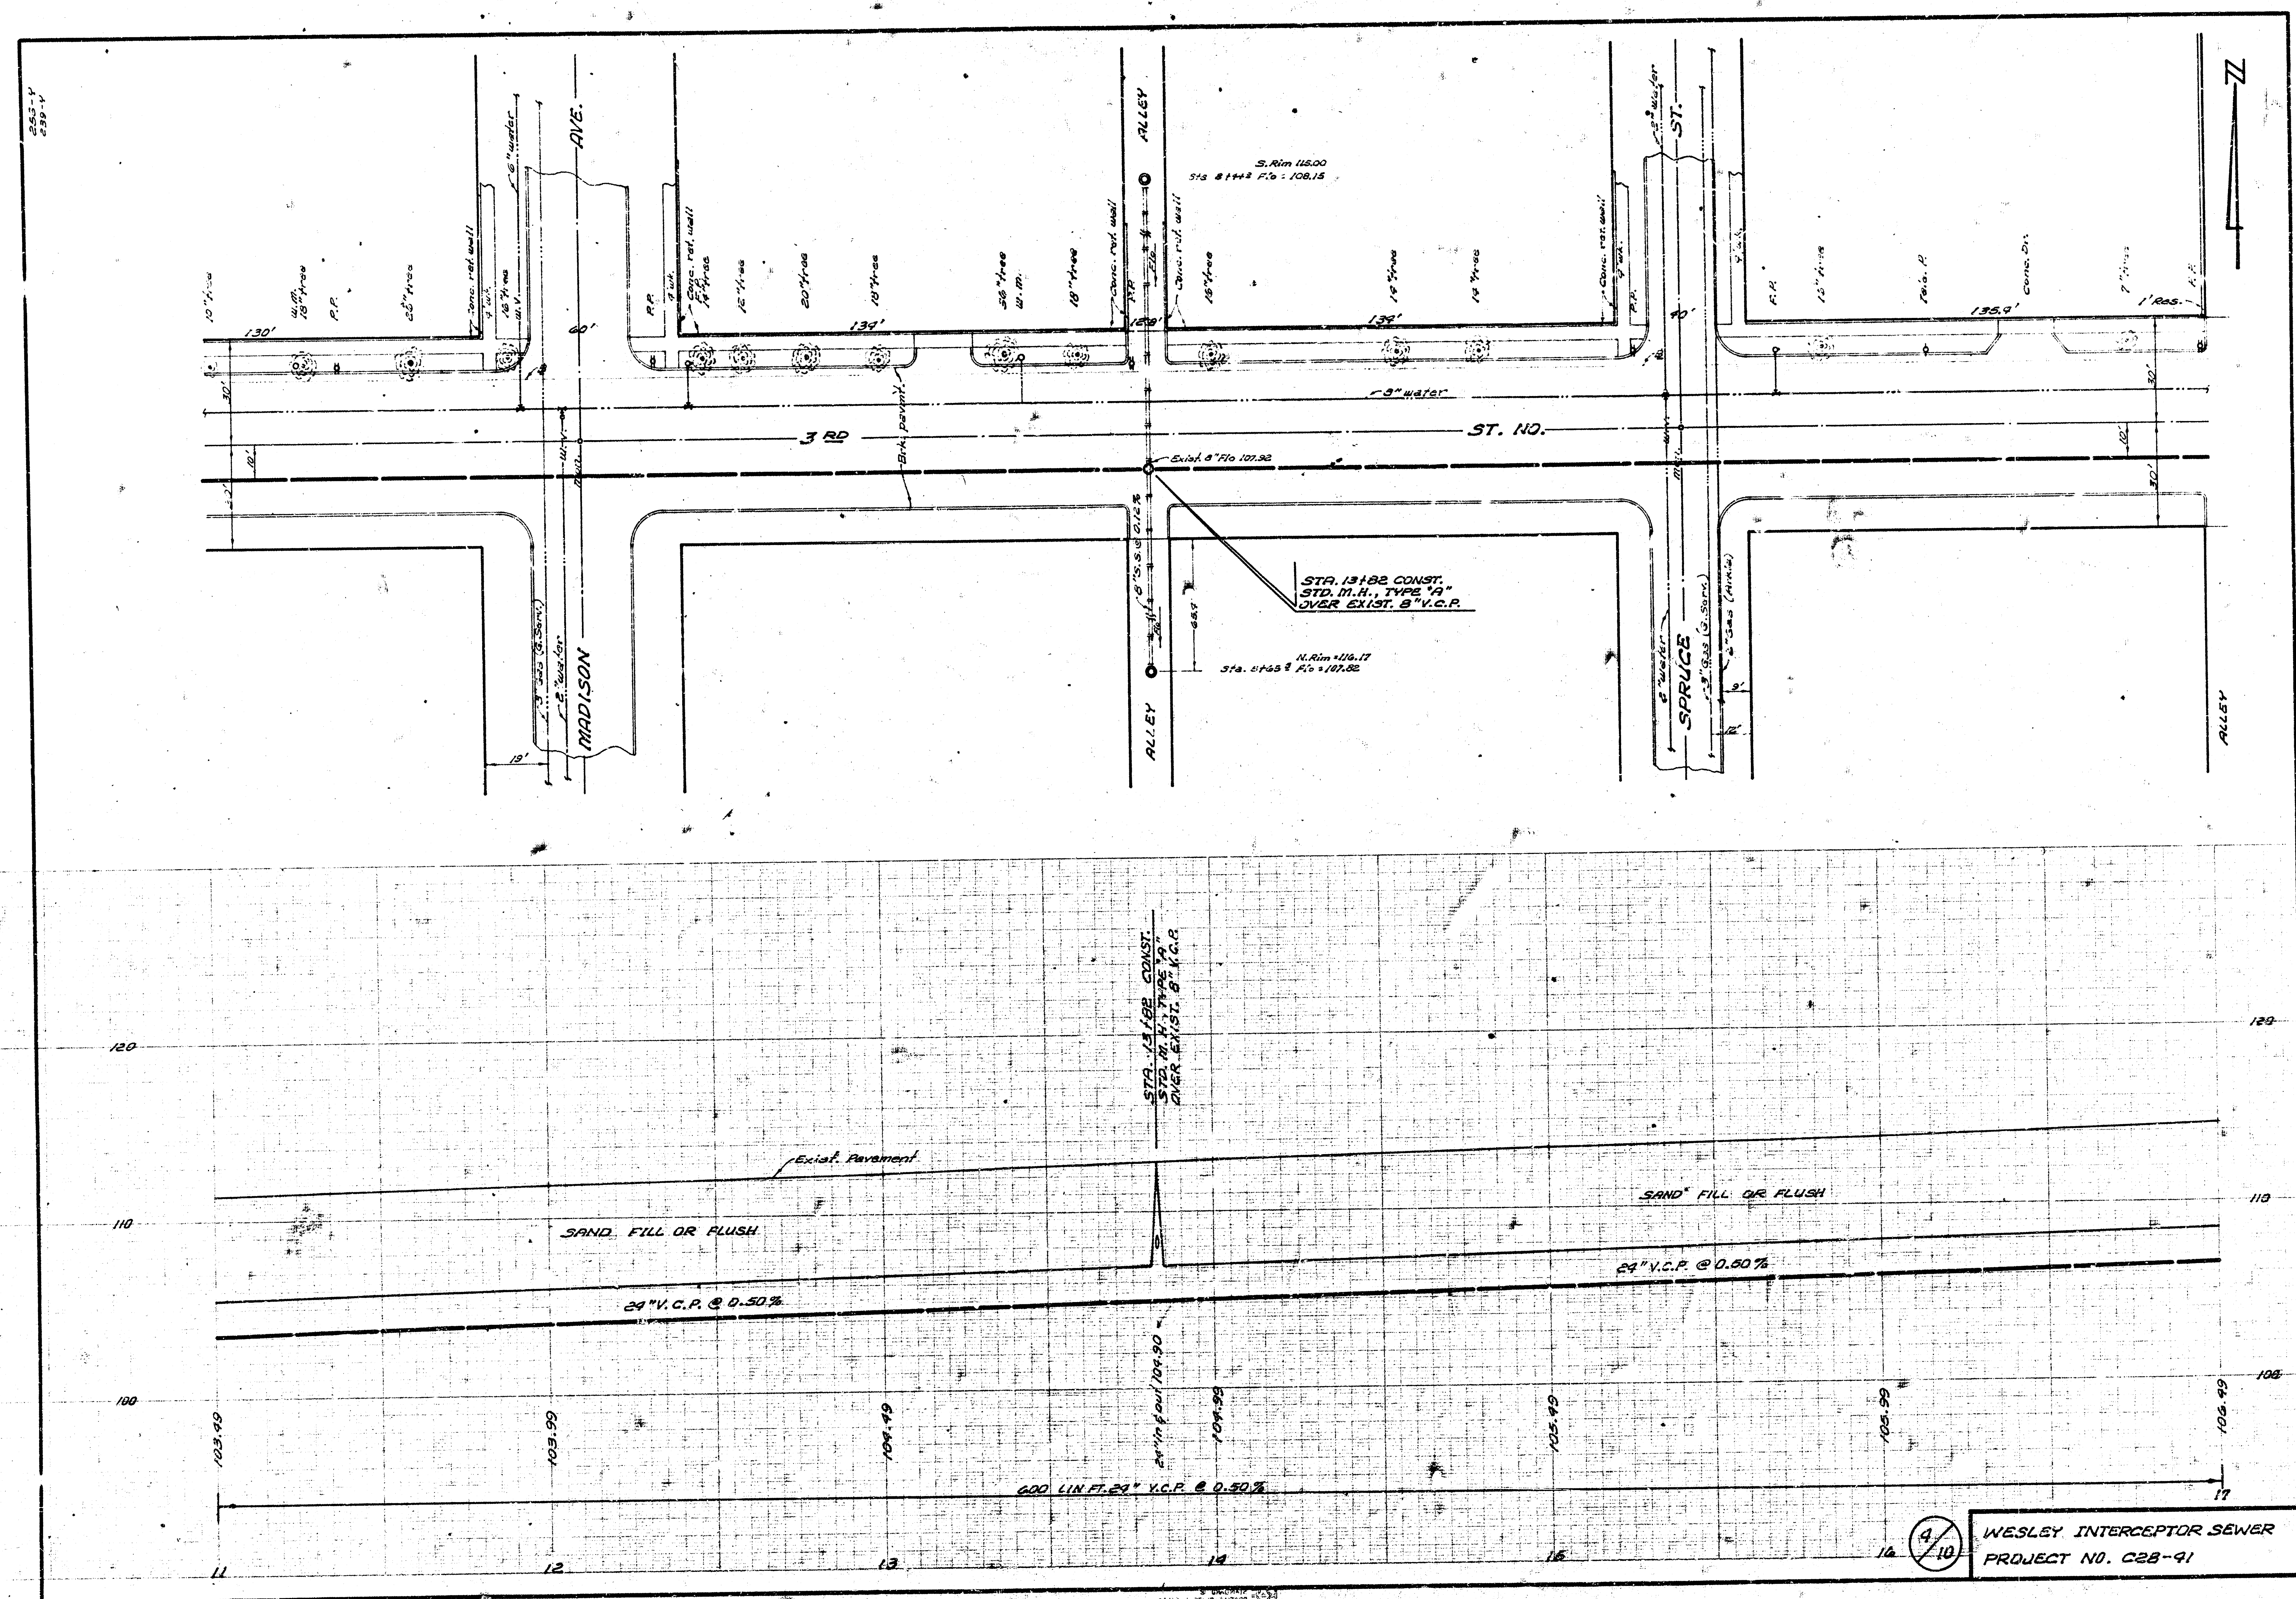

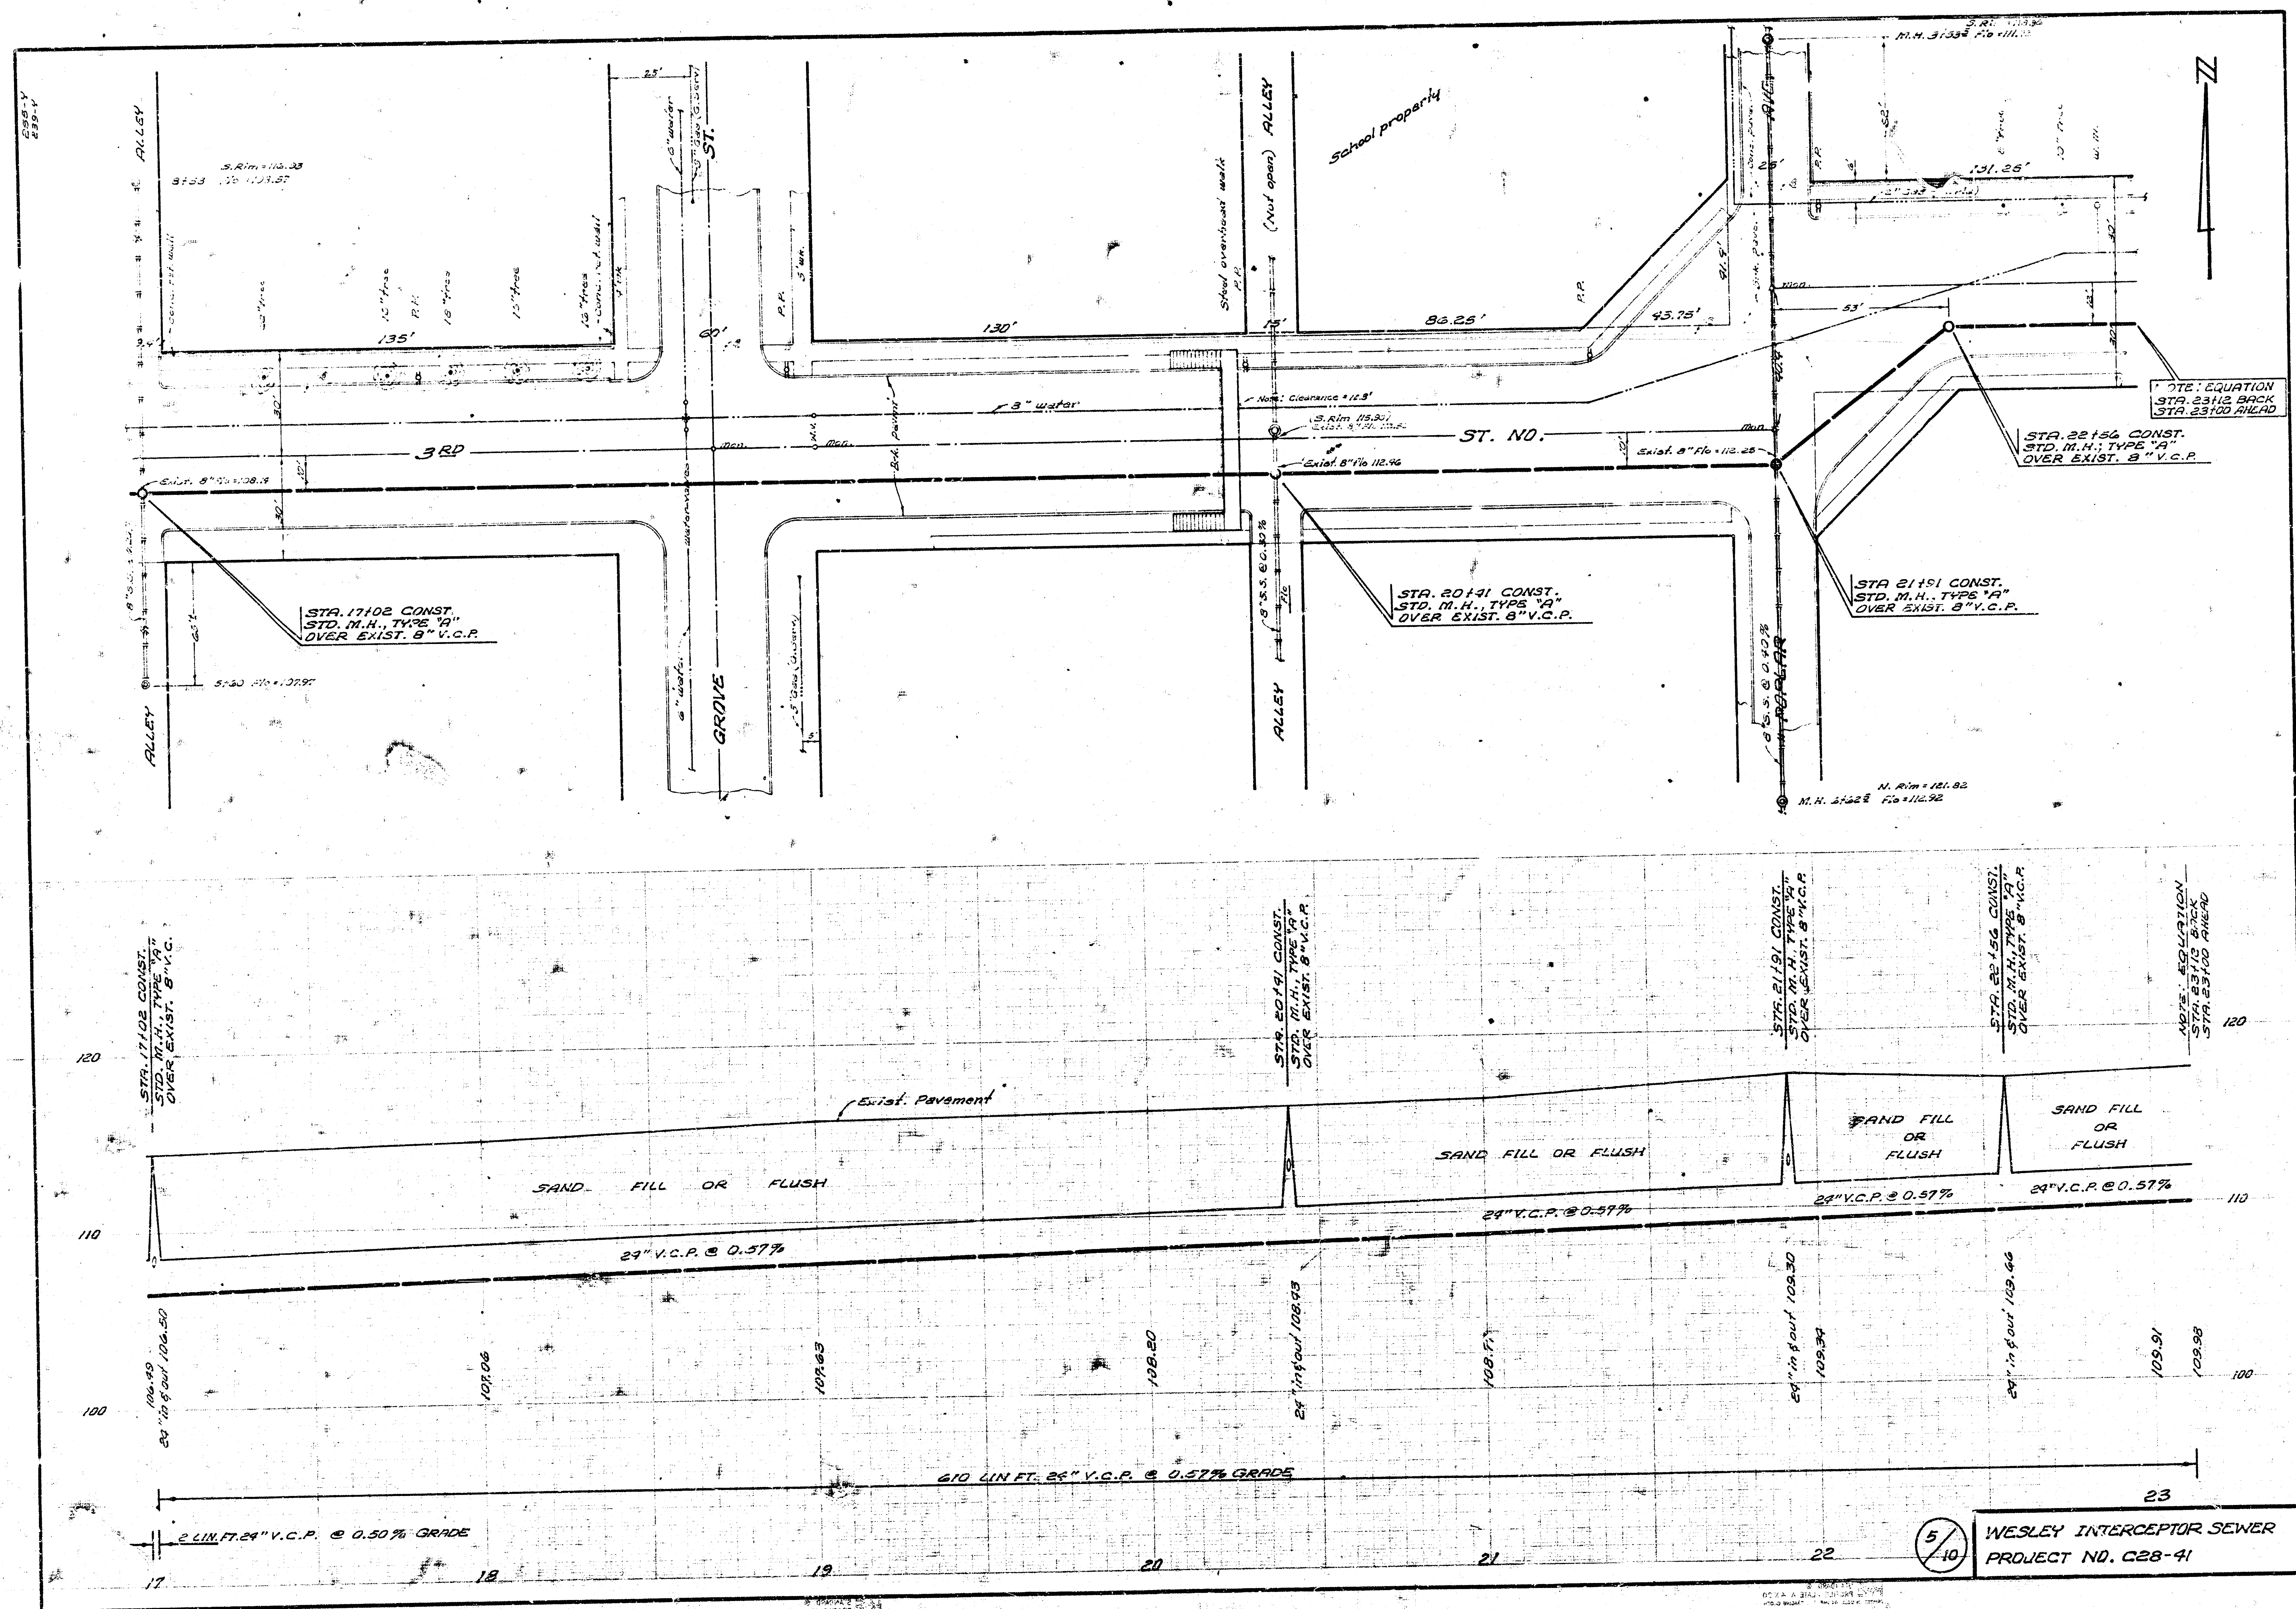

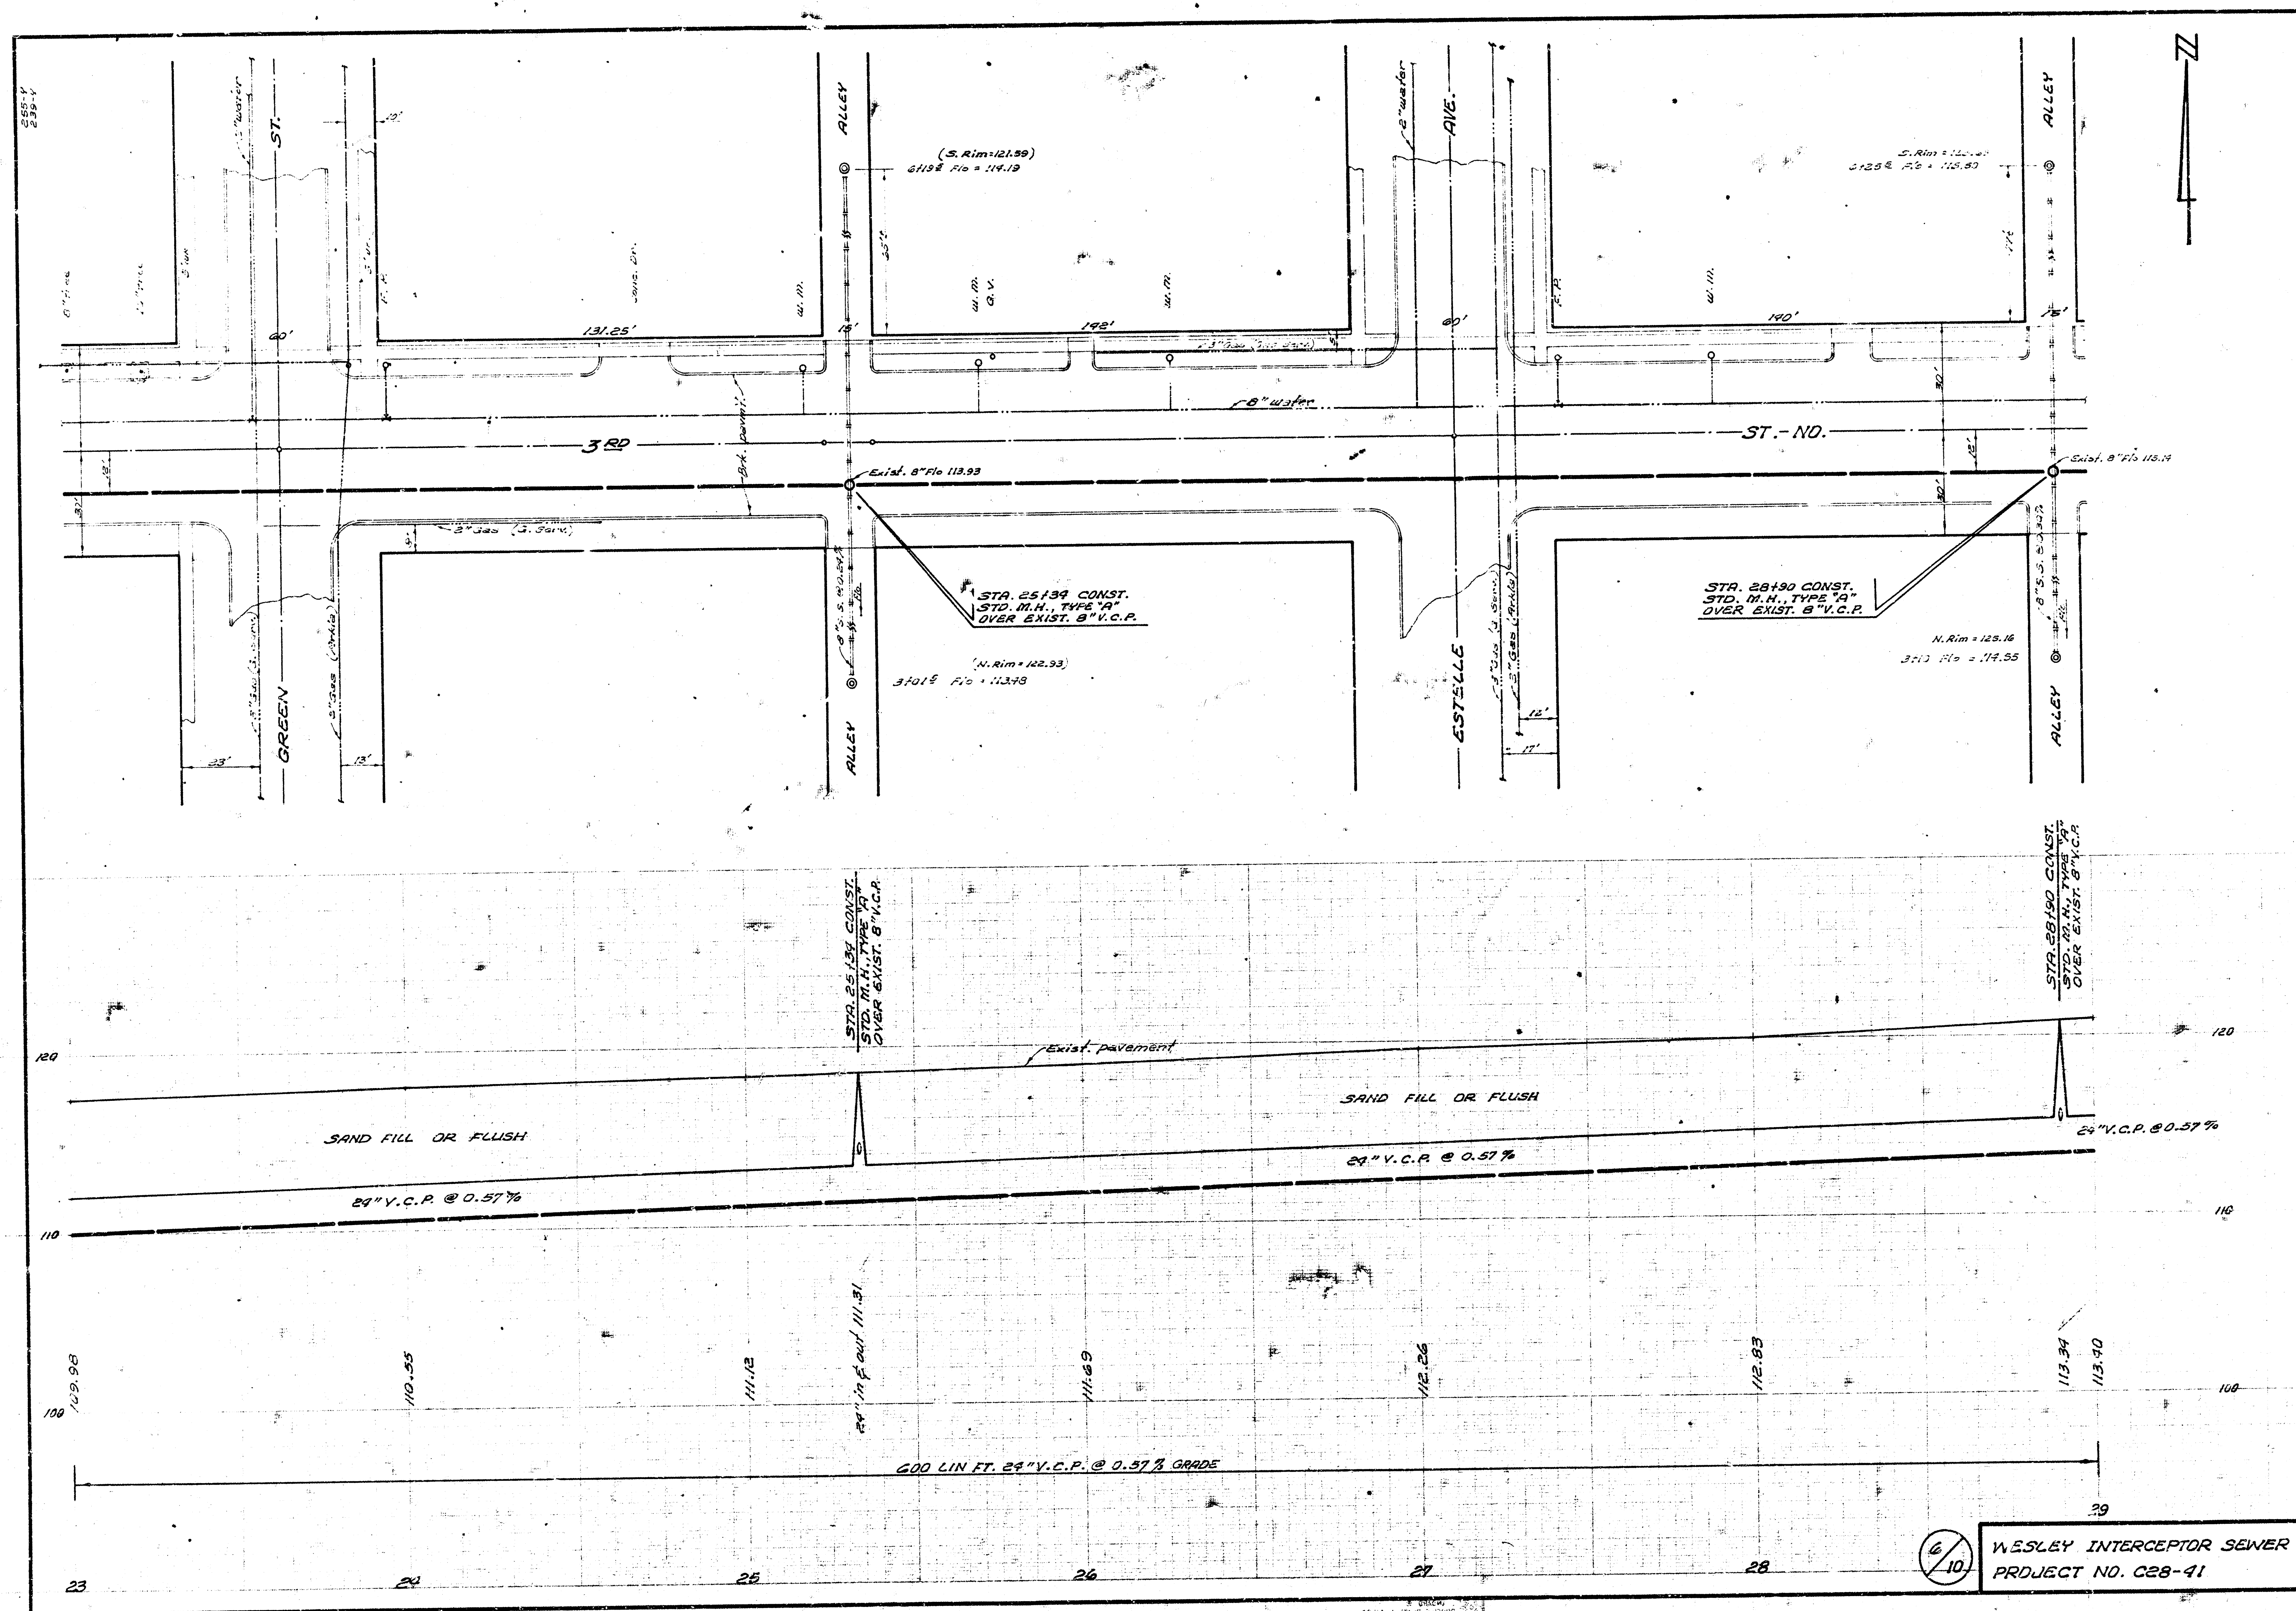

WESLEY INTERCEPTOR SEWER
PROJECT NO. C28-41

