

B.M. Elev 101.94 — J. in Jones brick N. walk N. E. cor. Santa Fe & Levy.

LAT. 12 — DIST. C.
S.S. No. 20.

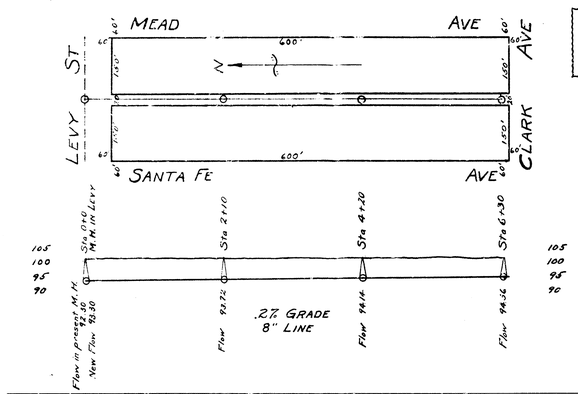

B.M. Elev 108.40 Standard S.E. cor. Douglas & Hydraulic.

LAT. 1 — DIST. K
S.S. No. 20.

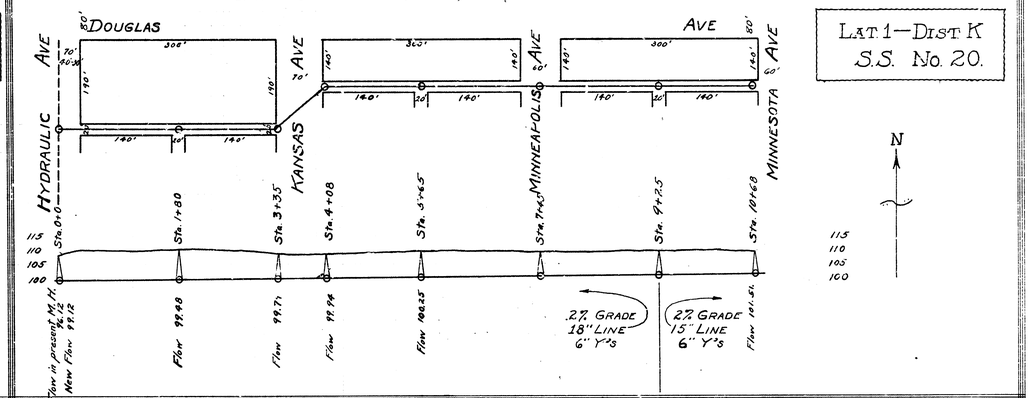

B.M. Elev 115.31 B in Bell ctr. of walk N.-N.W. cor. Platt & 9th.

LAT. D — DIST. E
S.S. No. 12

