

B.M. Elev 101.96 - J in Jones bk. of wk. N. N. E. cor Santa Fe & Levy.
103.73 - R. in Ratliffe bk. of wk. S. W. cor. alley E. of St. Francis on Harry.

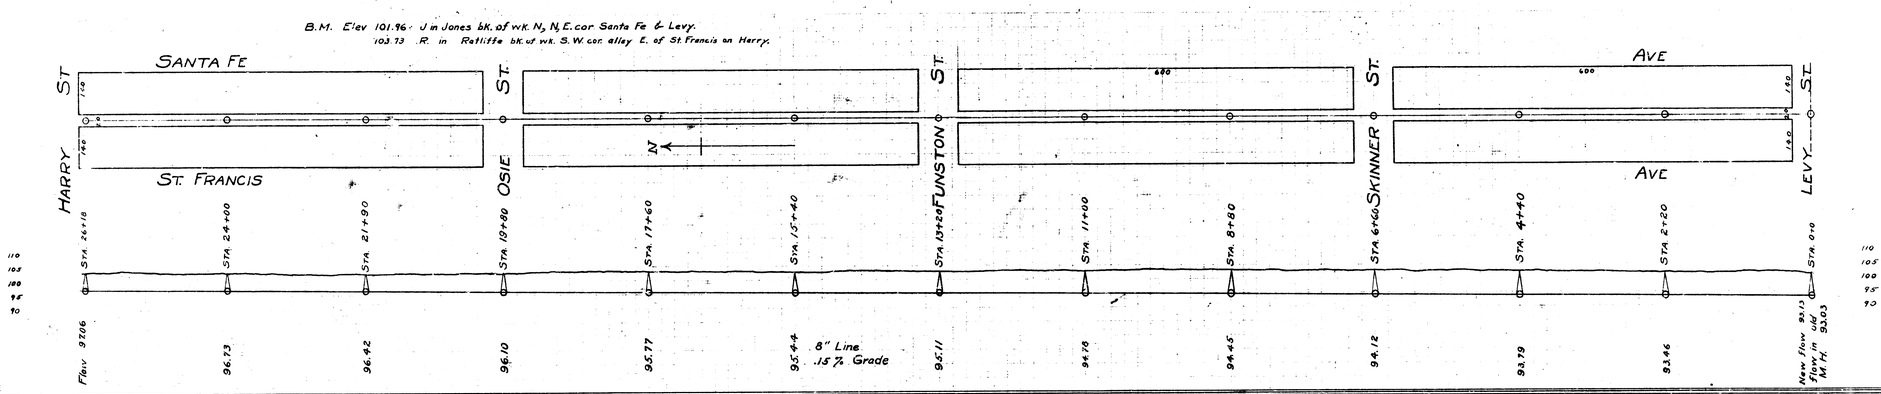


LAT. 8, DIST. "C"
S.S. No. 20

B.M. Elev 99.21 M in Ailburn bk. of wk. N.W. cor. Pattie & Osie

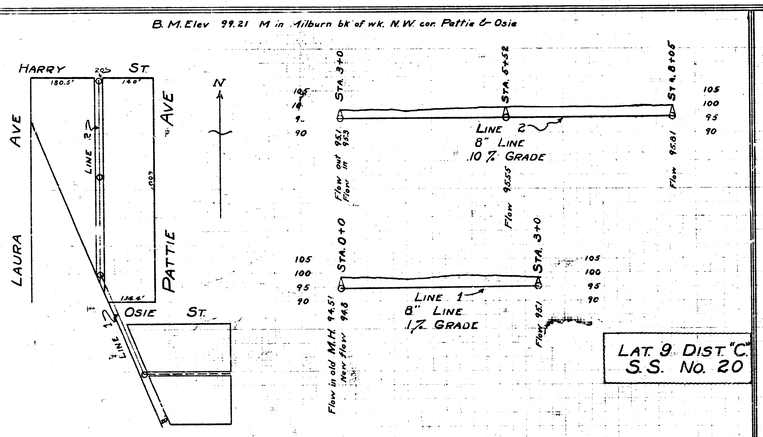


LAT. 9 DIST. "C"
S.S. No. 20

B.M. Elev 119.012 Iron in thimble ctr. of both Grove & 13TH
119.91 on conc. footing of house 1201 Poplar St.,
1' west of S.E. cor. of foundation.

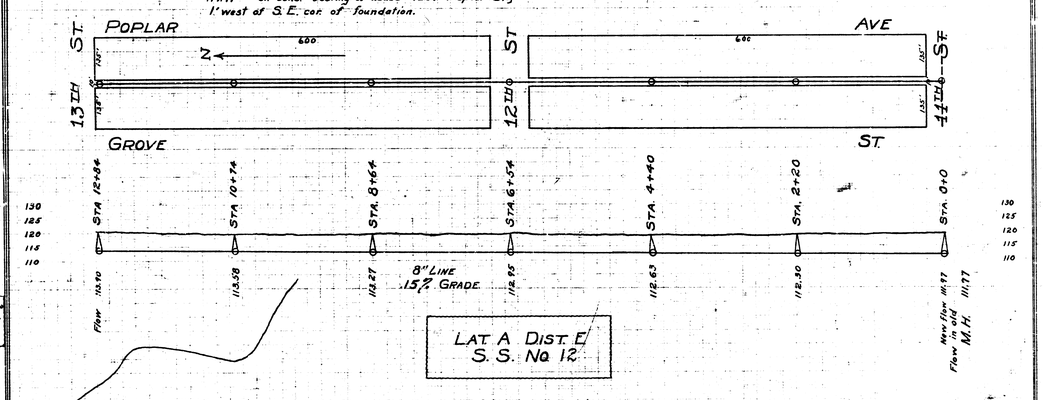

LAT. A DIST. E
S.S. No. 12

B.M. Elev. 117.19 + on curb net E., S.E. cor Madison & 13TH.

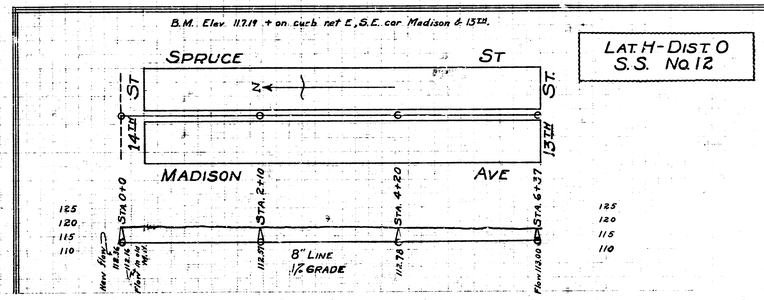

LAT. H-DIST. O
S.S. No. 12

