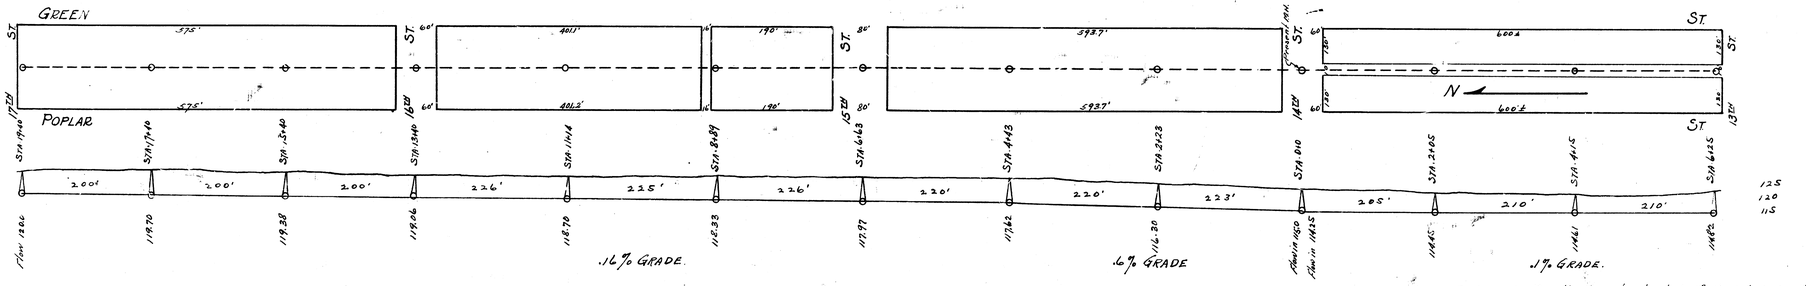


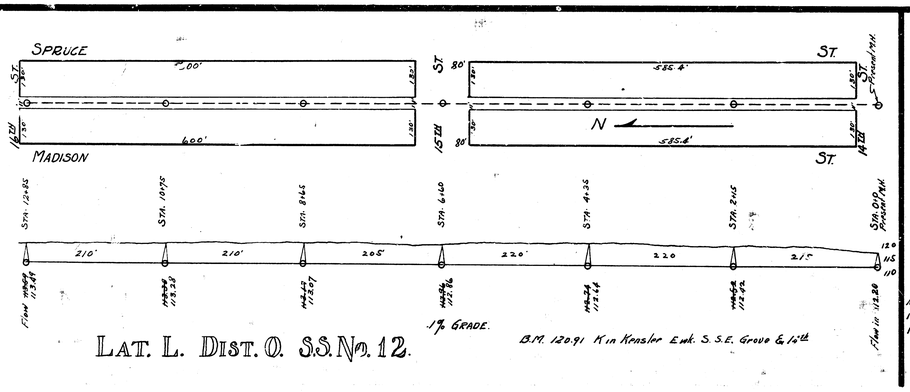

LAT 18. DIST C. S.S. No. 20

B.M. 10112 H. on NE S.W. Cor. Osie & Fannie.
B.M. 9889 Spike on N.S. & S.W.B. pole in line with alley W. of Hydraulic and S.S. of Levy.



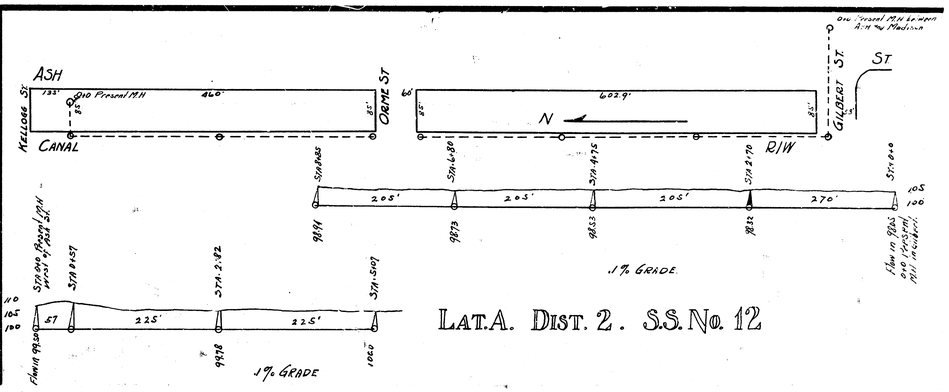

LAT. K DIST. O. S.S. No. 12

B.M. 122.87 K. in Kensler S.W. cor. at W.S. & alley Curb, N. side 13th.
B.M. 121.96 K. in Kensler Cir. at S. S.M. Poplar & 14th.
B.M. 118.94 Iron in thimble Cir. W. Grade & 13th.




LAT. L. DIST. O. S.S. No. 12.

B.M. 120.91 K. in Kensler E. wk. S. S.E. Grove & 16th




LAT. A. DIST. 2. S.S. No. 12