

LAT "V" DIST "B" S.S. "20

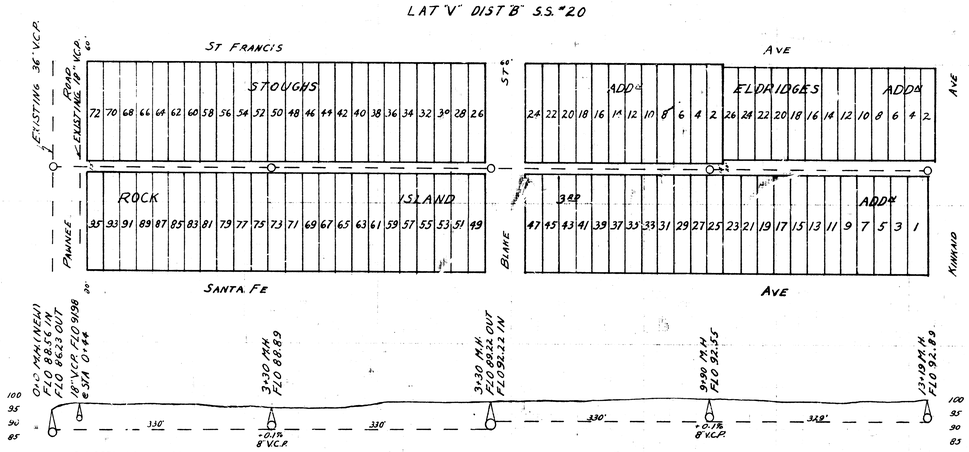

B.M. 95.79 6" IN GLOBE E. CB. SANTA FE + N.L. PANNEE
B.M. 101.84 STEP BENCH IN K.R. E.S. ALLEY BET. SANTA FE
+ ST. FRANCIS - S.S. KINKAID

LAT "M" DIST "D" S.S. "12

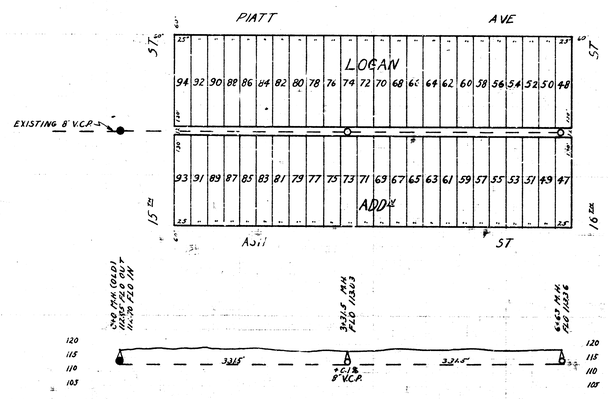

B.M. 118.65 - STEP BENCH IN BR. S.W. COR. PIATT + 15 CL
117.85 - N. RIM OF M.H. G STA 0+0

CITY OF WICHITA, KANSAS

PUBLIC SERVICE DEPT.

ENGINEERING DIVISION

L.K. WHITE, CITY ENGINEER

DR. BY L.K. SUHM OCTOBER, 1945