

B.M. Elev. 127.34 - "L" in LeFever C. of wk. So. S.W cor. 15th & Grove

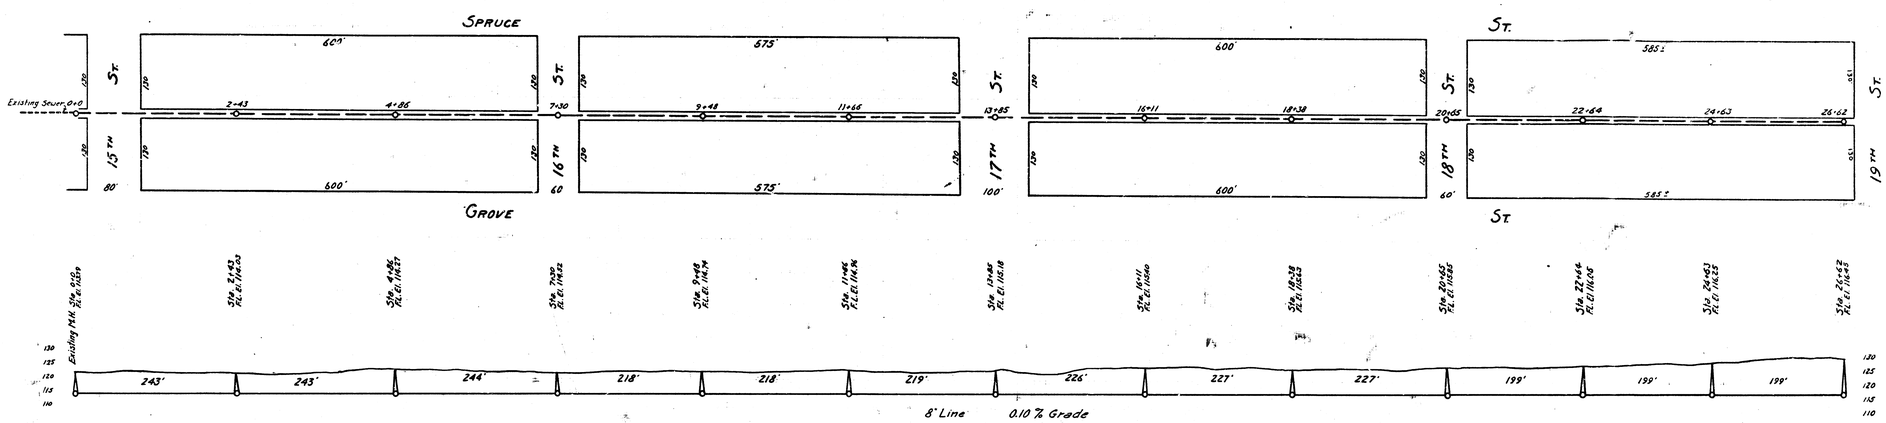

LAT. N. DIST. 0. S.S. #12

LAT. P. DIST. 6. S.S. #12

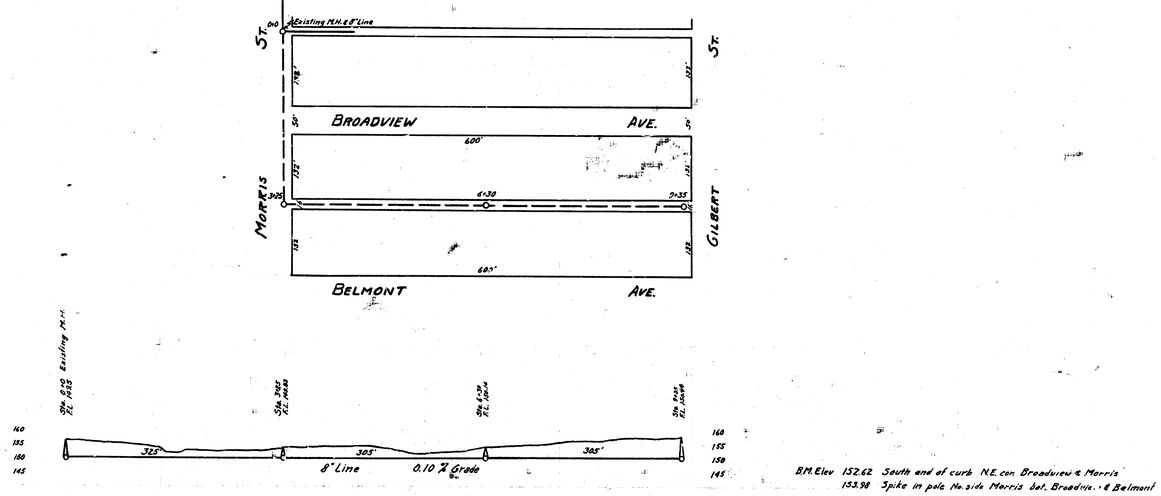

B.M. Elev 152.62 South end of curb N.E. cor. Broadview & Morris
153.98 Spike in pole No. side Morris bet. Broadvie. & Belmont

LAYOUT OF
LAT. N, DIST. O, S.S.#12

Engineering Department
City of Wichita Kansas
P.L. Brockway City Engineer

