
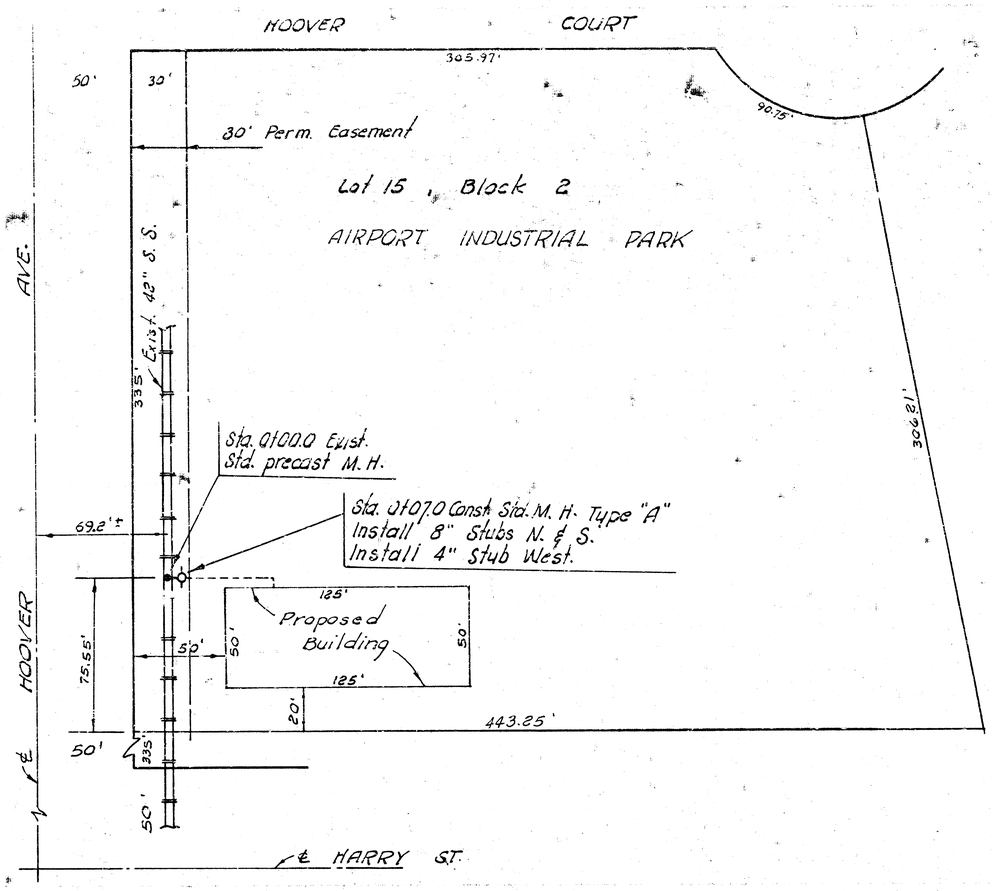


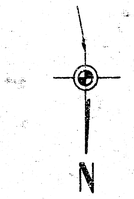



Plan Scale 1" = 40'
Profile Scale 1" = 40' Horz. 5' Vert.


B. M. #22 Top head R. R. Spike driven in top of N.E. Culvert guard post 86.5' Rt. of Sta. 185+01 El. 114.69
(Exist. M.H. @ Sta. 0+00.0 = Sta. 181+02.8)


Sta. 185+63.35 69.2' Rt.
NE Cor. Sec. 34, T27S-R1W
(℄ Harry St.)


* S.W. Interceptor Contract 2

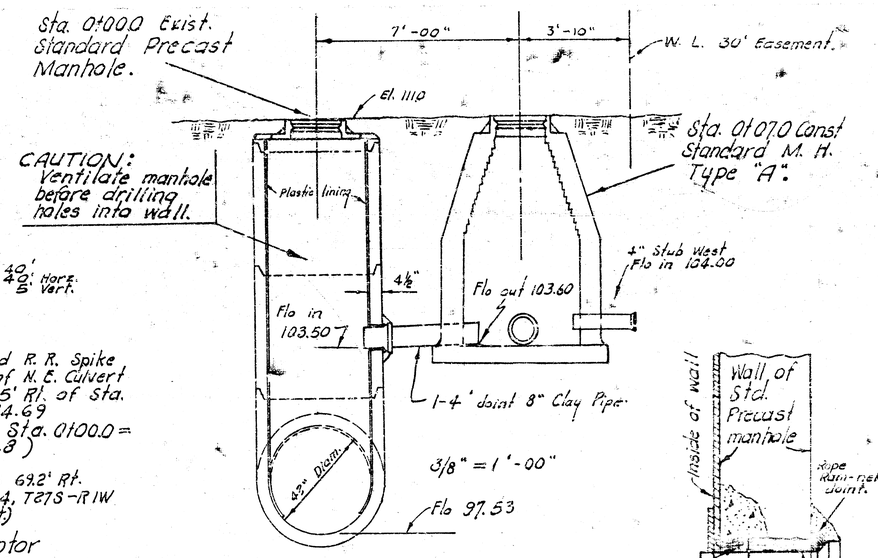

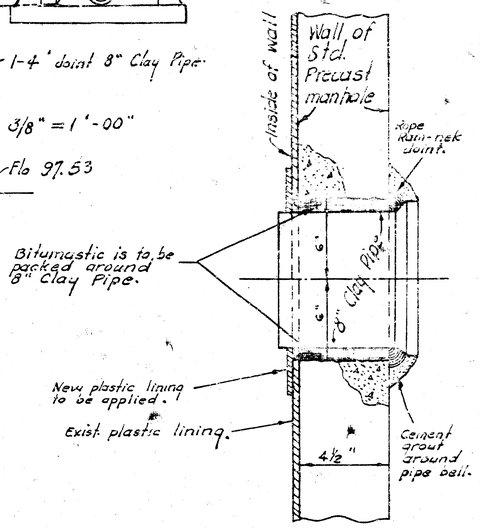


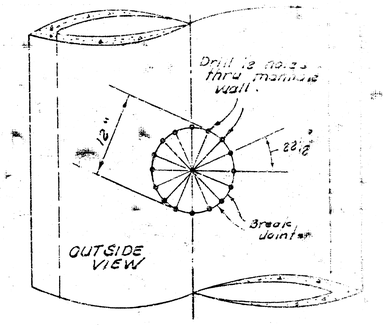

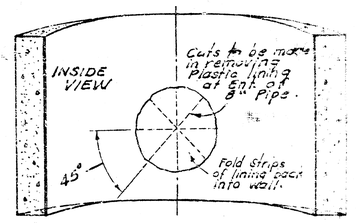

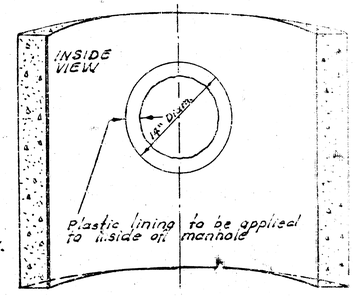

No Scale 1" = 1'-00"

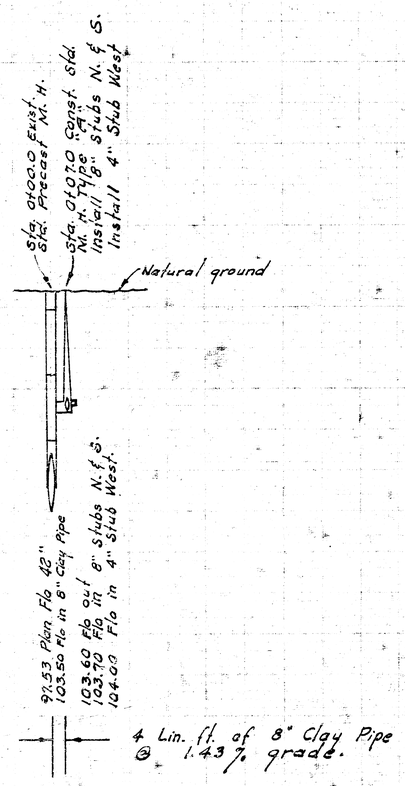





SANITARY SEWER
FOR TUCKER CONSTRUCTION C
CITY OF WICHITA, KANSAS
R. W. LINN — CITY ENGINE
NOV. 1972, PRIVATE PROJECT NO. AAKB5C

14 4 3 15