
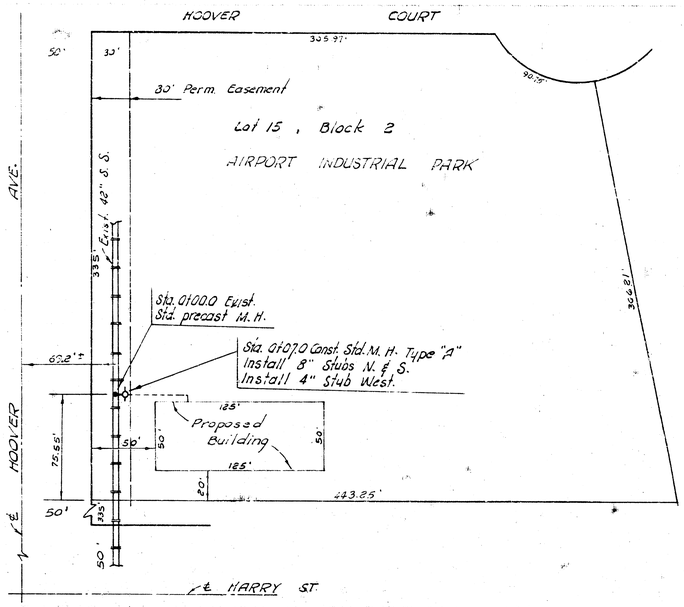


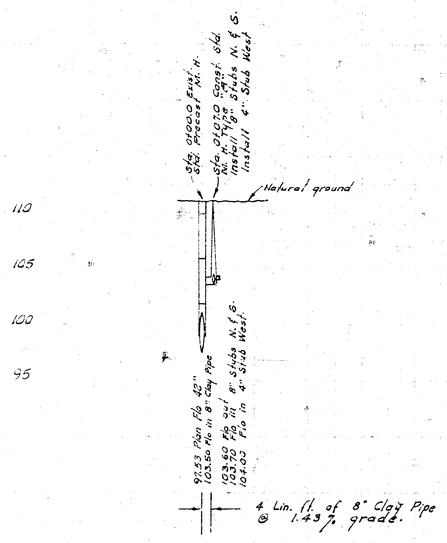


N


Plan Scale 1" = 40'
Profile Scale 1" = 4' Horiz. & Vert.

B. M. #22 Top head R. R. Spike driven in top of N.E. Culvert guard post 86.5' Rt. of Sta. 185+01 El. 114.69 (Exist. M.H. @ Sta. 0100.0 = Sta. 181+92.8)

Sta. 185+63.35 692' Rt. NE Cor. Sec. 34, T27S-R1W (℄ Harry St)

* S.W. Interceptor Contract

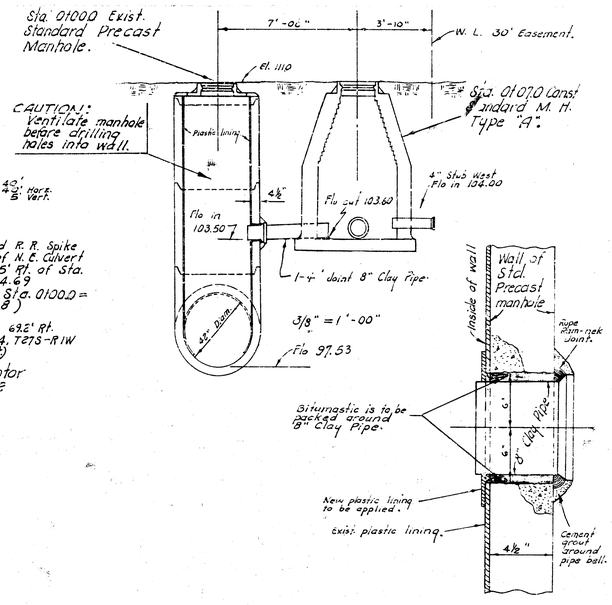

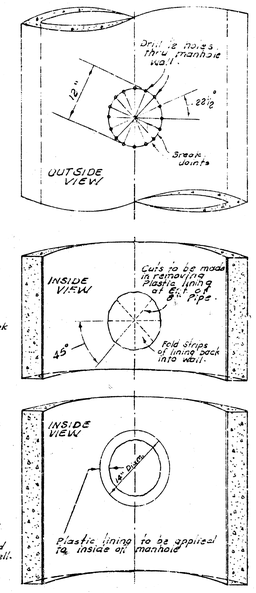

No Scale

1" = 1'-00"

SANITARY SEWER
FOR TUCKER CONSTRUCTION CO.
CITY OF WICHITA, KANSAS
R. W. LINN — CITY ENGINEER
NOV. 1972, PRIVATE PROJECT NO. AAK.B502056

14 4 3 (15)