
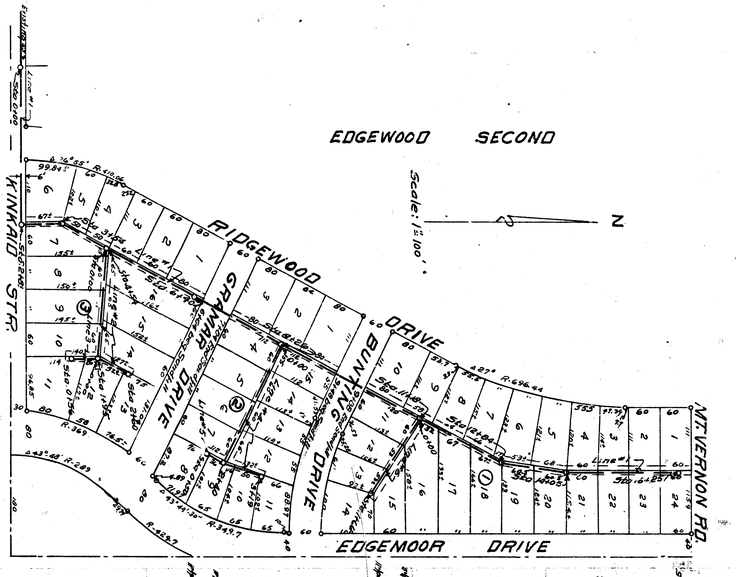



DEPTH OF BACKFILL OVER TOP OF PIPE	TRENCH WIDTH AT TOP OF PIPE 2'-0"	2'-3"	2'-6"
5			
6			
7			
8			Tamp
9			
10		Tamp	
11			Cradle
12			
13	Tamp		
14			
15		Cradle	
16			
17			
18			
19			
20			


BACKFILL CHART

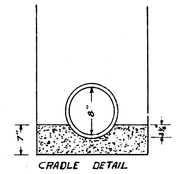

NOTE –
"Field Engineer, All Crudising will be on a lineal feet basis. Inspector shall keep his record according.
Cradle shall set before proceeding with backfill.

B.M. 135.35 'W' in Ritchie t.c.b. Edgemoor St. Mt. Vernon.
B.M. 125.27 N.W. Iron Bunting & Edgemoor
B.M. 125.35 R.R. Spike W.S. & Walnut W.L. Edgemoor St. Gramar.

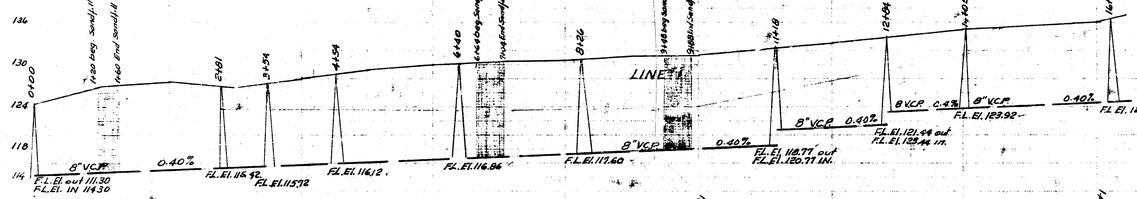

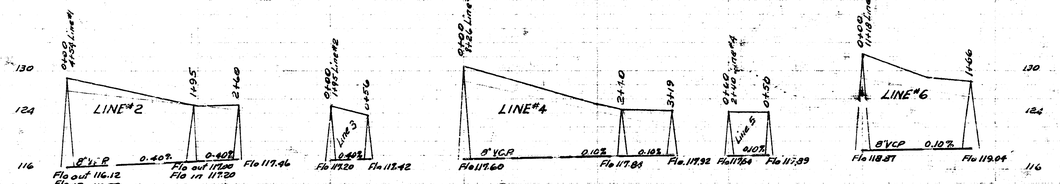

4-10-52
L. Mc.
C.M. 72 Mss.

Date
Drawn by
Checked by
Book No.

LAT. 13 SUB-MAIN 1 WIS.
CITY OF WICHITA KANSAS
L.K. WHITE CITY ENGINEER
Proj NO. C-22-12

L. K. WHITE LICENSED 55 KANSAS REGISTERED PROFESSIONAL ENGINEER