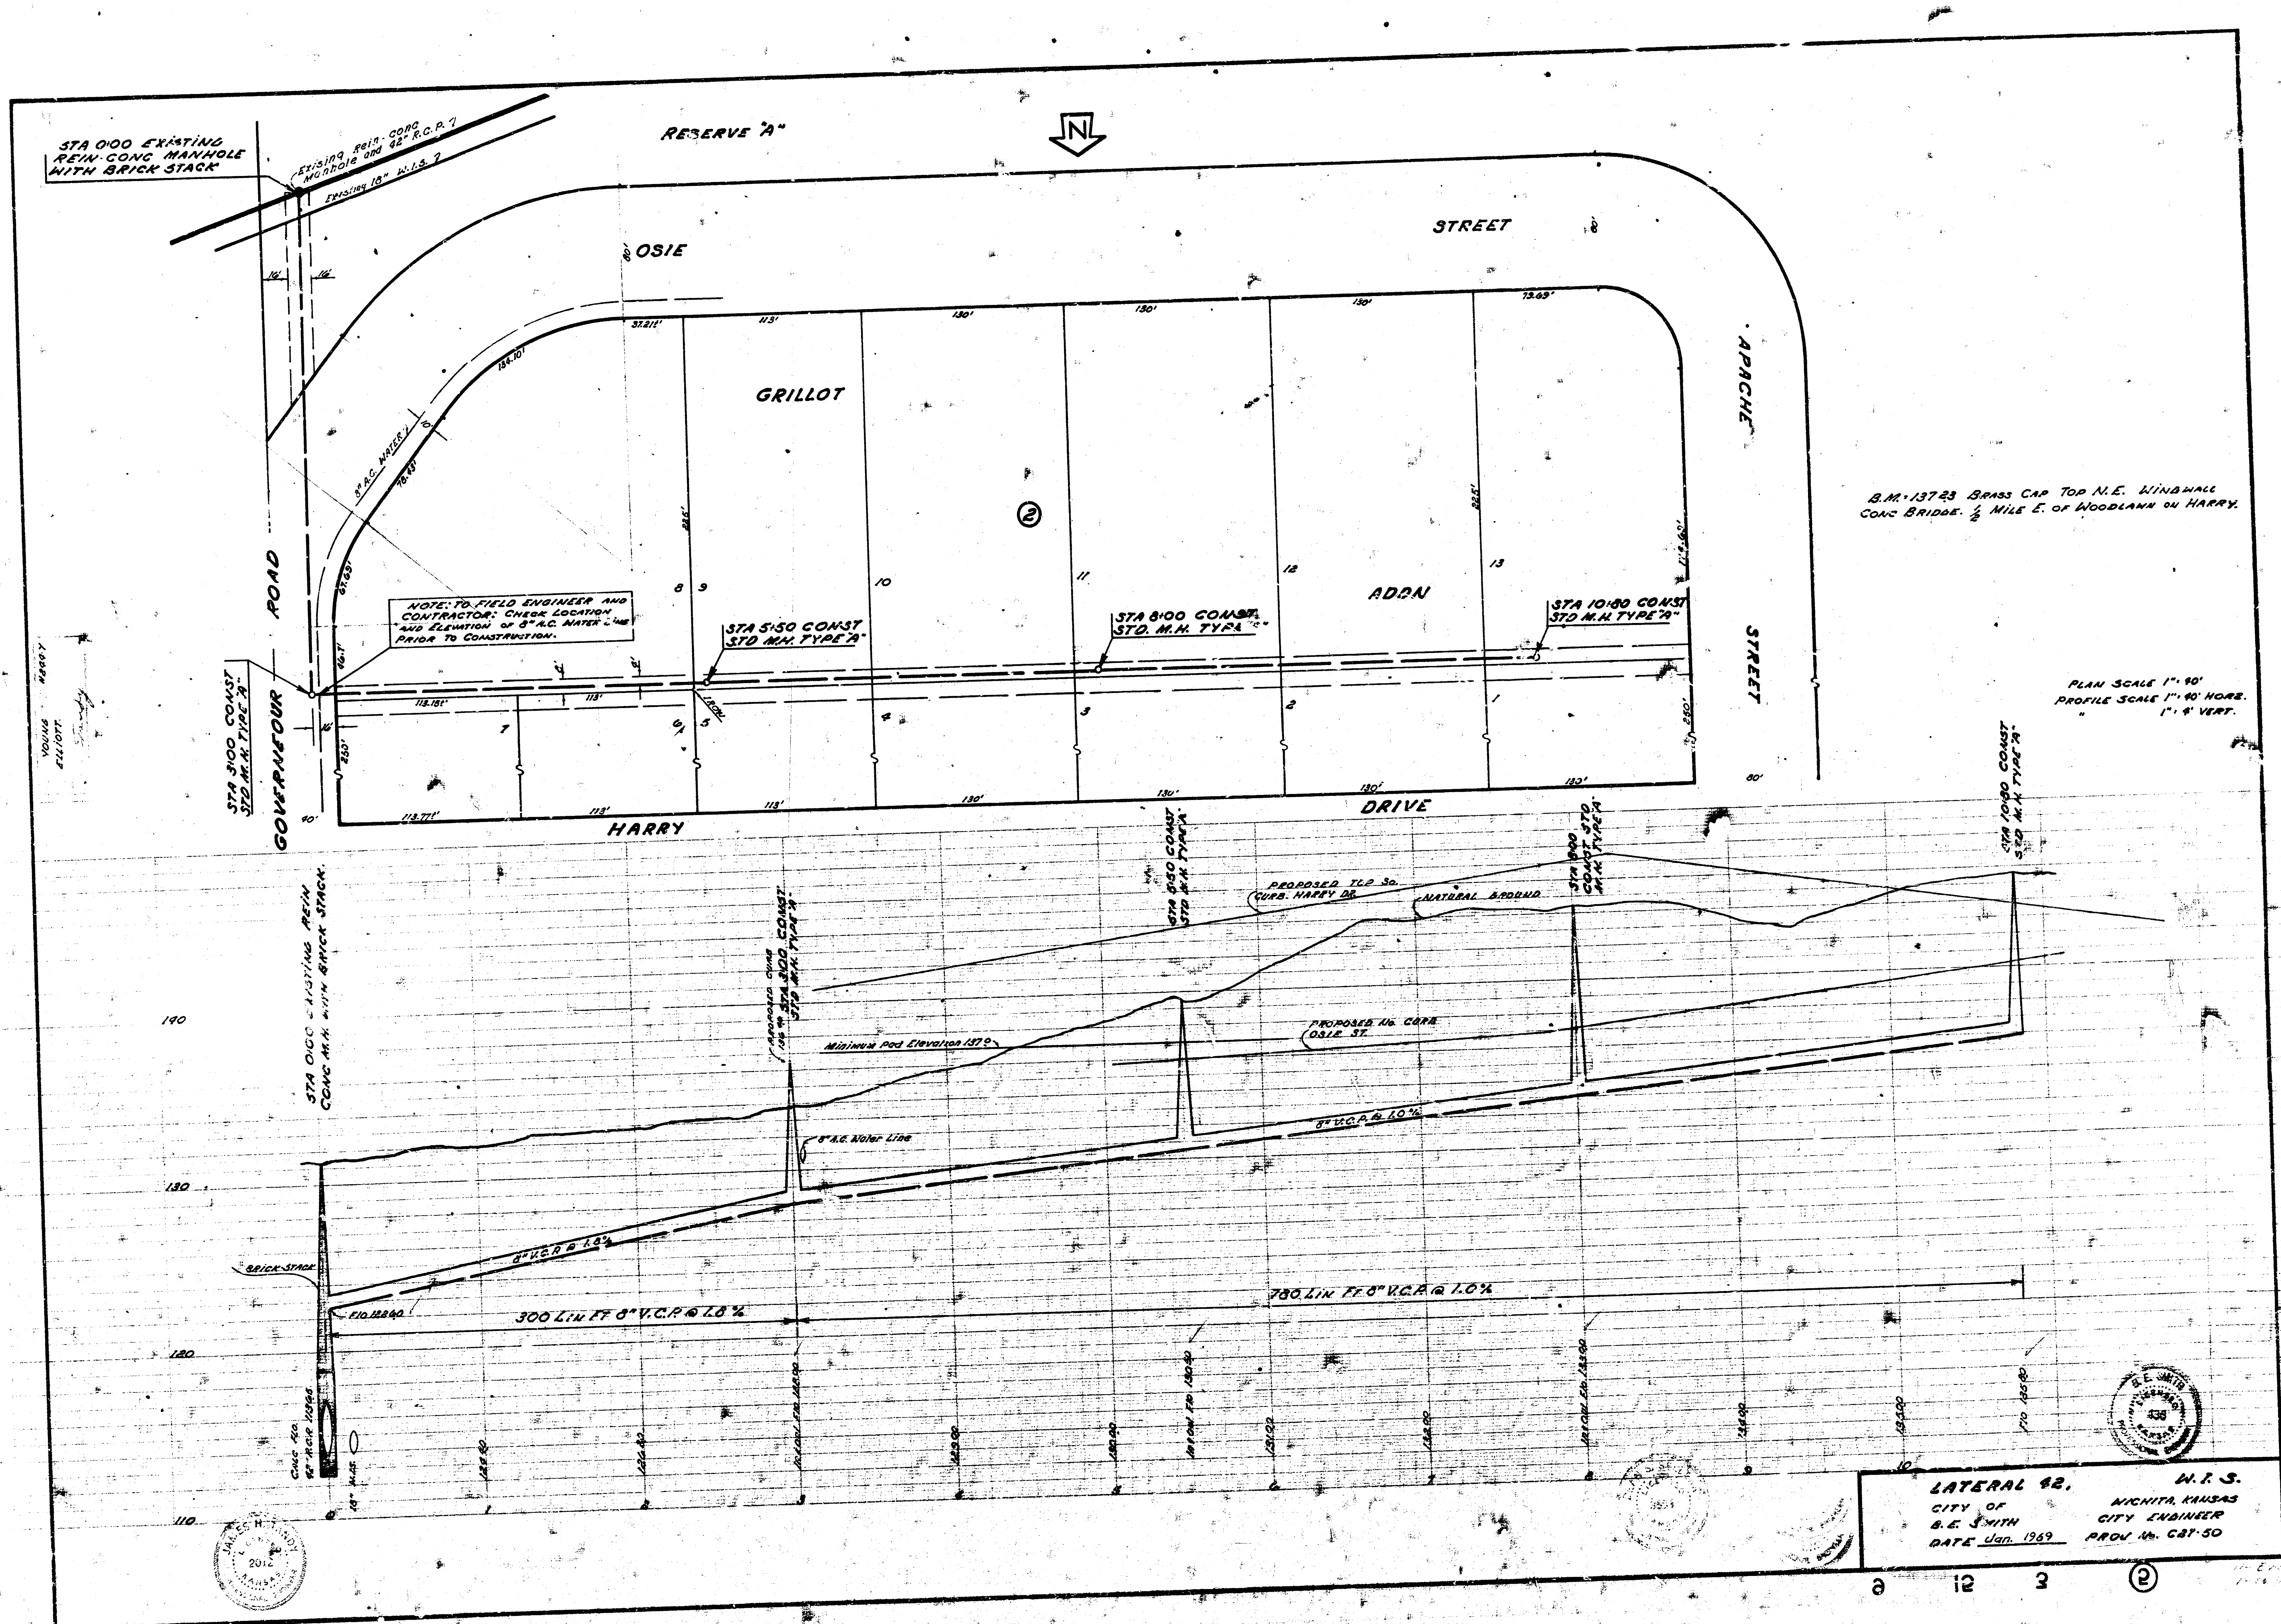

STA 0+00 EXISTING REIN-CONC MANHOLE WITH BRICK STACK
Existing Rein-conc Manhole and 42" R.C.P.
Existing 18" W.I.S.
RESERVE "A"
N
OSIE
STREET
GRILLOT
ADDN
APACHE
STREET
GOVERNEOUR
ROAD
HARRY
DRIVE
8" A.C. WATER
NOTE: TO FIELD ENGINEER AND CONTRACTOR: CHECK LOCATION AND ELEVATION OF 8" A.C. WATER LINE PRIOR TO CONSTRUCTION.
STA 3+00 CONST STD M.H. TYPE "A"
STA 5+50 CONST STD M.H. TYPE "A"
STA 8+00 CONST. STD. M.H. TYPE "C"
STA 10+80 CONST STD M.H. TYPE "A"
B.M. = 137.23 BRASS CAP TOP N.E. WINGWALL CONC BRIDGE. 1/2 MILE E. OF WOODLAWN ON HARRY.
PLAN SCALE 1" = 40'
PROFILE SCALE 1" = 40' HORZ.
" 1" = 4' VERT.
STA 0+00 EXISTING REIN CONC M.H. WITH BRICK STACK.
PROPOSED CURB
Minimum Pad Elevation 137.0
8" A.C. Water Line
PROPOSED TLP So. CURB. HARRY DR.
NATURAL GROUND
PROPOSED No. CURB OSIE ST.
8" V.C.P. @ 1.0%
BRICK-STACK
F.L. 122.40
300 LIN FT 8" V.C.P. @ 1.0%
780 LIN FT 8" V.C.P. @ 1.0%
140
130
120
110
LATERAL 42,
W.I.S.
CITY OF
WICHITA, KANSAS
B.E. SMITH
CITY ENGINEER
DATE Jan. 1969
PROJ No. C27-50
9 12 3 ②