
LOCATION MAP
LATERAL 3 SAN. SEWER 22
CITY OF WICHITA, KANS.

B.E. SMITH CITY ENGINEER PROJ. NO. C24-48

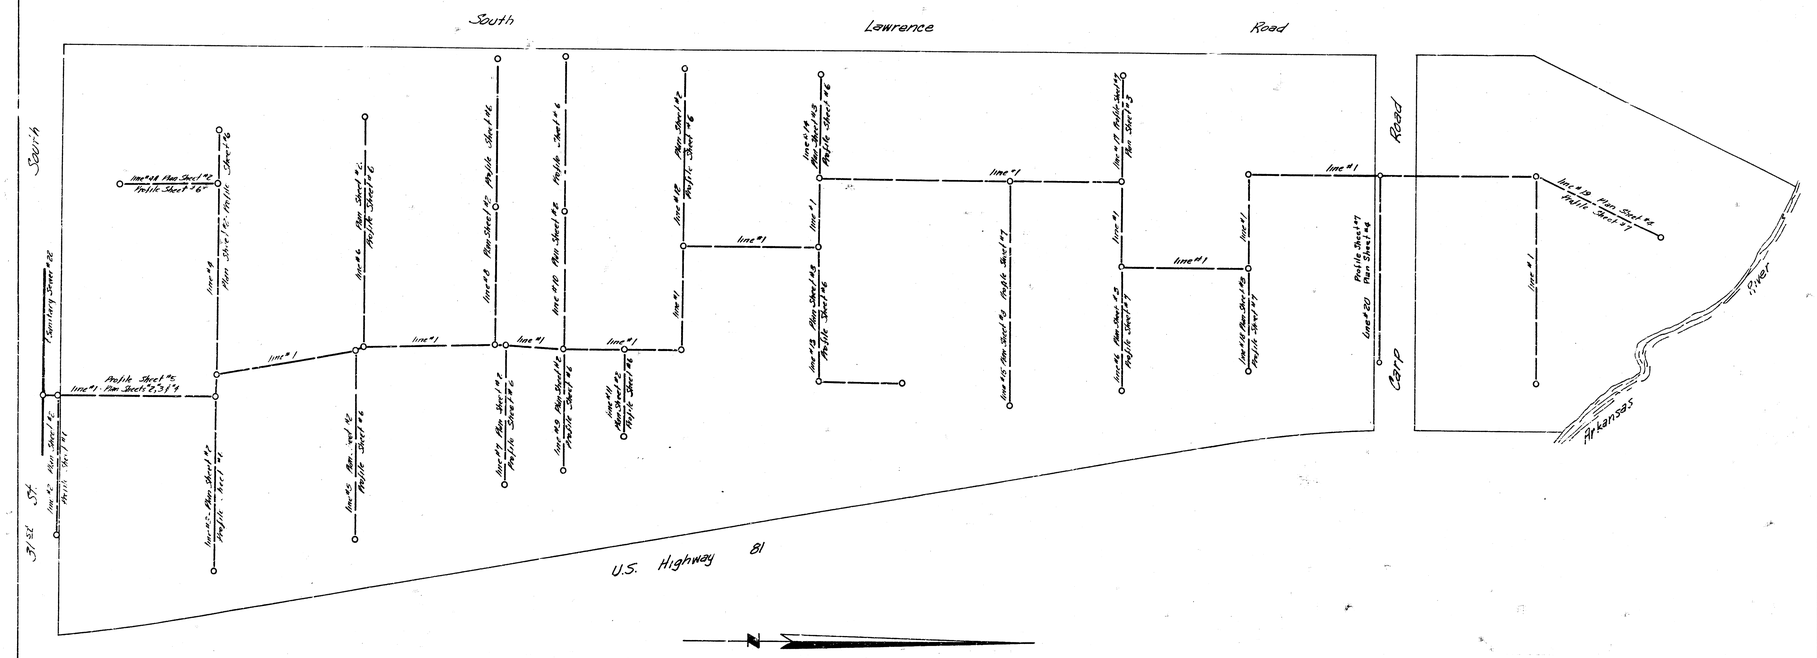

Lat. 3 San. Sewer 22
Project No. C24-48 Sheet 1 of 1

South Lawrence Road

Tract 1 | Tract 2 | Tract 3 | Tract 4 | Tract 5 | Tract 6 | Tract 7 | Tract 8 | Tract 9 | Tract 10 | Tract 11 | Tract 12 | Tract 13 | Tract 14 | Tract 15 | Tract 17

E - 3rd St. - South

90° 15' 30"

Sta 0+18 — Sta 2+00 — Sta 2+50 — Sta 3+00 — Sta 3+30 — Sta 3+50 — Sta 4+00 — Sta 4+10 — Sta 1+80 — Sta 1+70 — Sta 1+20 — Sta 1+01.76

Line #1 — Line #2 — Line #3 — Line #4 — Line #5 — Line #6 — Line #7 — Line #8 — Line #10 — Line #11 — Line #12

20' T. Easm't

Note: Remove & Replace Conc. Pav't. As Per City Specifications


B.M. 98.388 + Cn. S.W. Cor. Approach Wk. St. Cor. "Harris Kiosk" N.W. Cor. 3rd St. & Old Lawrence Rd.

B.M. 95.52 Top of Iron & Corp. Road & Lawrence Rd.


U.S. High way 81

Trailer House — Conc. Slab.

Sht. 3 San. Sewer 22
Project No. C24-98 Sheet 2 of 7

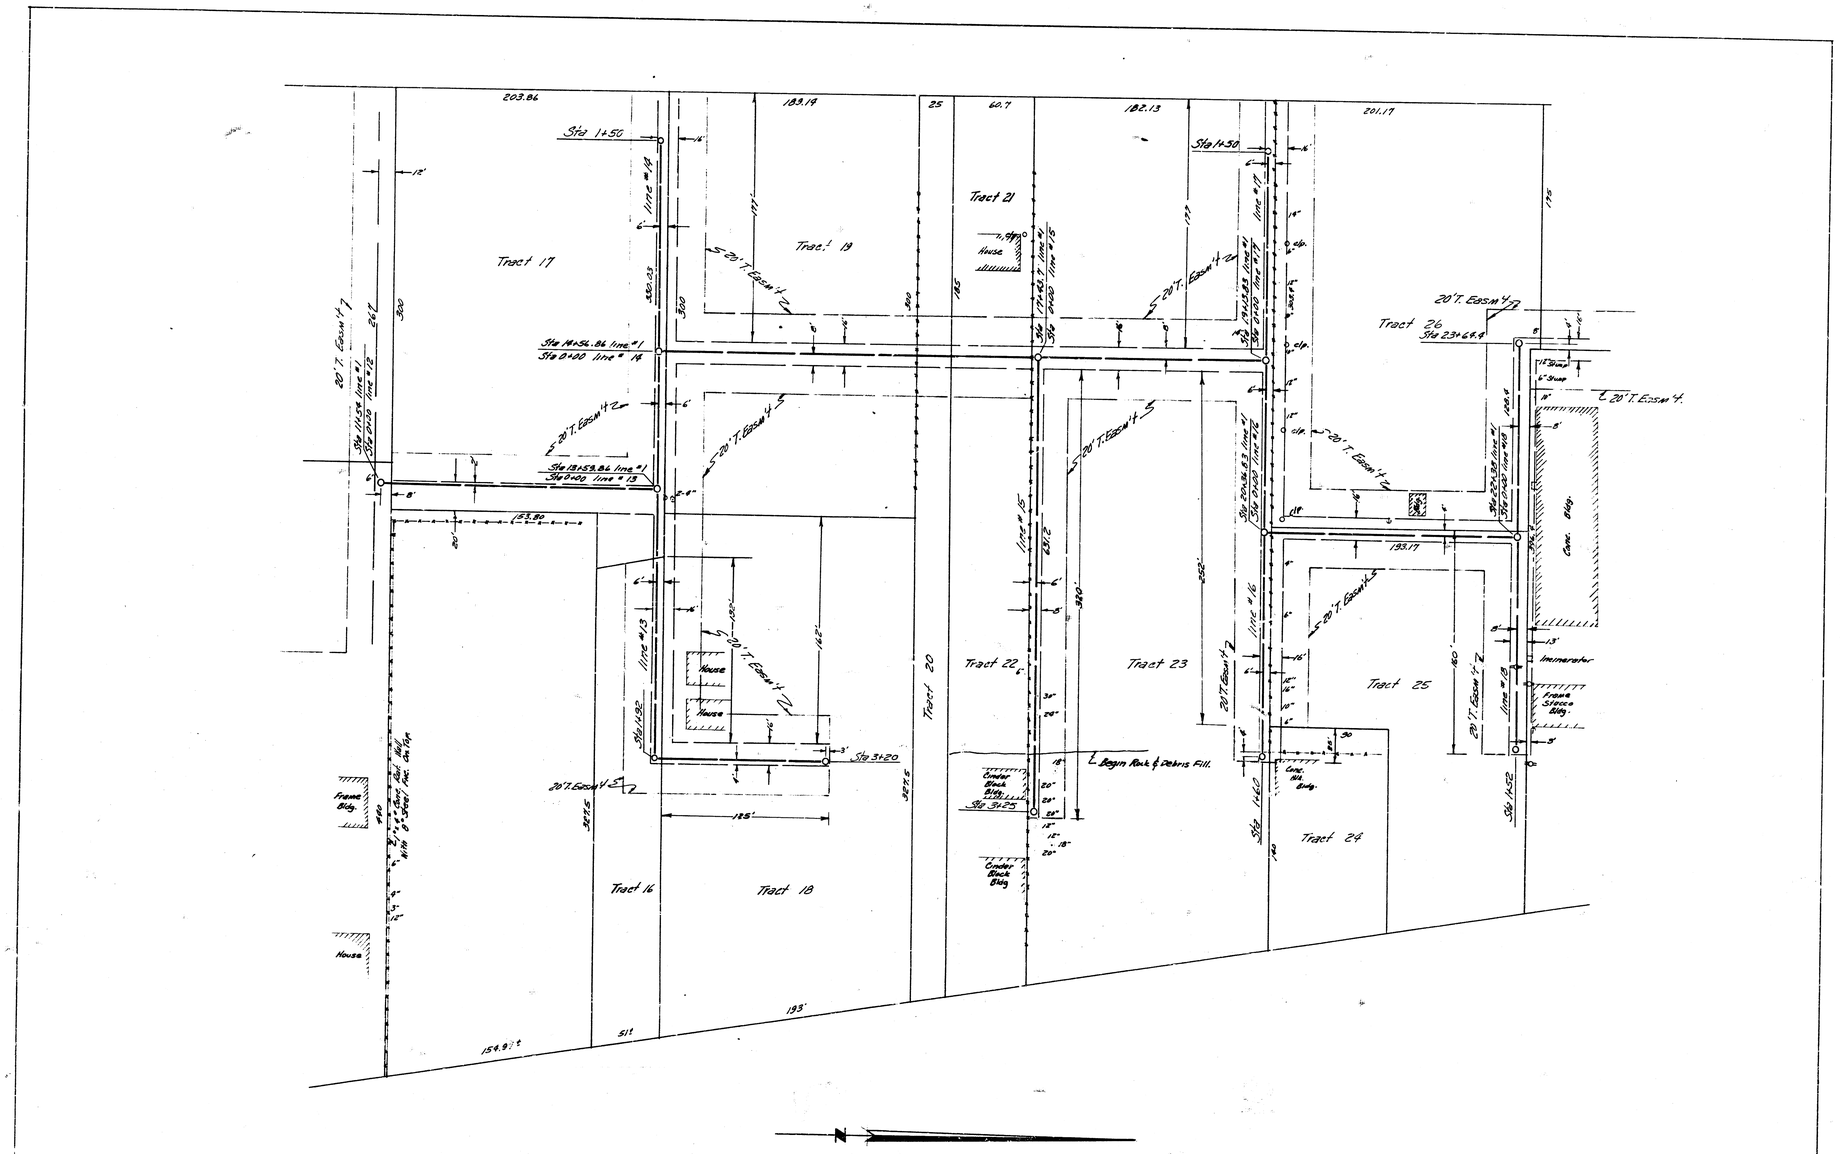

lot 3 San. Sewer 22
Project No. C24-48 Sheet 30 of 7

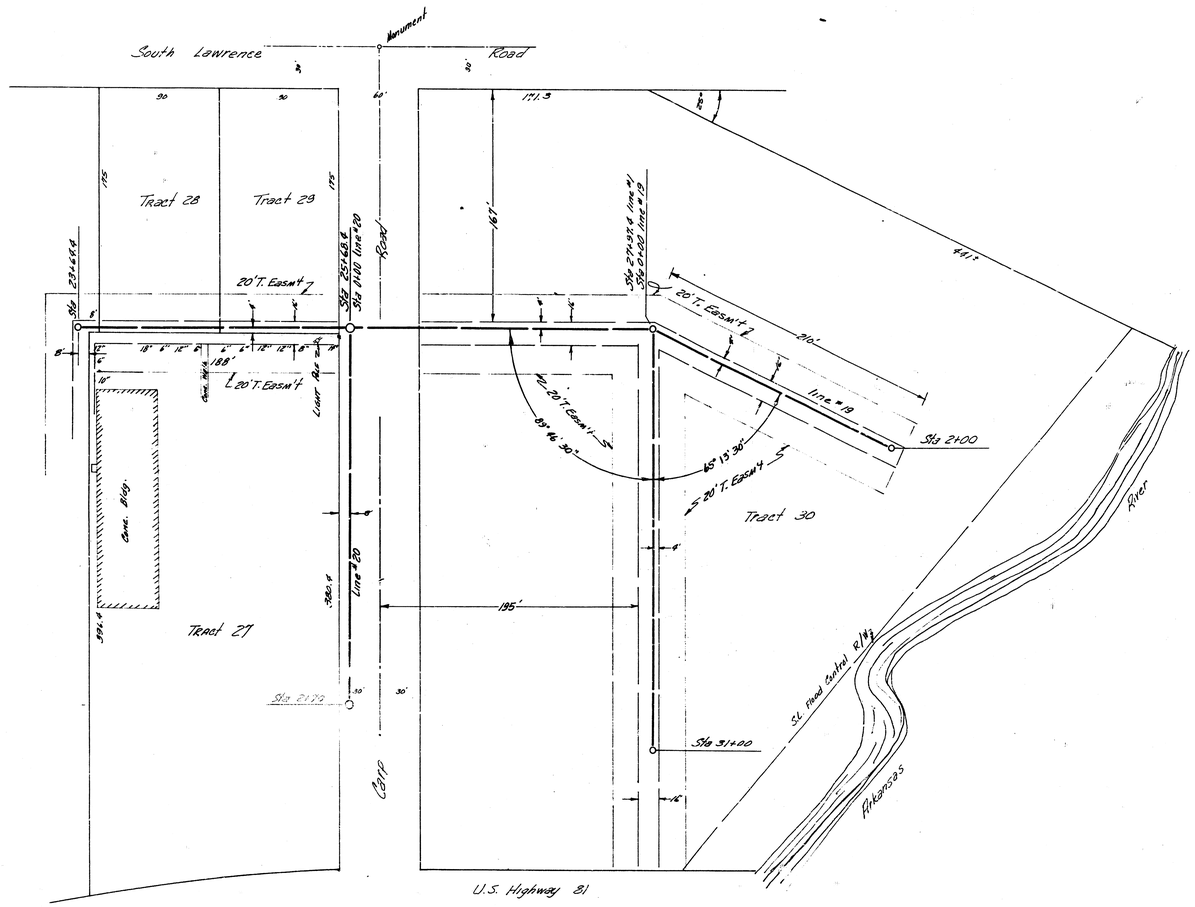

Lot 3 San Sewer 22
Project No. C04-69 Sheet 4 of 7

Natural Ground

line #1


1204 lin. ft. 8" V.C.P. @ .15% Grade

1300 lin. ft. 8" V.C.P. @ .15% Grade


550 lin. ft. 8" V.C.P. @ .15% Grade


Sand Fill Sta 25+70 To Sta 26+10


Project No. C24-18 Sheet 5 of 7

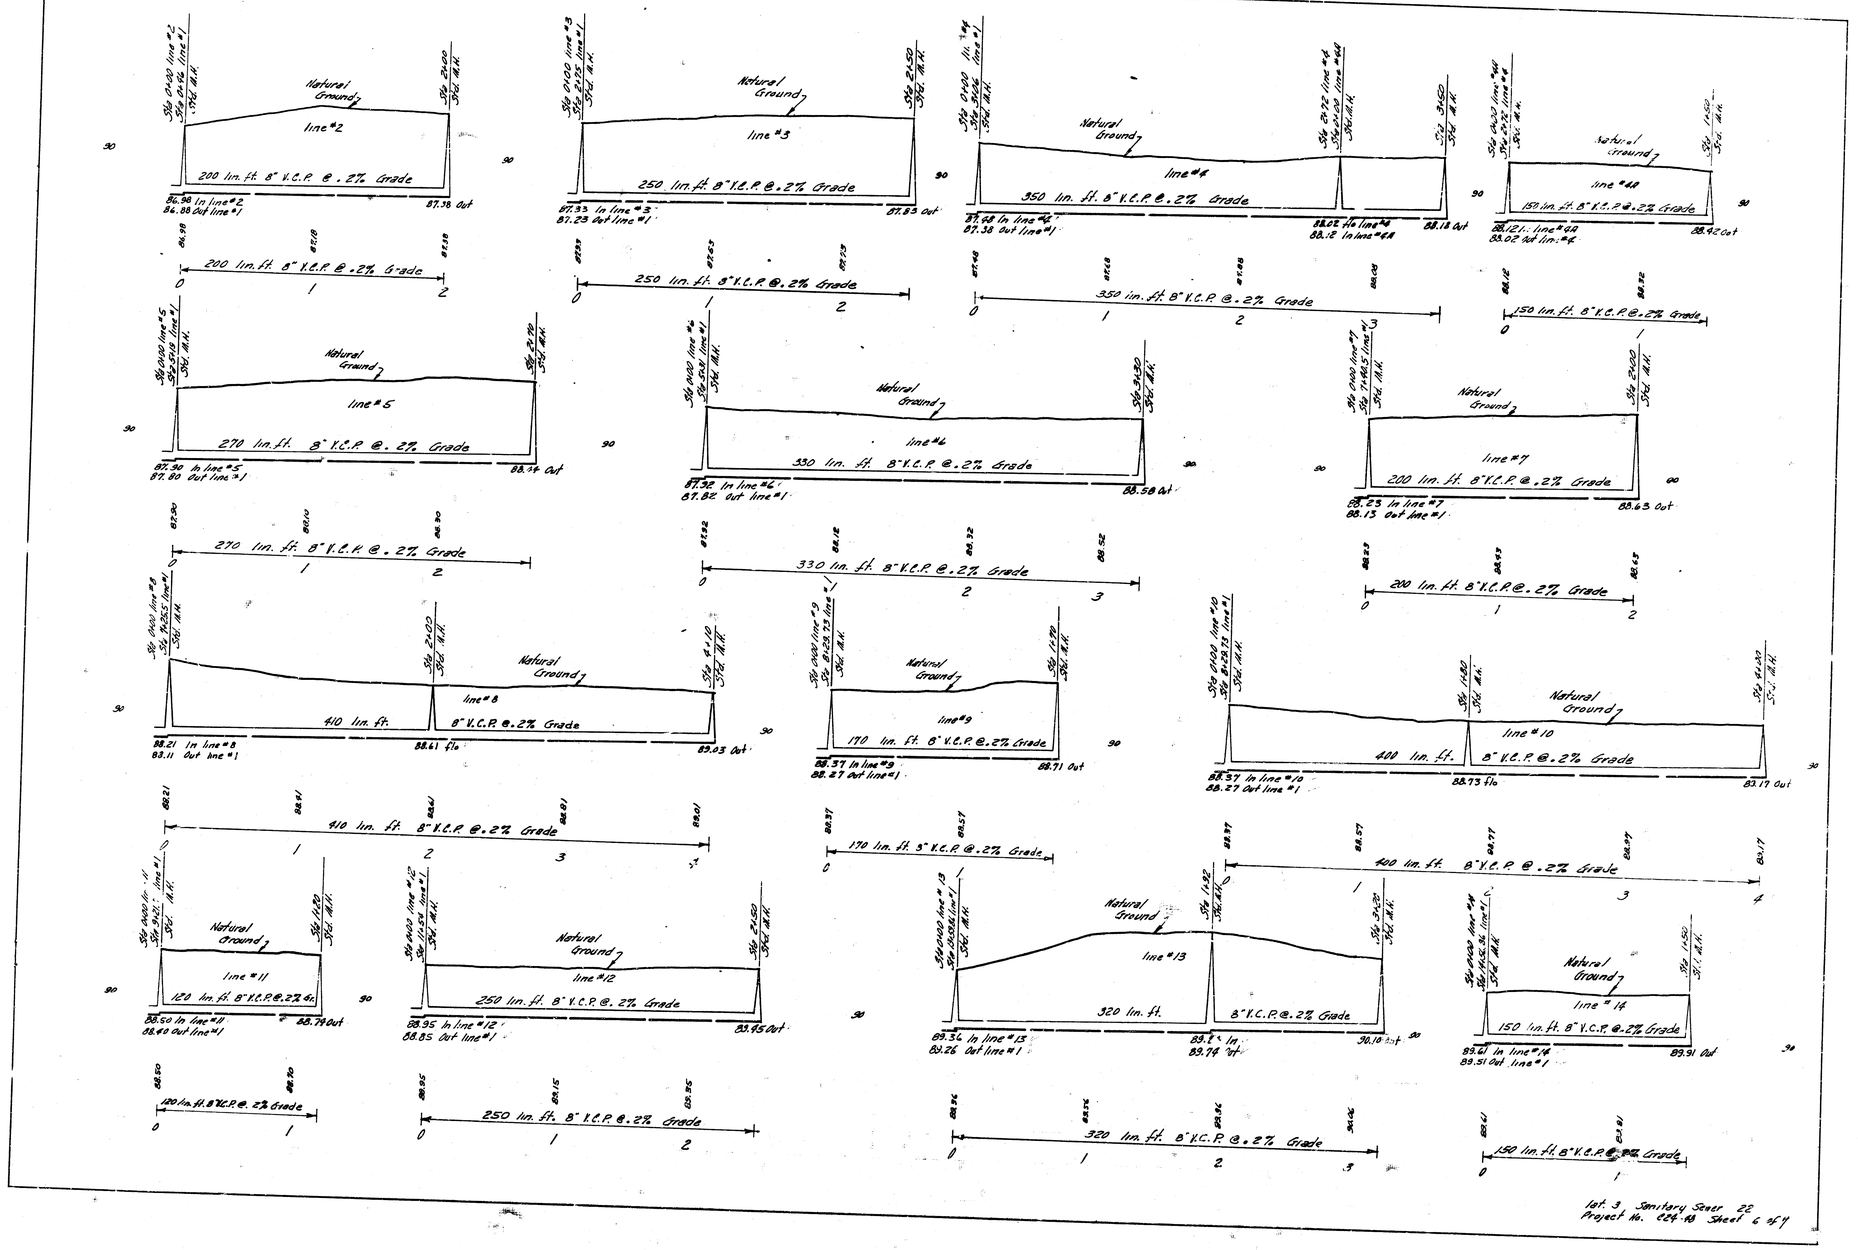



Sht. 3 Sanitary Sewer 22
Project No. 024-18 Sheet 6 of 9

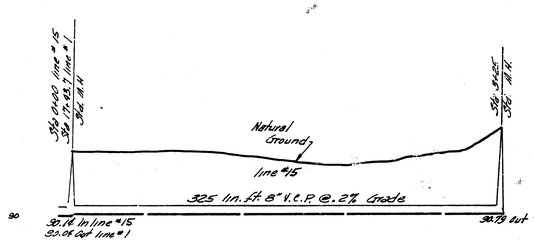


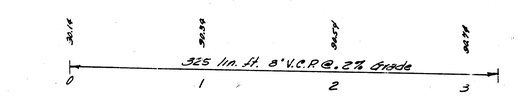


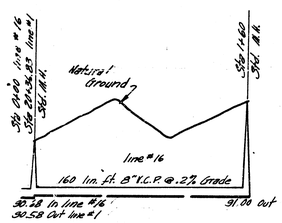


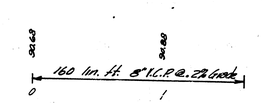


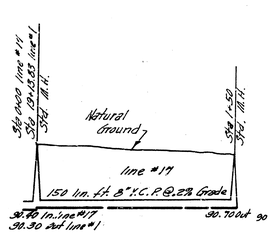


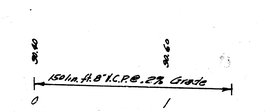


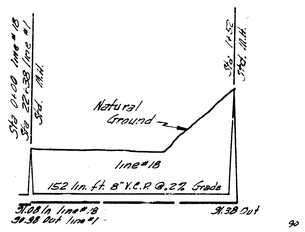


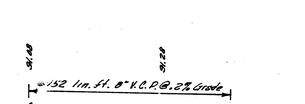

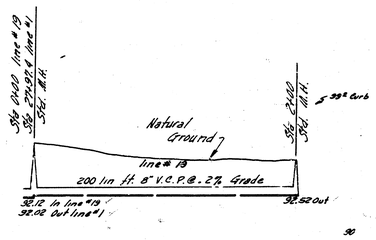

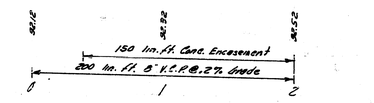

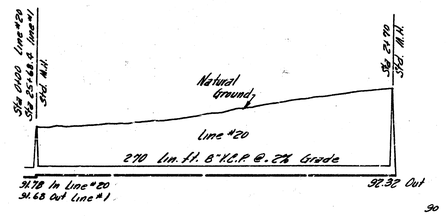

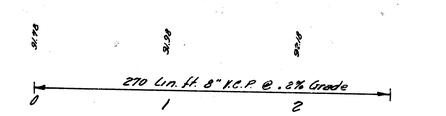

Bal. 3, Sanitary Sewer 22
Project No. C28-98 Sheet 7 of 7